



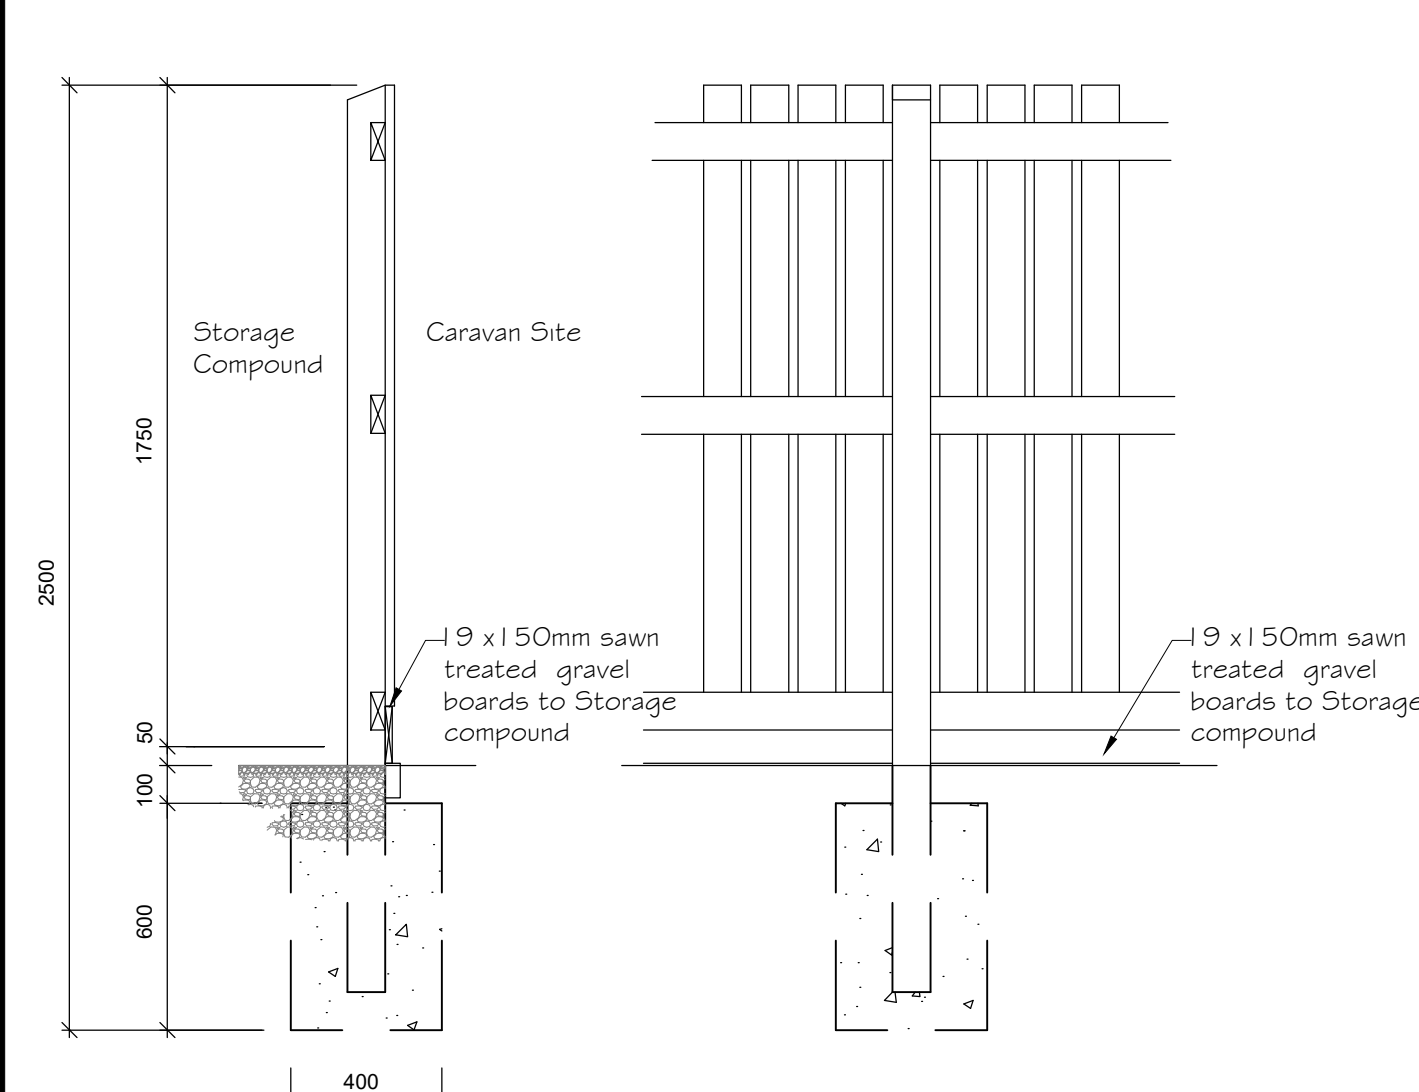


1800mm high palisade fencing (Storage Compound area)

100x100x2400 long posts with weathered tops and three times slotted to receive 38x100mm rails with 25x100mm pales 1750mm long and spaced 25mm apart. Posts to be set at maximum 200mm centres into 400x400x600mm deep excavation with lean-mix concrete backfill to 100mm below finished ground level.

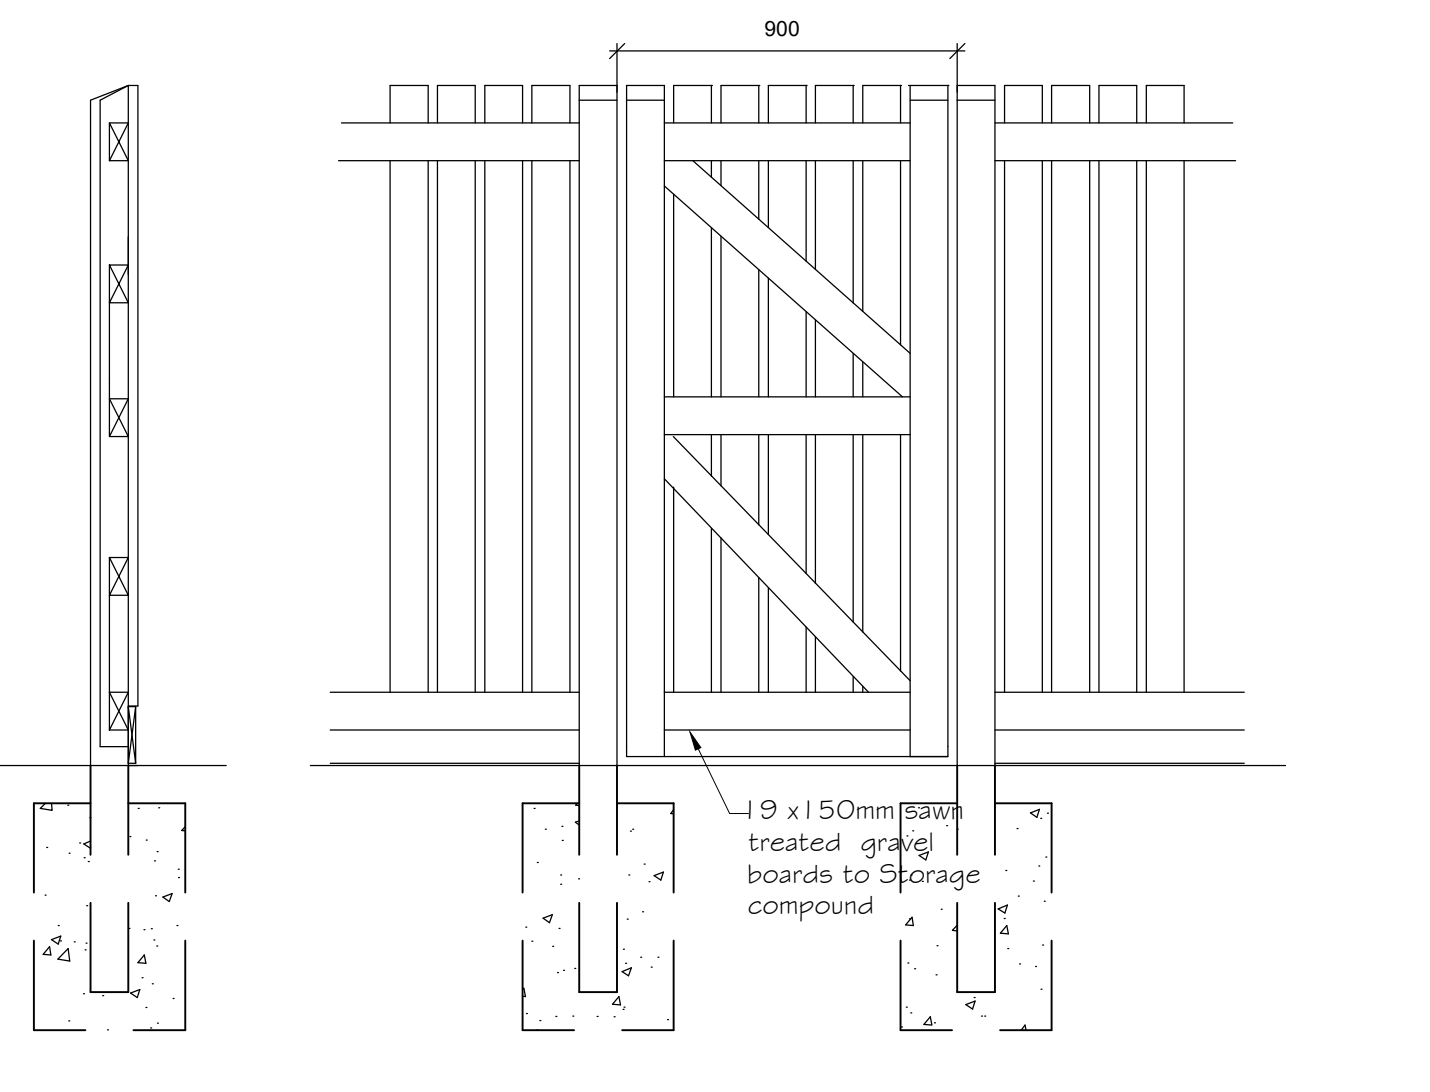


1800mm high single personnel gate to suit 900mm opening (Storage Compound area)

Framed personnel gate 850mm x 1750mm high within 1800mm high palisade fence with 75x75mm stiles and 50x75mm top, middle and bottom rails, and braces with 25x100mm pales 1750 long and spaced 25mm apart as shown. 2no. galvanised steel hooks and 300mm long band hinges (ref. FC4055) to be used to hang gate from 100x100mm square posts 2400mm long, with weathered tops and three times slotted on face to receive 38x100mm fence rails. Gate to be fitted with 1no. galvanised Oval Plate Pad bolt (ref.FC5005) and 1no. heavy duty galvanised padlock. Posts to be set into 400x400x600mm deep excavation with lean-mix concrete backfill to 100mm below finished ground level.

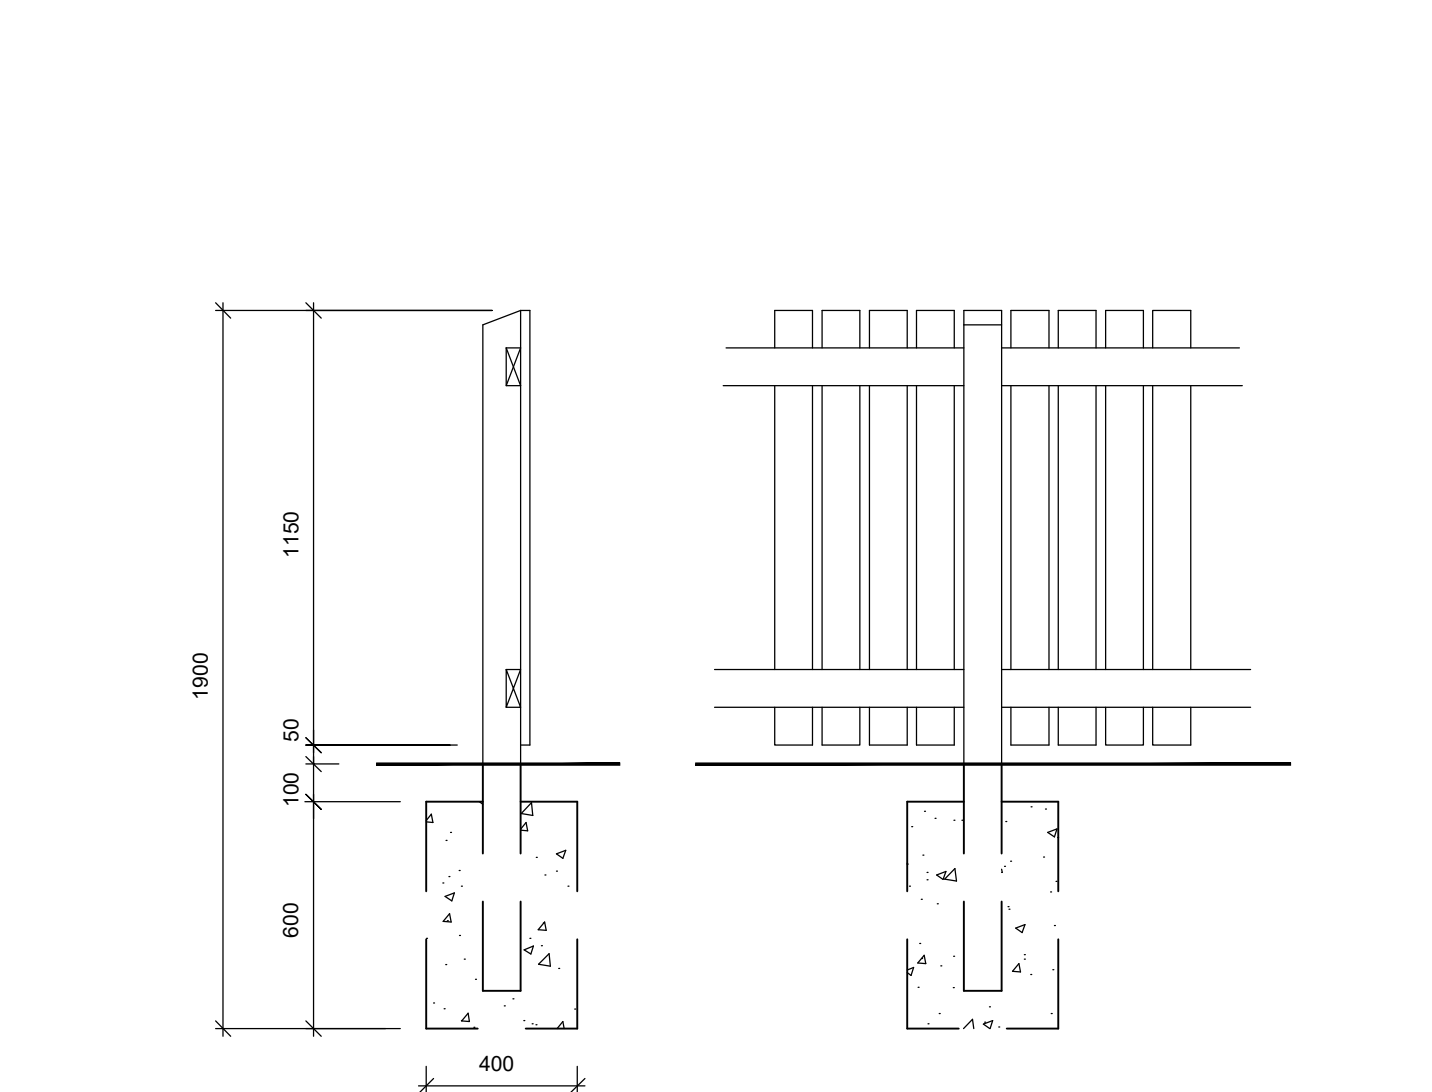


1200mm high palisade fence

100x100x1800 long posts with weathered tops and twice slotted to receive 38x100mm rails with 25x100mm pales 1150mm long and spaced 25mm apart. Posts to be set at maximum 200mm centres into 400x400x600mm deep excavation with lean-mix concrete backfill to 100mm below finished ground level.

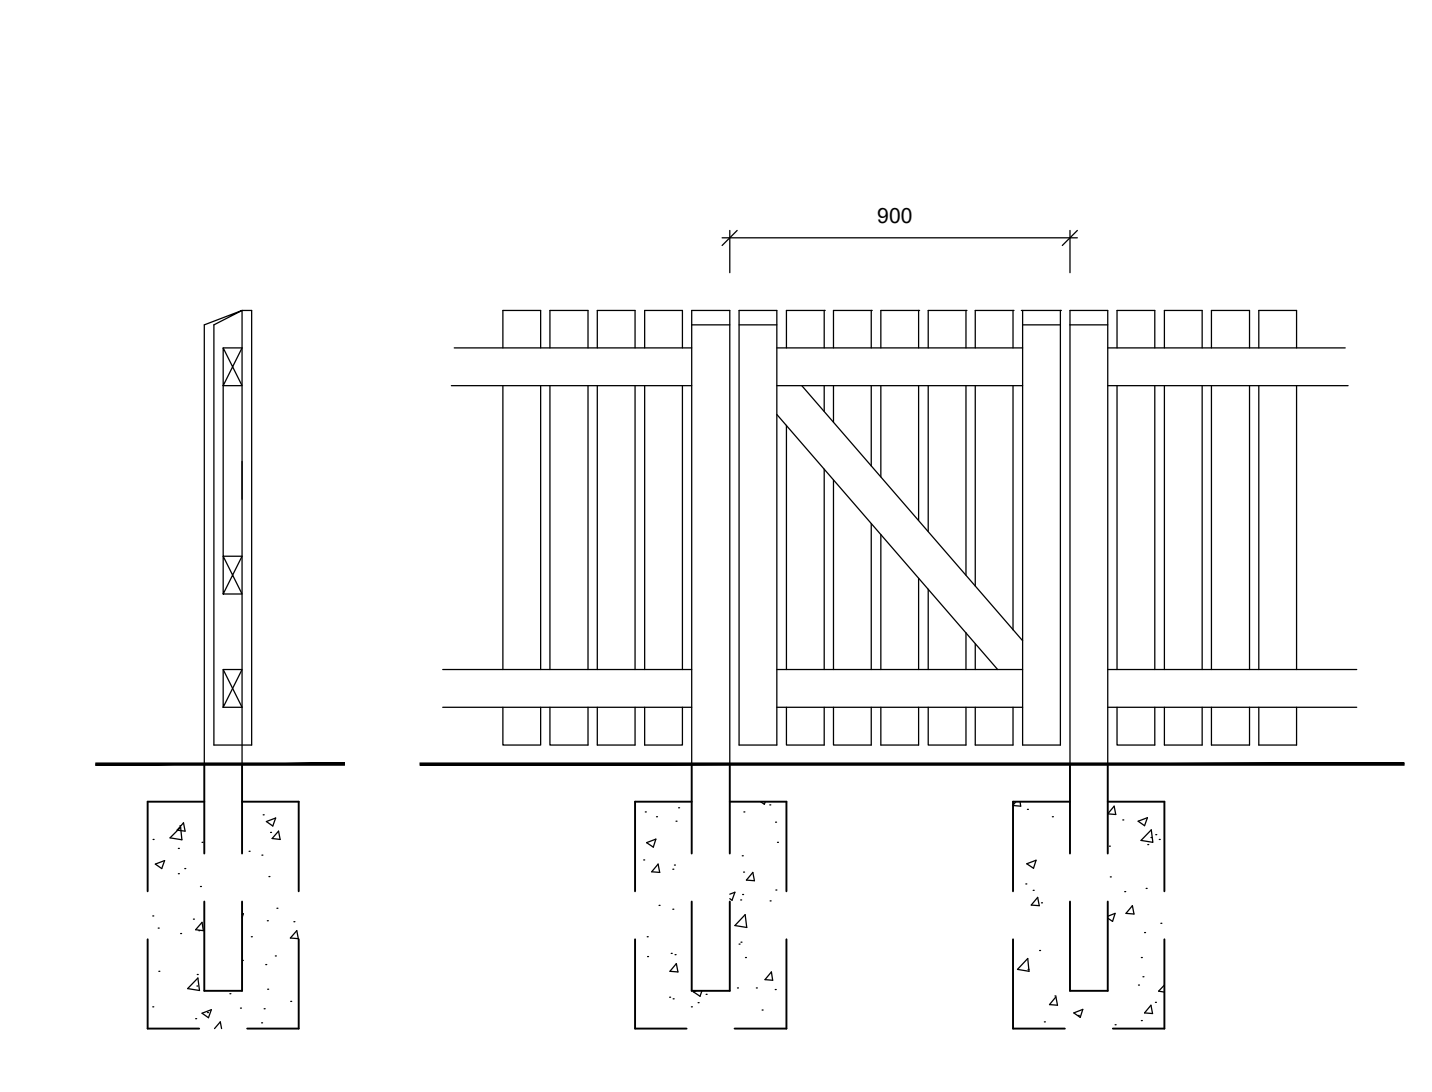


1200mm high personnel gate 900mm O/A opening

Framed personnel gate 850mm wide x 1150mm high within 1200mm high palisade fence with 75x75mm stiles and 50x75mm top, middle and bottom rails, and braces with 25x100mm pales 1150 long and spaced 25mm apart as shown. 2no. galvanised steel hooks and 300mm long band hinges (ref.FC4055) to be used to hang gate from 100x100mm square posts 1800mm long, with weathered tops and twice slotted on face to receive 38x100mm fence rails. Gate to be secured in closed position with 1 no. galvanised heavy duty Auto Gate Latch (ref. FC5215). Posts to be set into 400x400x600mm deep excavation with lean mix concrete backfill to 100mm below finished ground level.

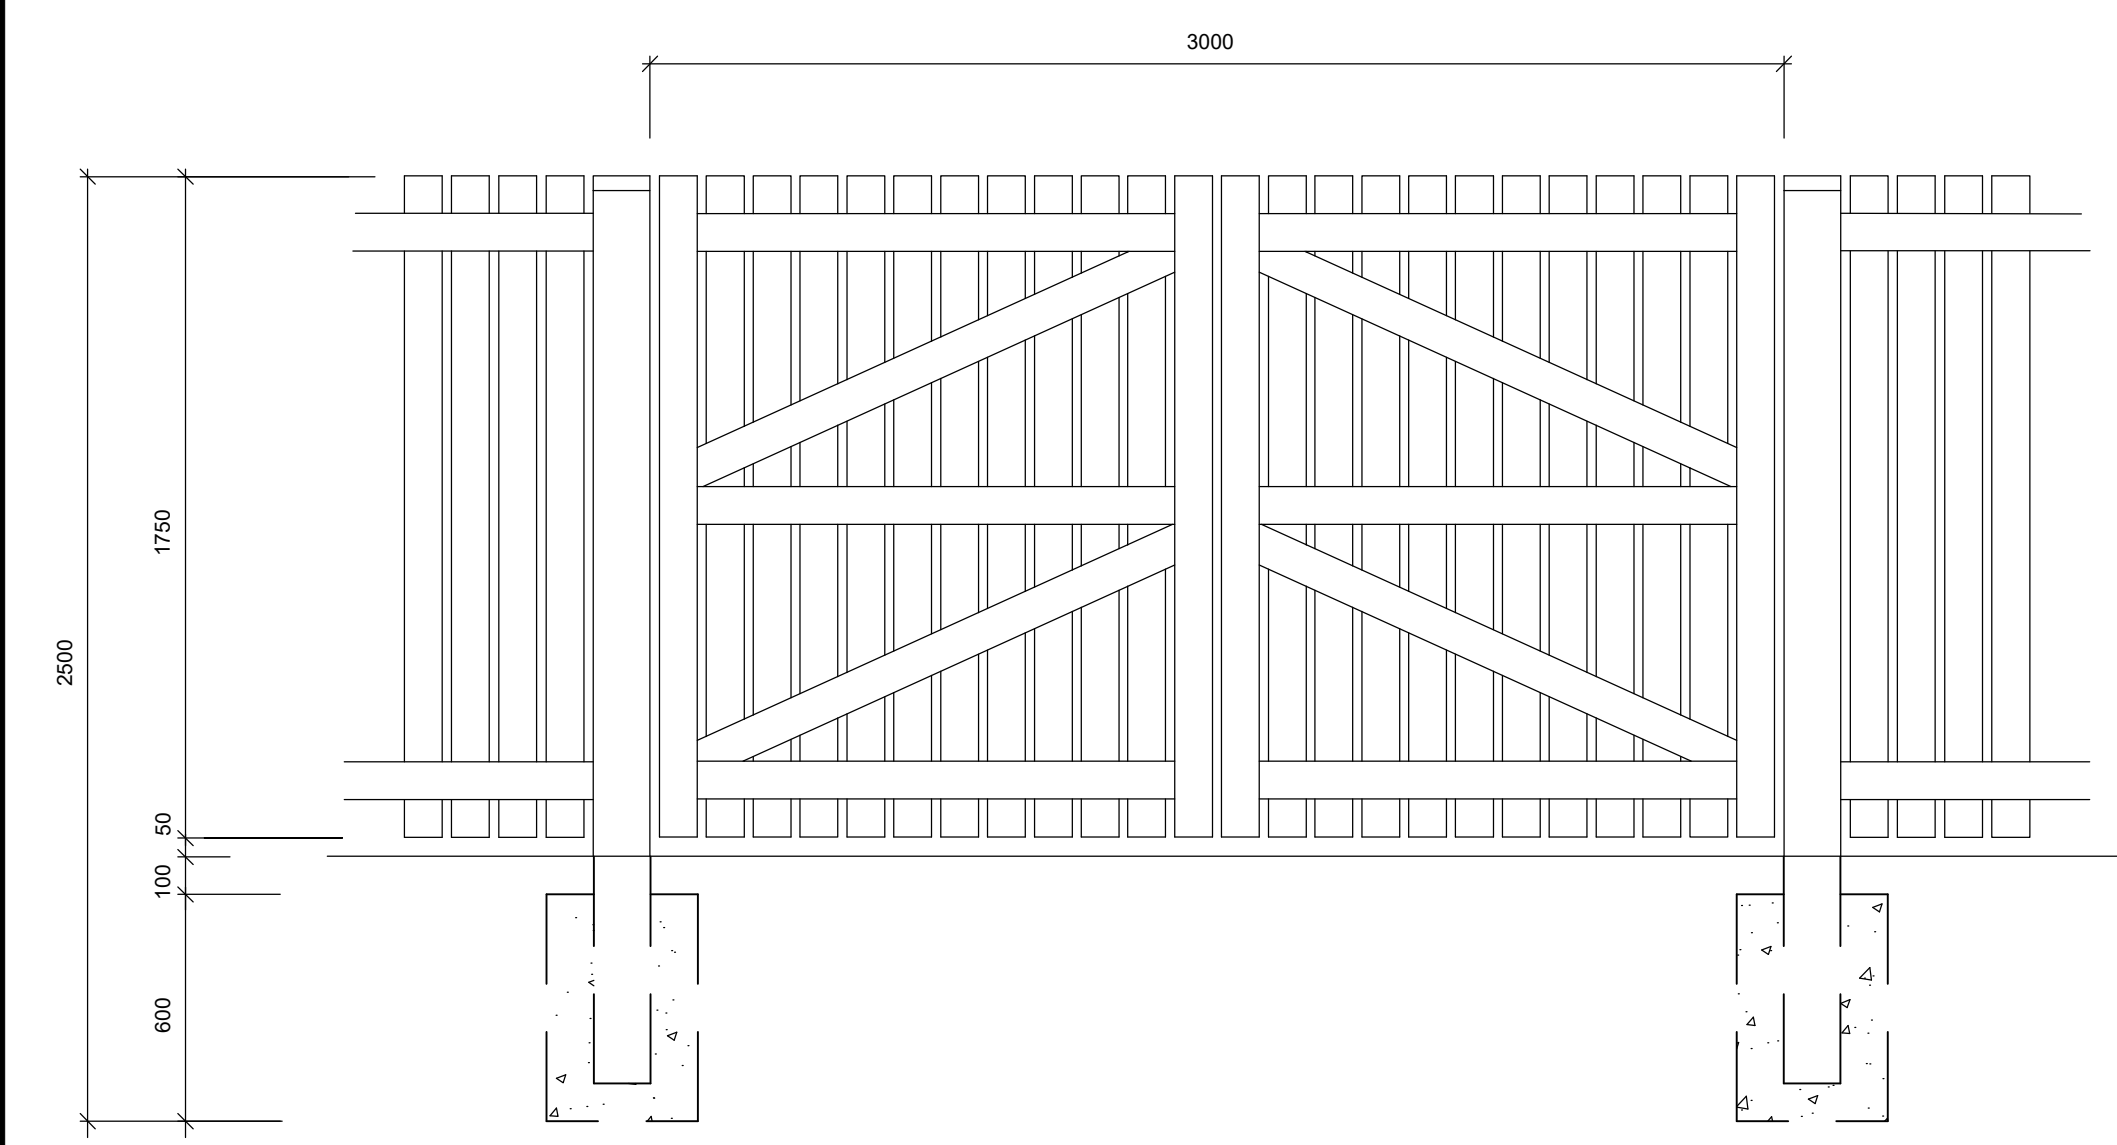


1800 high pair of palisade gates to suit 3000mm opening

1no. pair of 75mm framed, ledged and braced gates with overall dimensions of 1750mm high x 3000mm wide, comprising of 75x100mm stiles, 50x100mm top middle and bottom rails, and braces, filled with 25x 100mm pales 1750mm long and spaced approximately 25mm apart as shown. 6no. galvanisd steel hooks and 600mm long band hinges (ref. FC4055) to hang gates from 150x150mm posts 2550mm long, with weathered top, three times slotted to receive 38x100mm fence rails. Posts to be set in 450 x450x 750mm deep excavations with lean-mix concrete backfill to 250mm below finished ground. Gate shutting stiles to be held in closed position with galvanised Monkey Tail bolts 609mm long (ref. FC5016) into sockets set flush concrete pad 300x300x300mm deep base cast in centre of access. Tops of gates secured with 1no. galvanised Oval Plate Pad bolt (ref. FC5005) and 1no. galvanised heavy duty padlock with keys

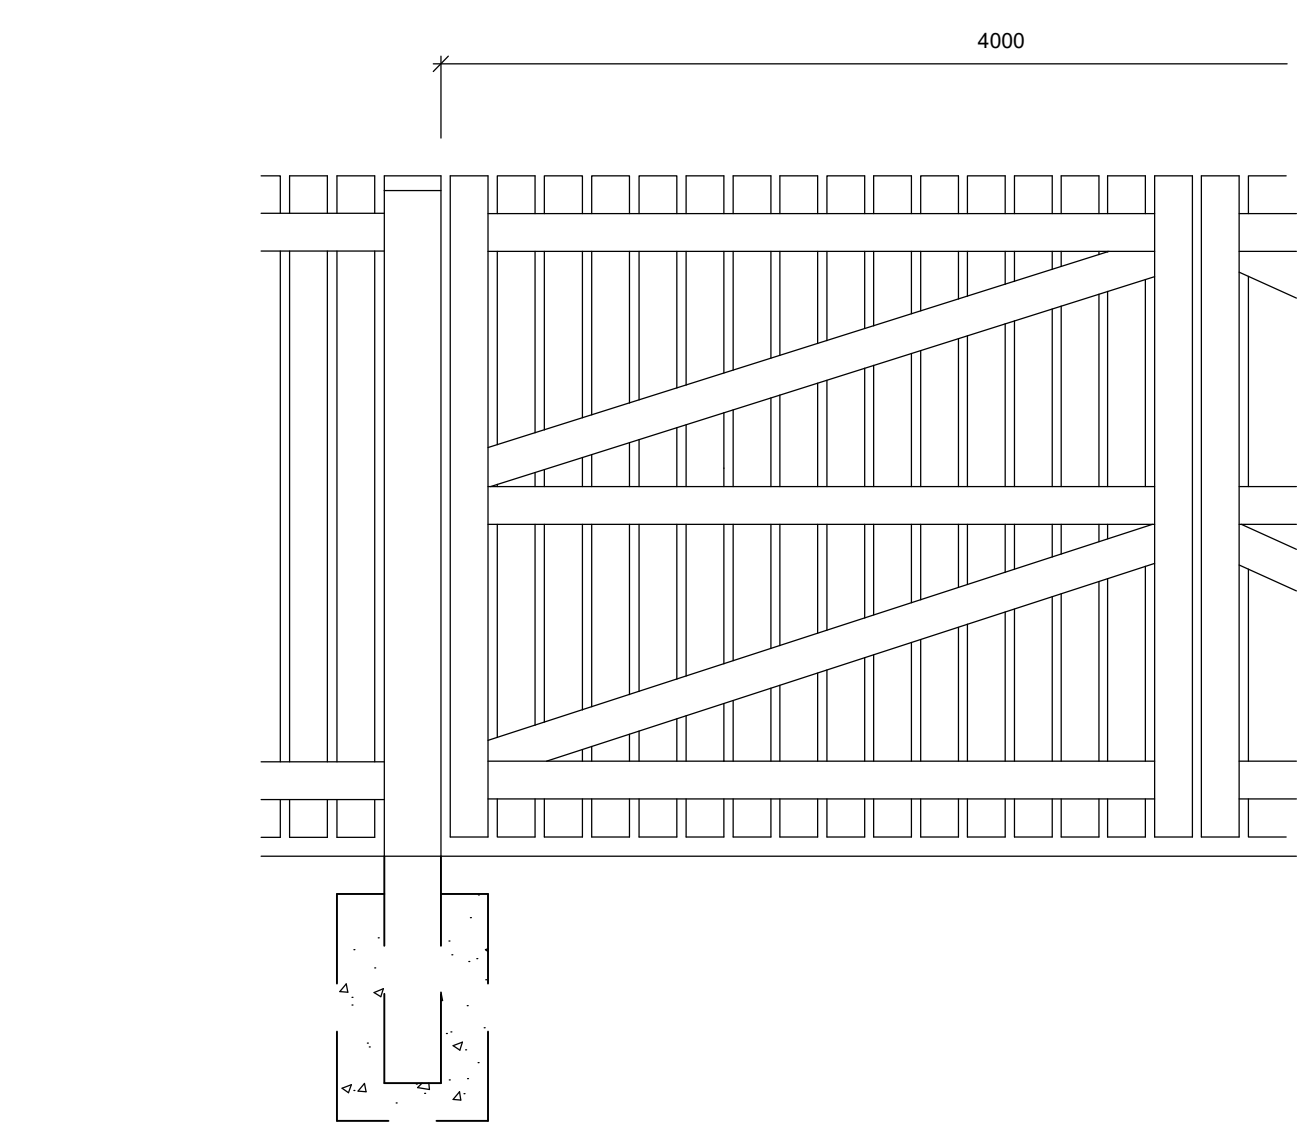

1800 high pair of palisade gates to suit 4000mm opening

1no. pair of 75mm framed, ledged and braced gates with overall dimensions of 1750mm high x 4000mm wide, comprising of 75x100mm stiles, 50x100mm top middle and bottom rails, and braces, filled with 25x 100mm pales 1750mm long and spaced approximately 25mm apart as shown. 6no. galvanisd steel hooks and 900mm long band hinges (ref.FC4055) to hang gates from 200x200mm posts 2550mm long, with weathered top, three times slotted to receive 38x100mm fence rails. Posts to be set in 450 x450x 750mm deep excavations with lean-mix concrete backfill to 250mm below finished ground. Gate shutting stiles to be held in closed position with galvanised Monkey Tail bolts 609mm long (ref.FC5016) into sockets set flush concrete pad 300x300x300mm deep base cast in centre of access. Tops of gates secured with 1no. galvanised Oval Plate Pad bolt (ref.FC5005) and 1no. galvanised heavy duty padlock with keys

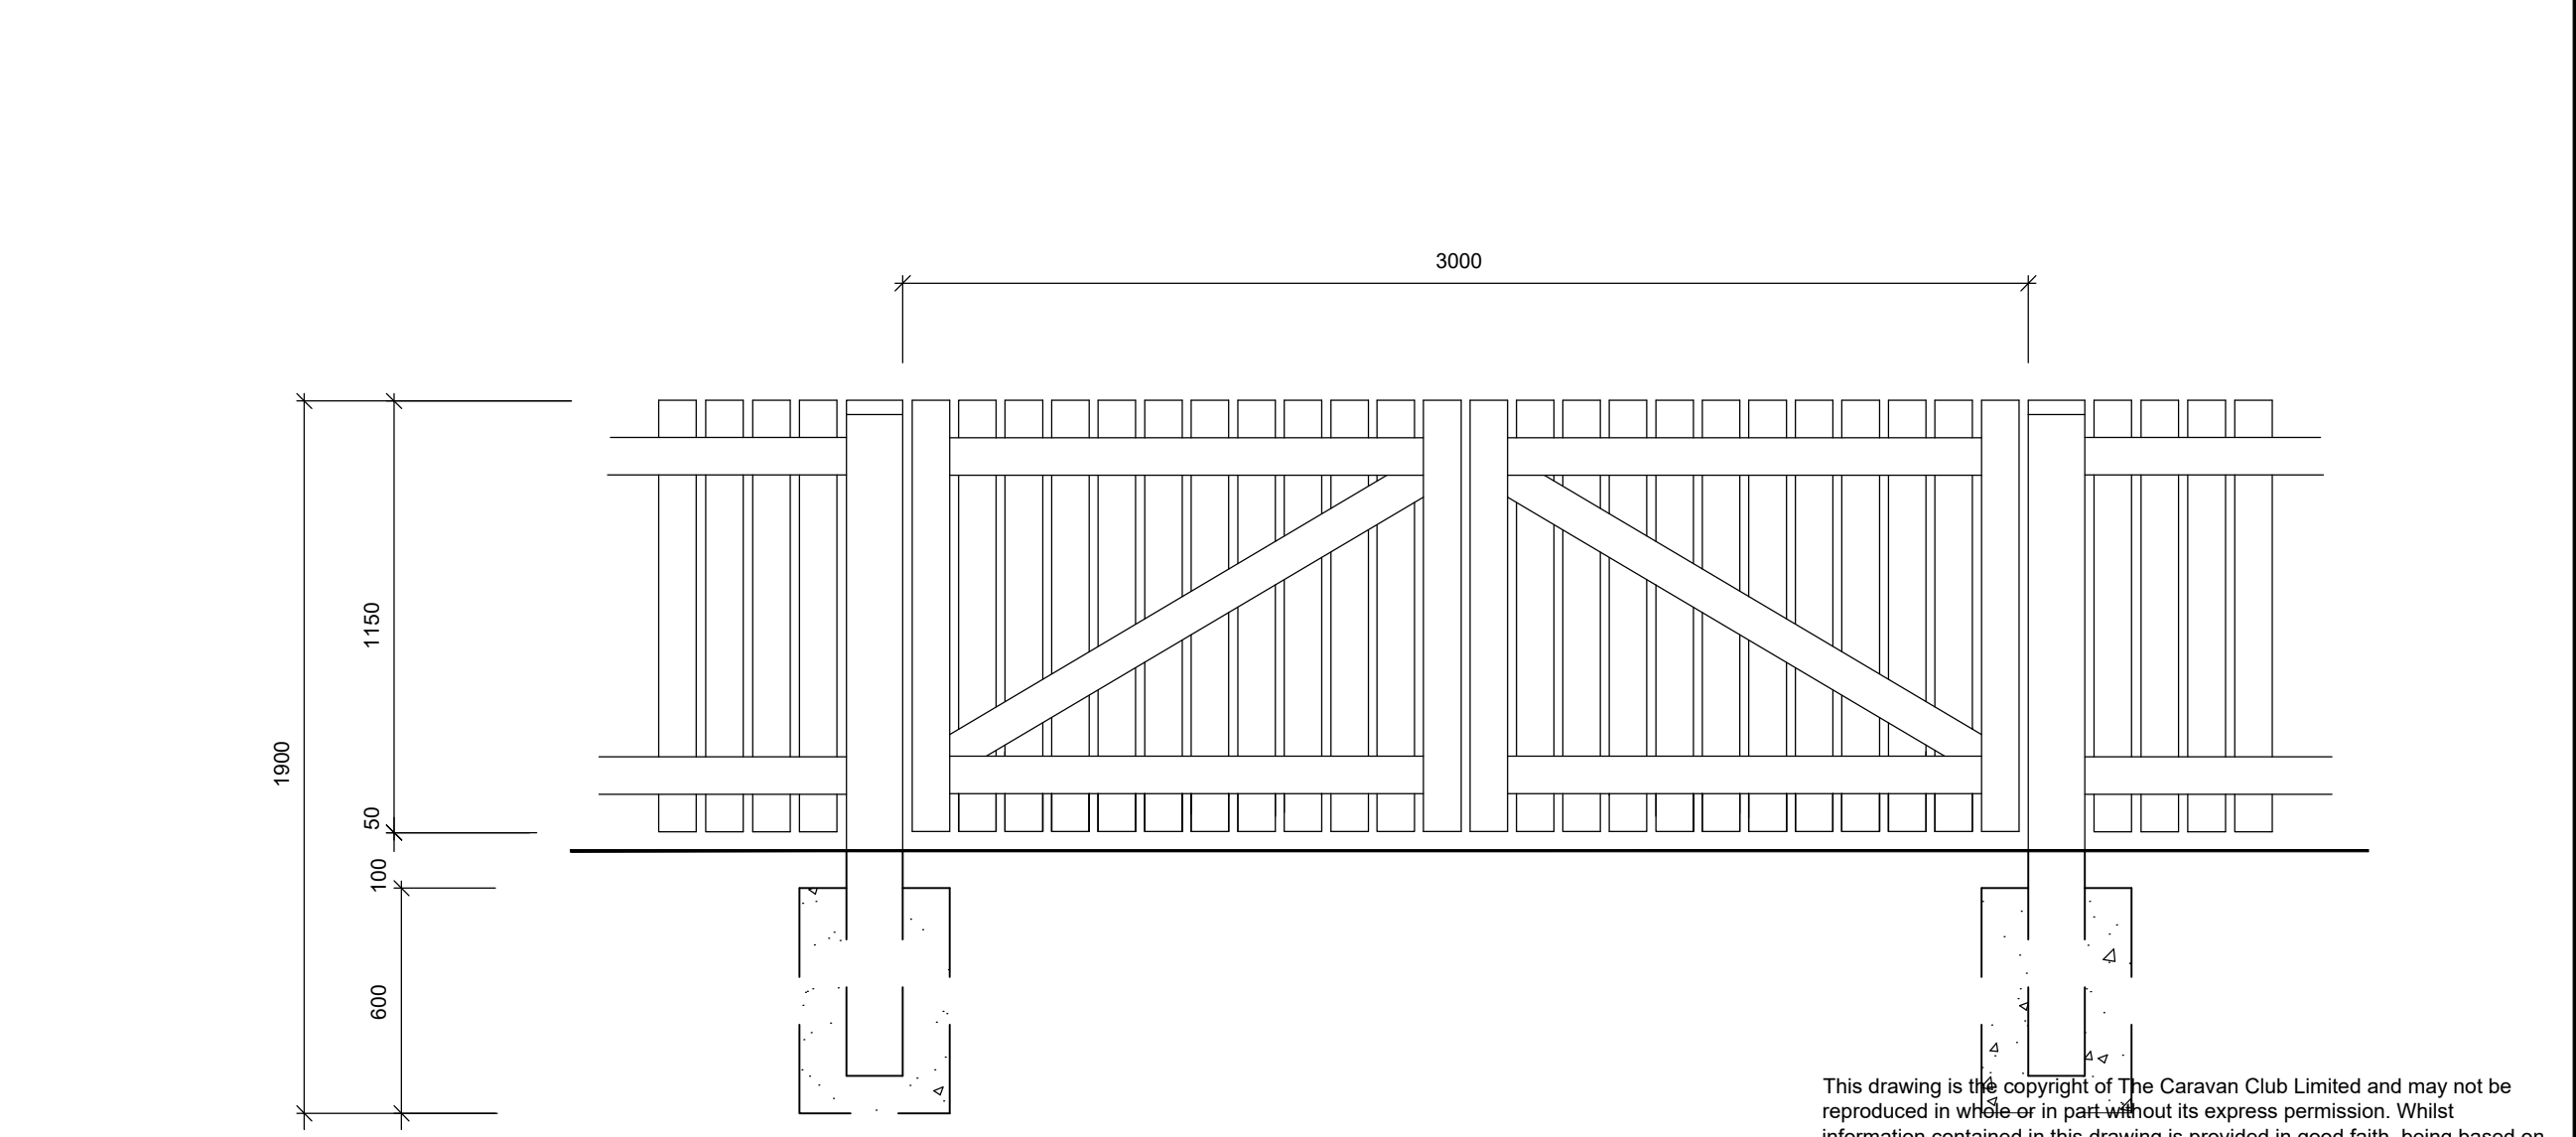

1200 high pair of palisade gates to suit 3000mm opening

1no. pair of 75mm framed, ledged and braced gates with overall dimensions of 1150mm high x 300mm wide, comprising of 75x100mm stiles, 50x100mm top and bottom rails, and braces, filled with 25x 100mm pales 1150mm long and spaced approximately 25mm apart as shown. 4no. galvanisd steel hooks and 600mm long band hinges (ref.FC4055) to hang gates from 150x150mm posts 2450mm long, with weathered top, twice slotted to receive 38x100mm fence rails. Posts to be set in 450 x450x 750mm deep excavations with lean-mix concrete backfill to 250mm below finished ground. Gate shutting stiles to be held in closed position with galvanised Monkey Tail bolts 609mm long (ref.FC5016) into sockets set flush concrete pad 300x300x300mm deep base cast in centre of access. Tops of gates secured with 1no. galvanised Oval Plate Pad bolt (ref.FC5005) and 1no.galvanised heavy duty padlock with keys

This drawing is the copyright of The Caravan Club Limited and may not be reproduced in whole or in part without its express permission. Whilst information contained in this drawing is provided in good faith, being based on available records and where applicable, electro detection techniques in location of underground electrical & telephonic services, The Caravan Club Limited will not be held responsible for errors in or omissions from the information shown. Contractors and other parties must satisfy themselves as to the accuracy and completeness of the information shown, to determine the existence of services which might cause danger, be damaged or need replacement in connection with their engagement.

Status

PLANNING

Revisions			

Project/Site

LADY MARGARETS PARK
CAMC SITE

Title

PROPOSED
STANDARD
PALISADE FENCE DETAIL

Drwg no.	Date	Drwn. by
LMP-12021-P-410	APR 19	AS
Checked by		

Scale	CAD Ref.
1:20 @A1	LMP-2021-P-410



SINCE 1907
CARAVAN AND
MOTORHOME CLUB

Estates Department, East Grinstead House,
East Grinstead, RH19 1UA
Tel. (01342) 336772

Notes

All timber to be sawn softwood to BS.4978 and supplied pretreated using the 'tanalith C' or 'Protin' vacuum/pressure impregnation treatment or similar approved and prepared to receive stain finish. The sizes shown are nominal sawn sizes. All timber shall receive 1 coat of Jotun Demidekk ref. 71 15Y 66R prior to installation and 1 coat following fixing.

All ironmongery references, refer to products supplied by Messrs. Cartwright Hardware Limited, Hometown House, Springwell Road, Leeds. LS12 1AX (Tel 0113 243 6931)