



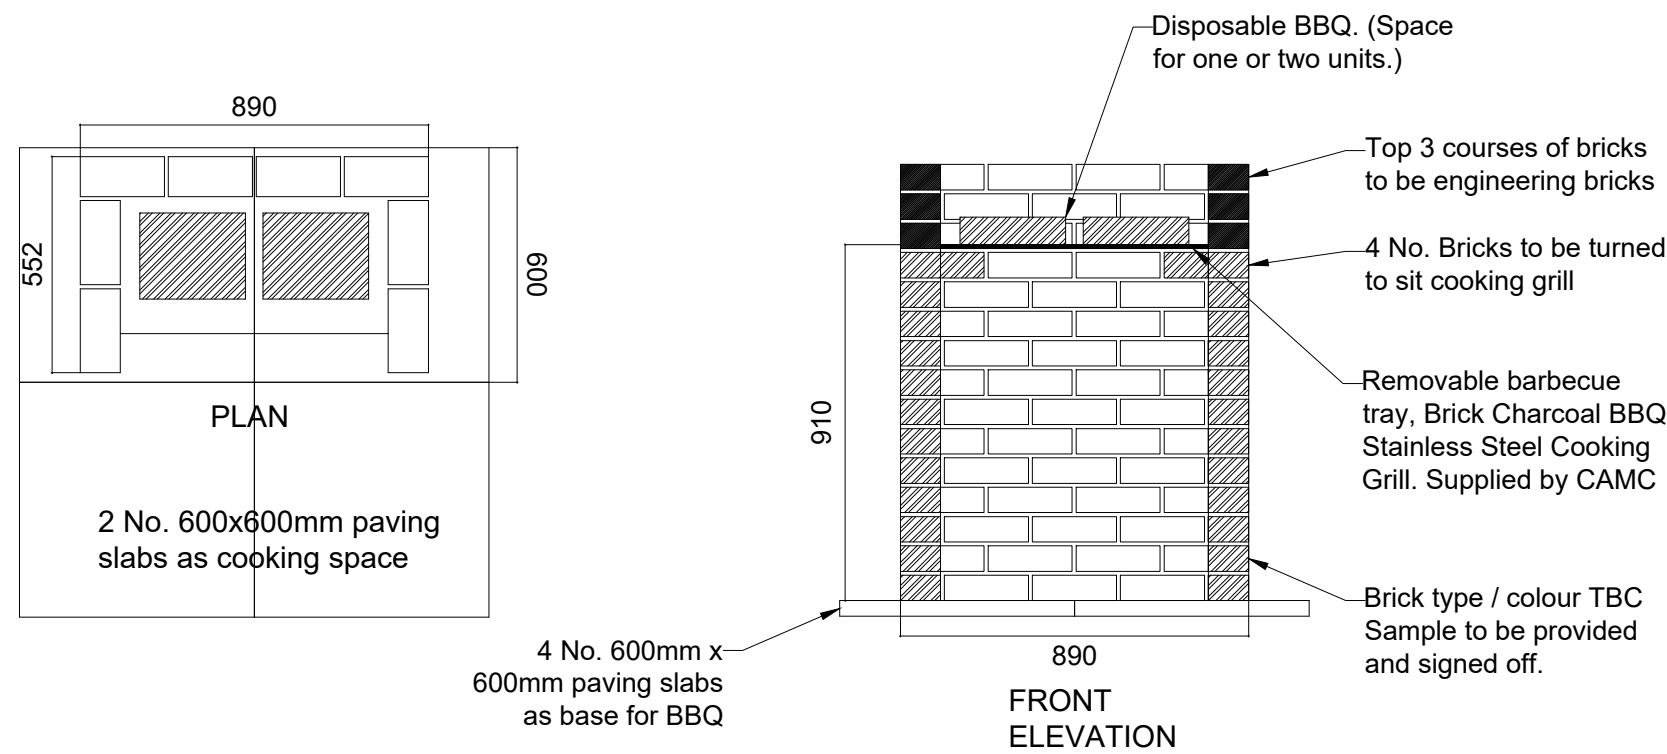

BRICK BBQ DETAIL 1:20


1 way EHU bollard with single tap and light

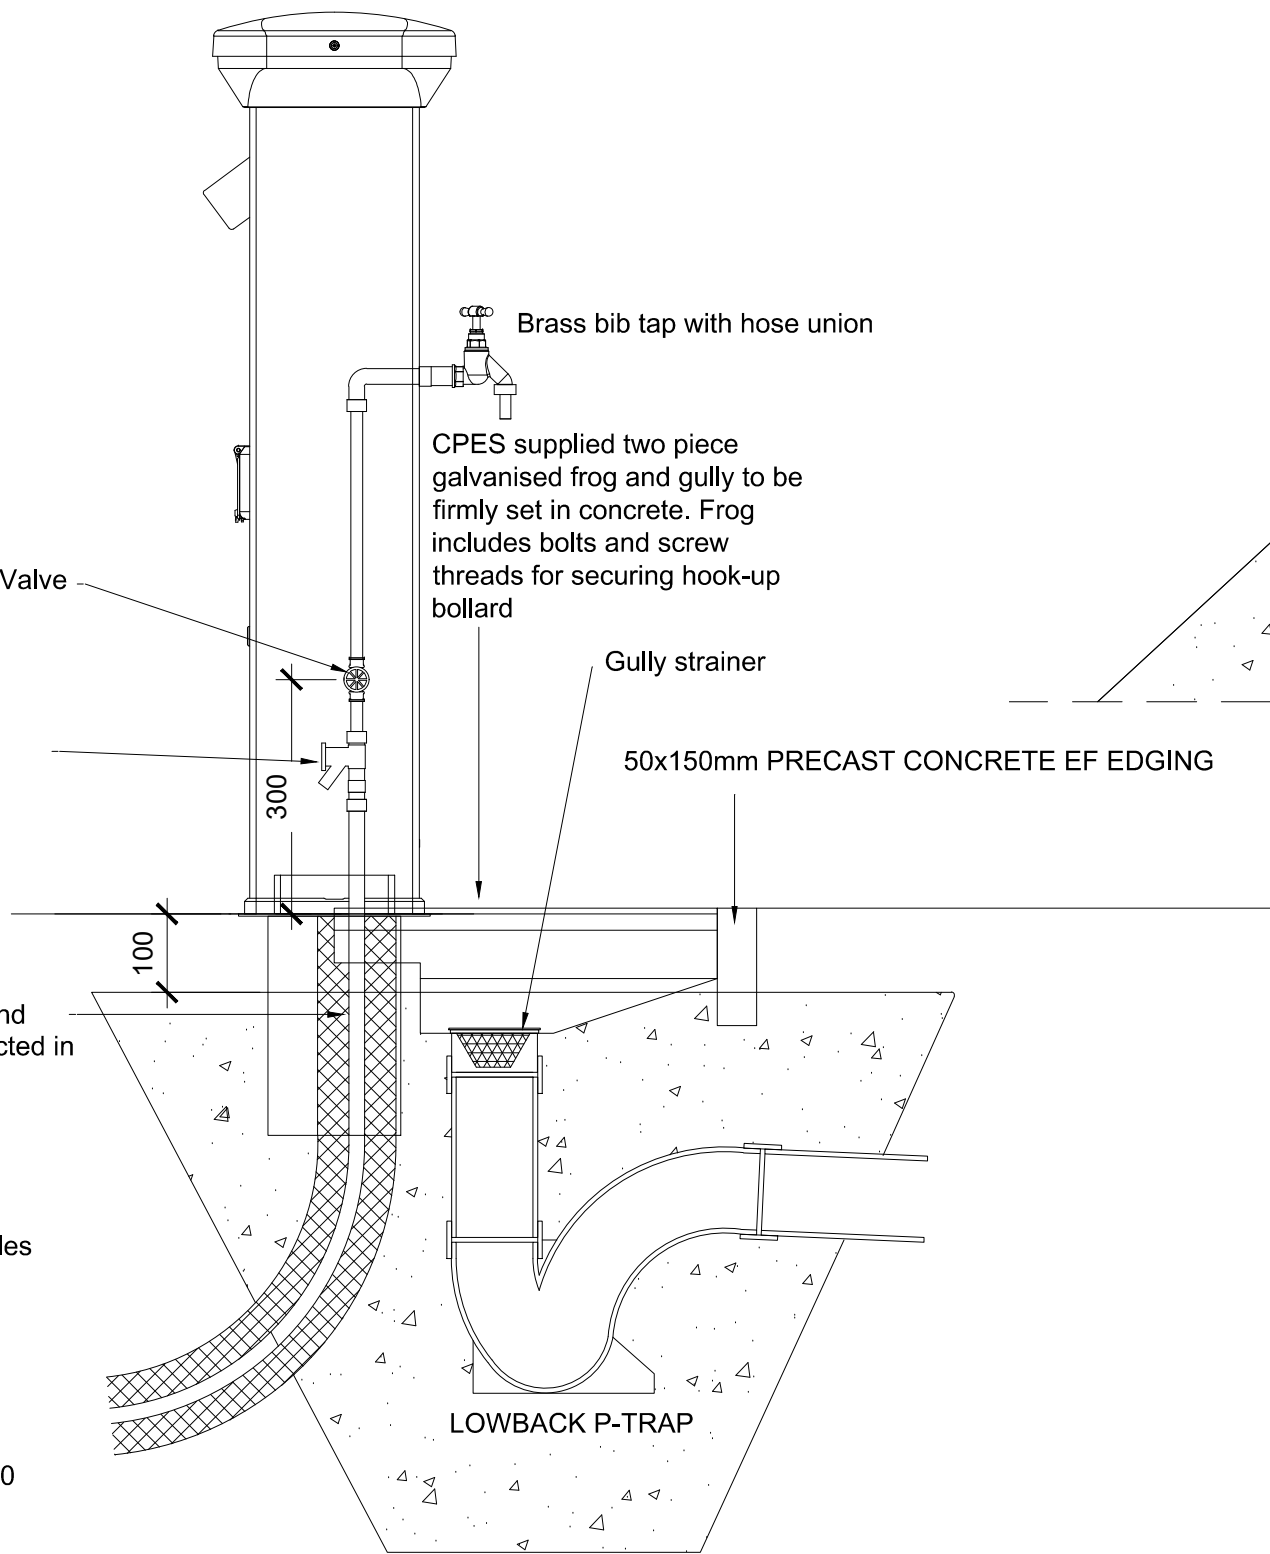

NOTE: electric and TV cables not shown

SECTION THROUGH WATER POINT 1:10


Combined water and drainage point
utilising bollard with single tap

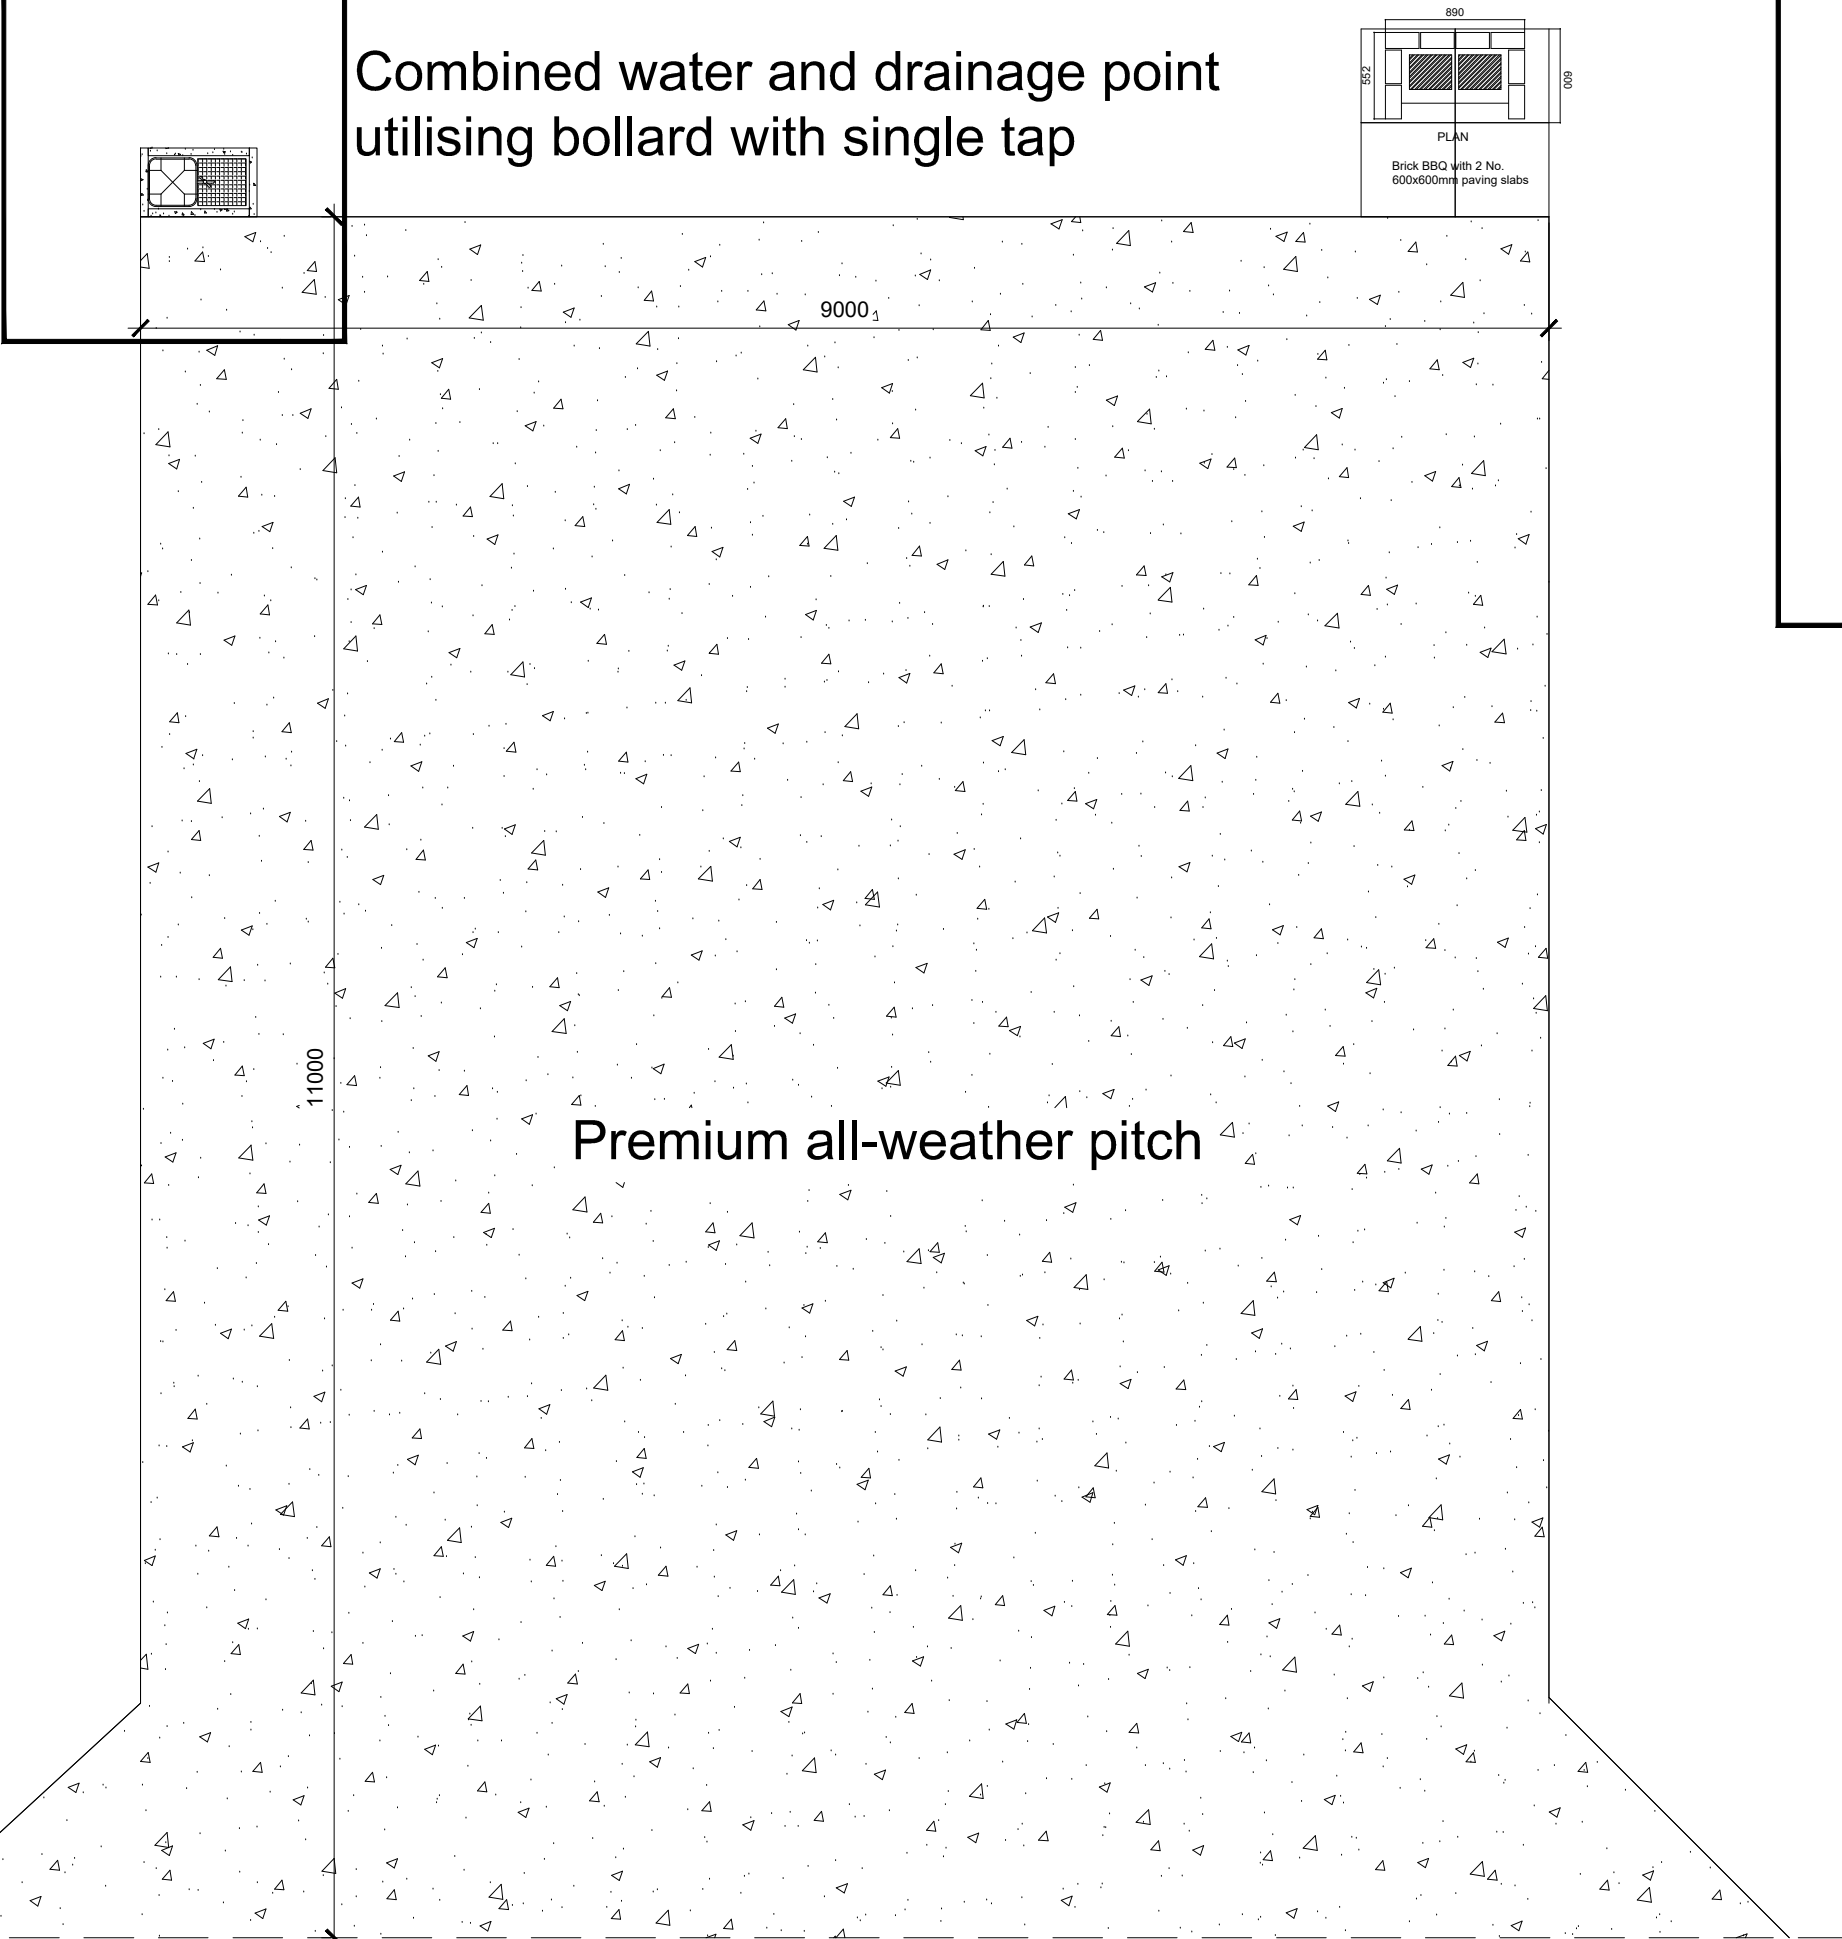

SITE ROAD

ALL-WEATHER PITCH PLAN 1:50

CPES SUPPLIED INTEGRATED BOLLARD WITH
SINGLE TAP, FROG AND GULLY

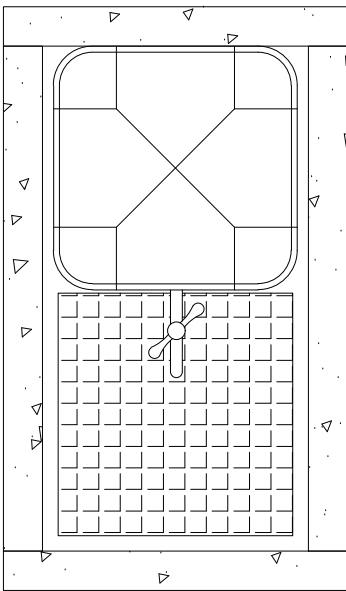

50x150mm PRECAST
CONCRETE EF EDGING
TO 3 SIDES OF GULLY

PLAN VIEW OF DRAINAGE/WATER POINT 1:10

This drawing is the copyright of The Caravan Club Limited and may not be reproduced in whole or in part without its express permission. Whilst information contained in this drawing is provided in good faith, being based on available records and where applicable, electro detection techniques in location of underground electrical & telephonic services, The Caravan Club Limited will not be held responsible for errors in or omissions from the information shown. Contractors and other parties must satisfy themselves as to the accuracy and completeness of the information shown, to determine the existence of services which might cause danger, be damaged or need replacement in connection with their engagement.

PLANNING

Revisions			

Project/Site **LADY MARGARETS PARK
CAMC SITE**

Title **PROPOSED STANDARD
SERVICED PITCH
DETAILS**

Drwg no. LMP-2021-P-408	Date APR 19	Drwn. by AS
	Checked by	
Scale 1:50, 1:10, 1:20 @A2	CAD Ref. LMP-2021-P-408	