


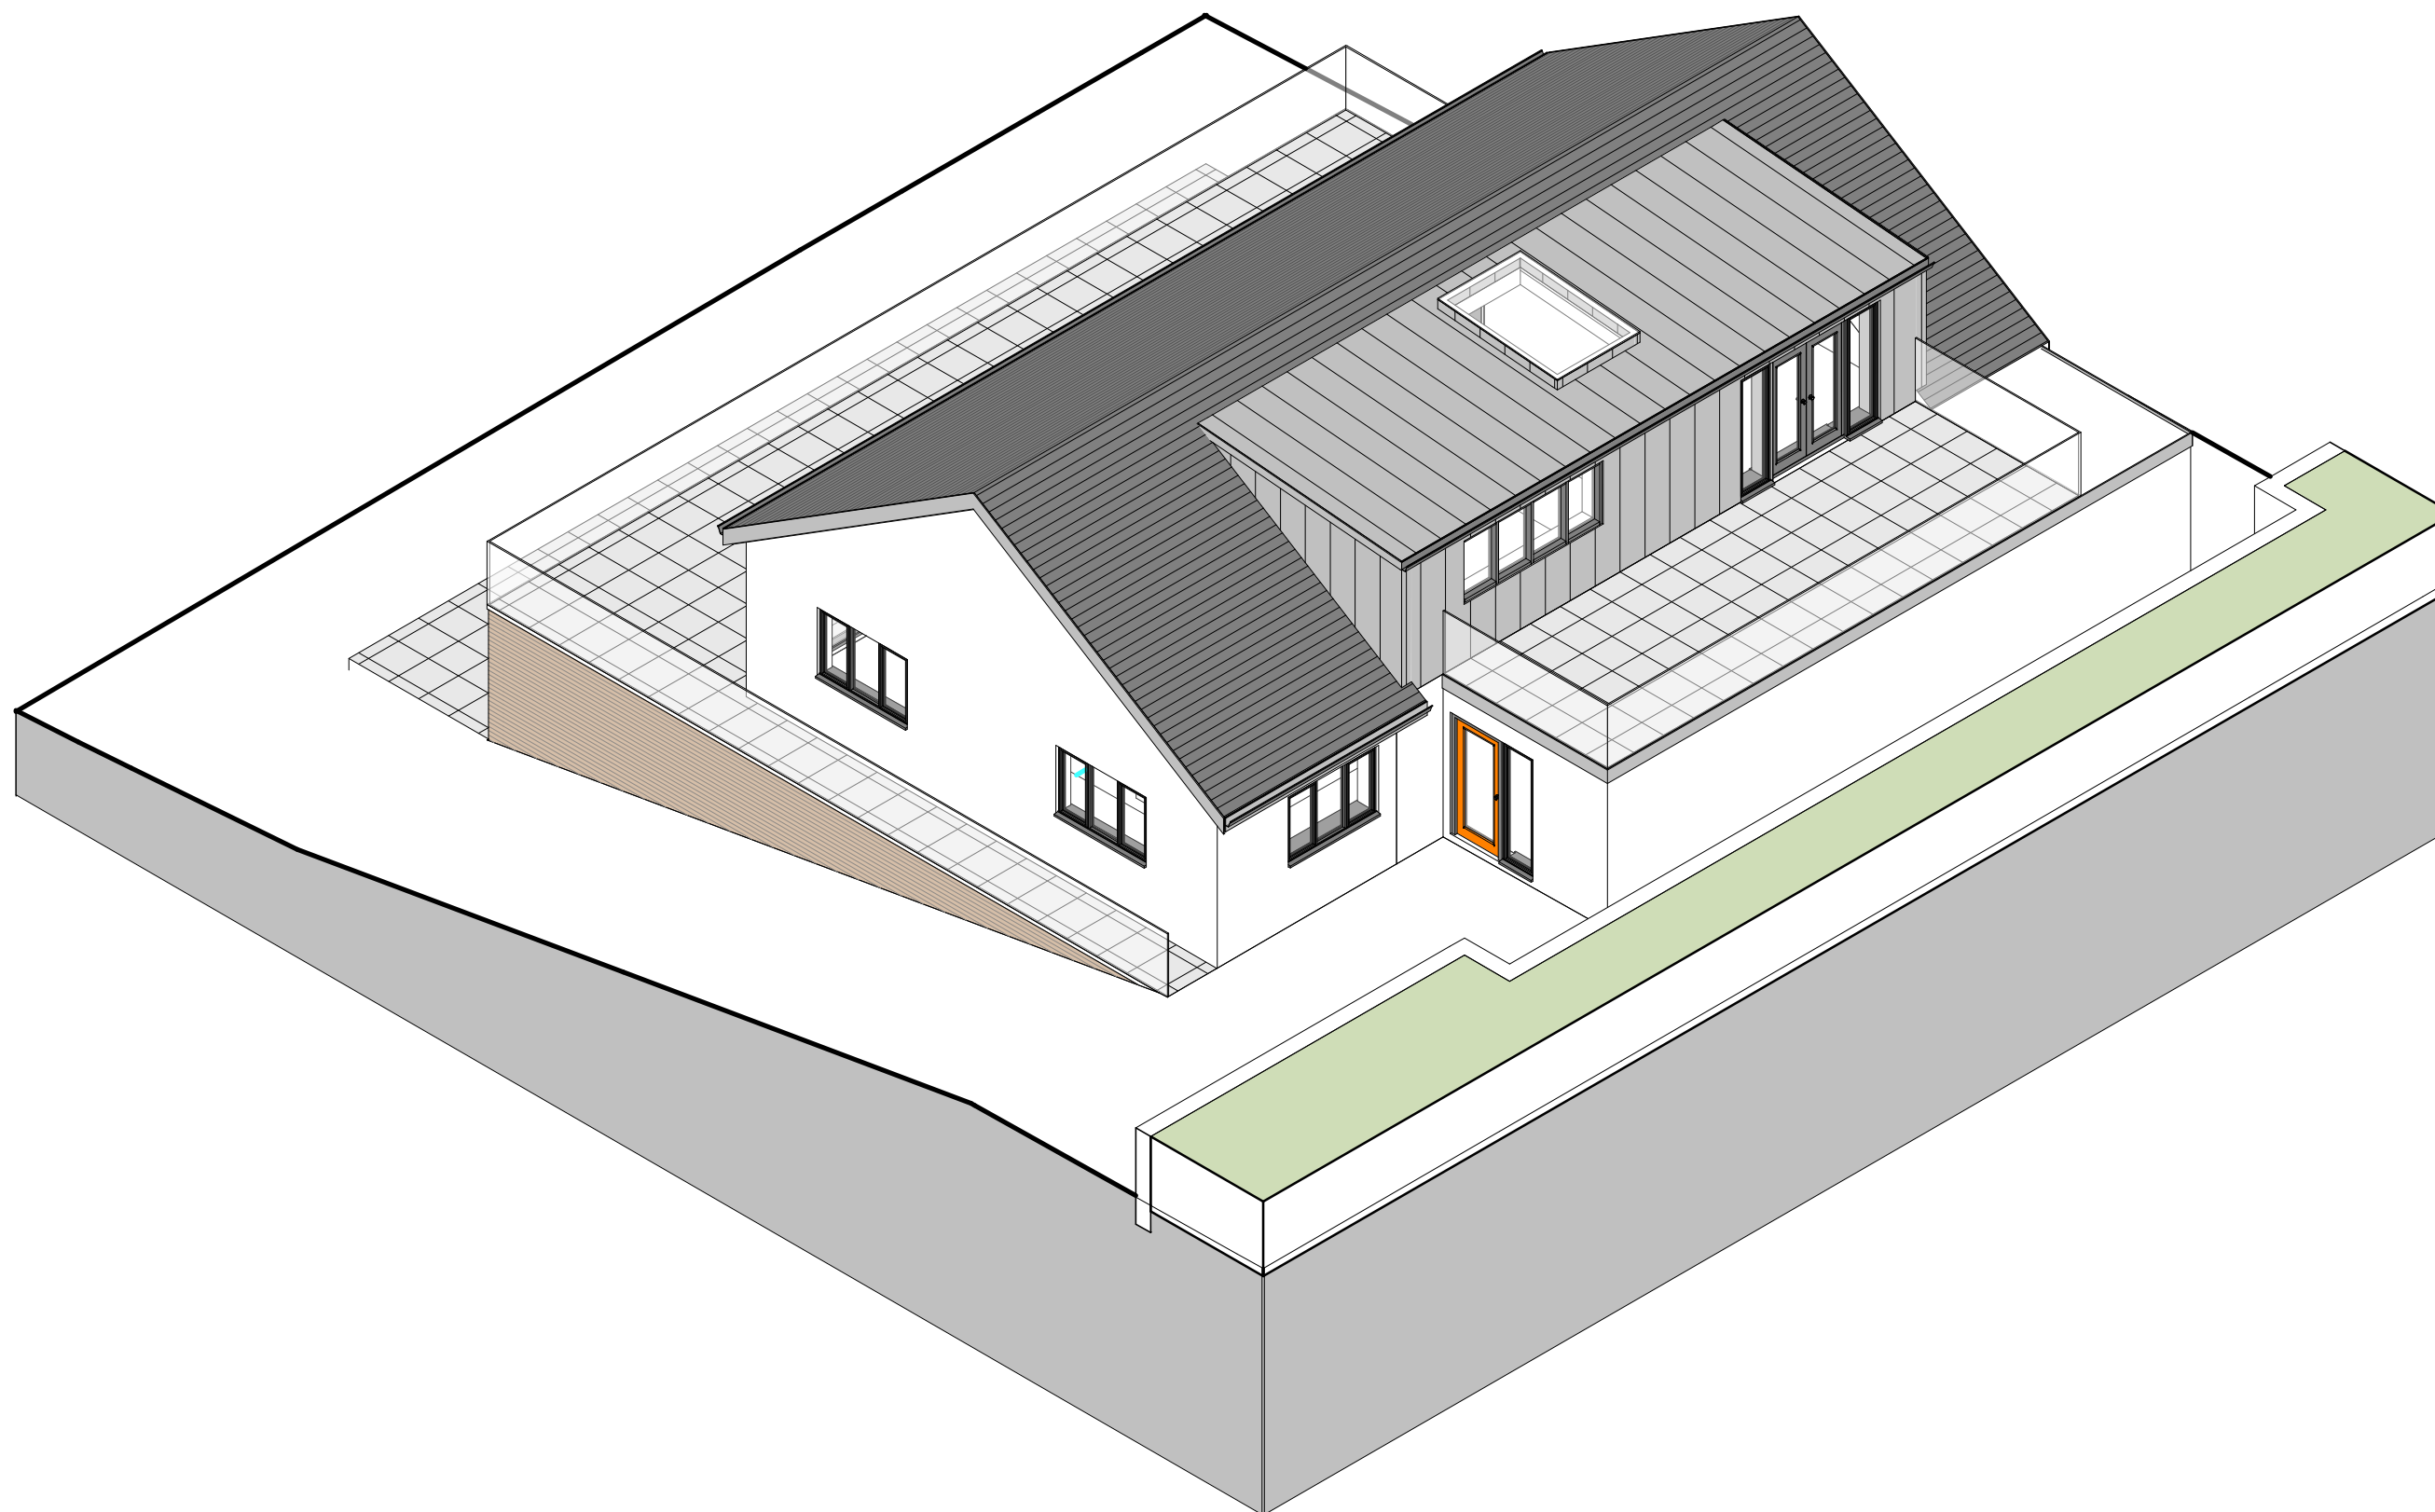

36 Plas Tirion, Johnstown,
Wrexham LL14 1UR
07543968690
geraint@weareframe.co.uk
www.weareframe.co.uk
facebook.com/frame.architect
instagram.com/we_are_frame

Project: Five Oaks, Legacy LL14 4ER		
Title: Isometric View 1		
Scale @ A3:	Author: GE	Date: 25.01.21
Project Ref: 21-01	Drawing No: A601	Rev. A