
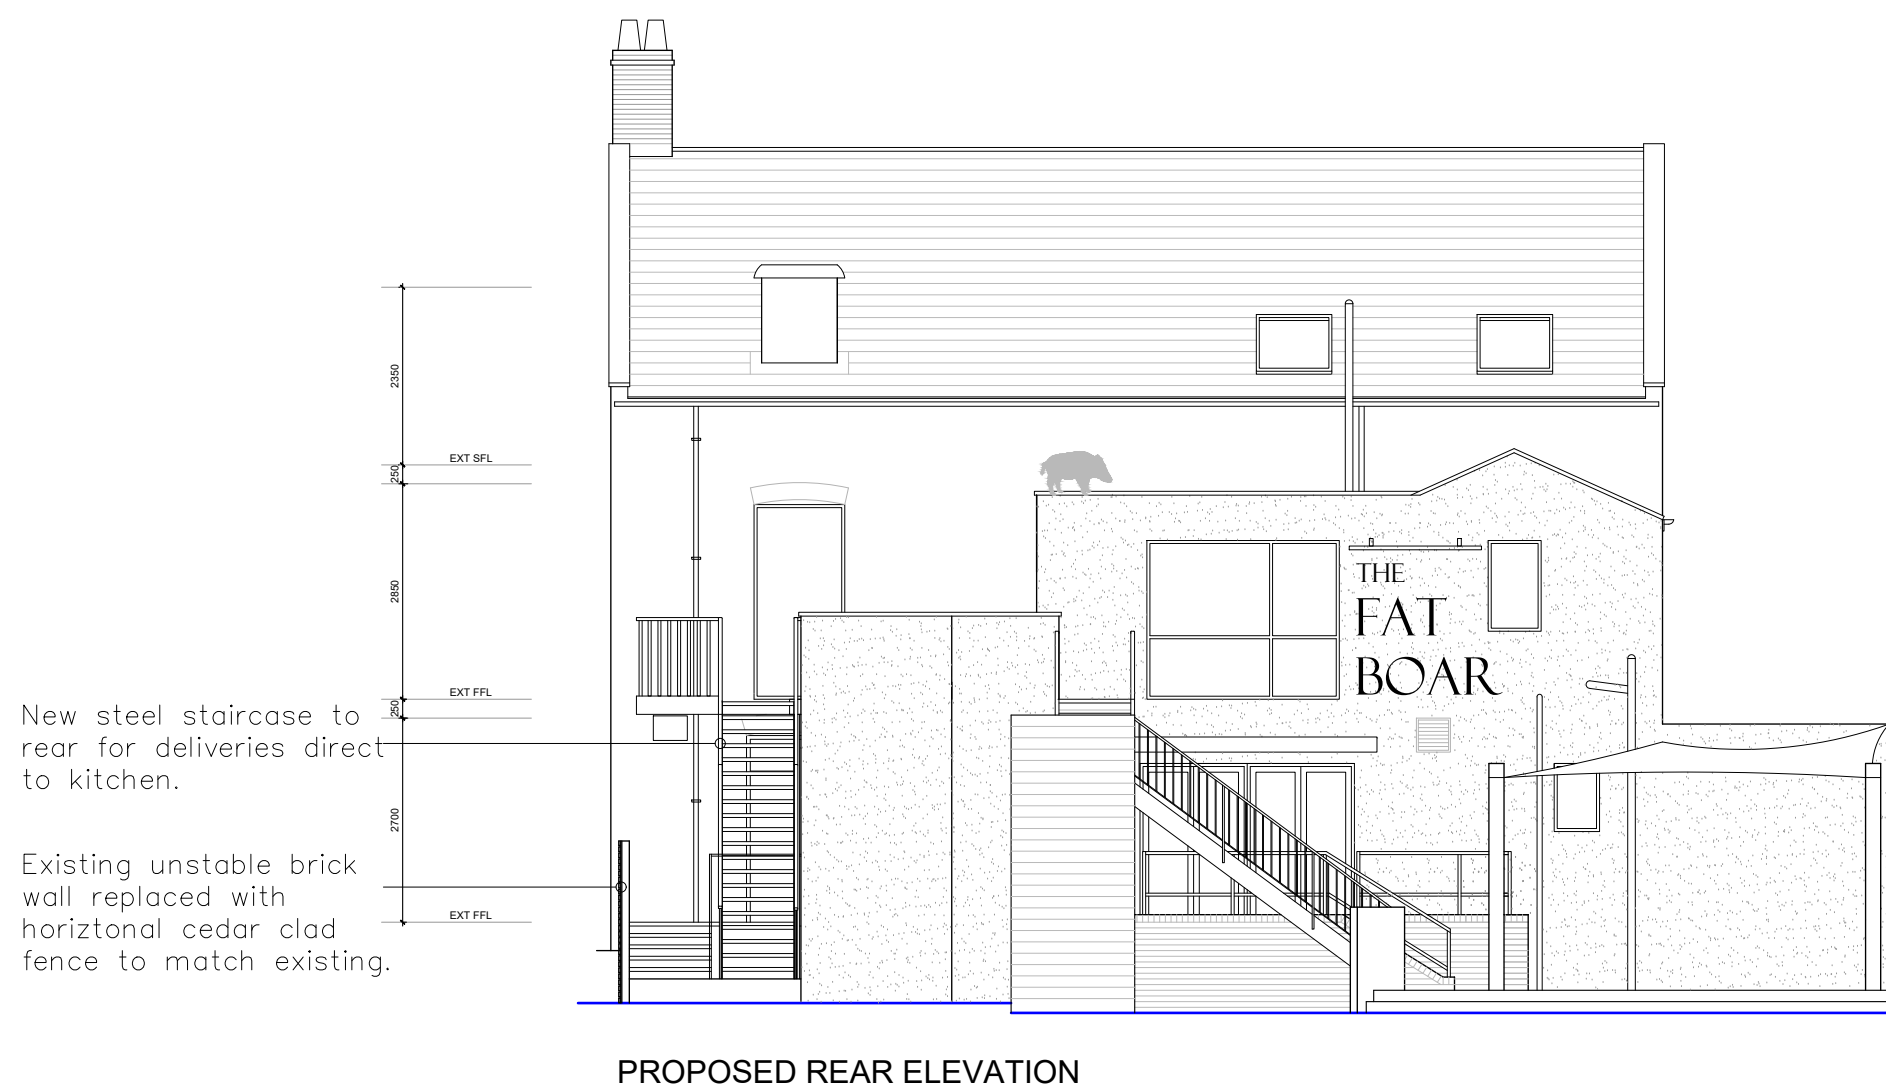


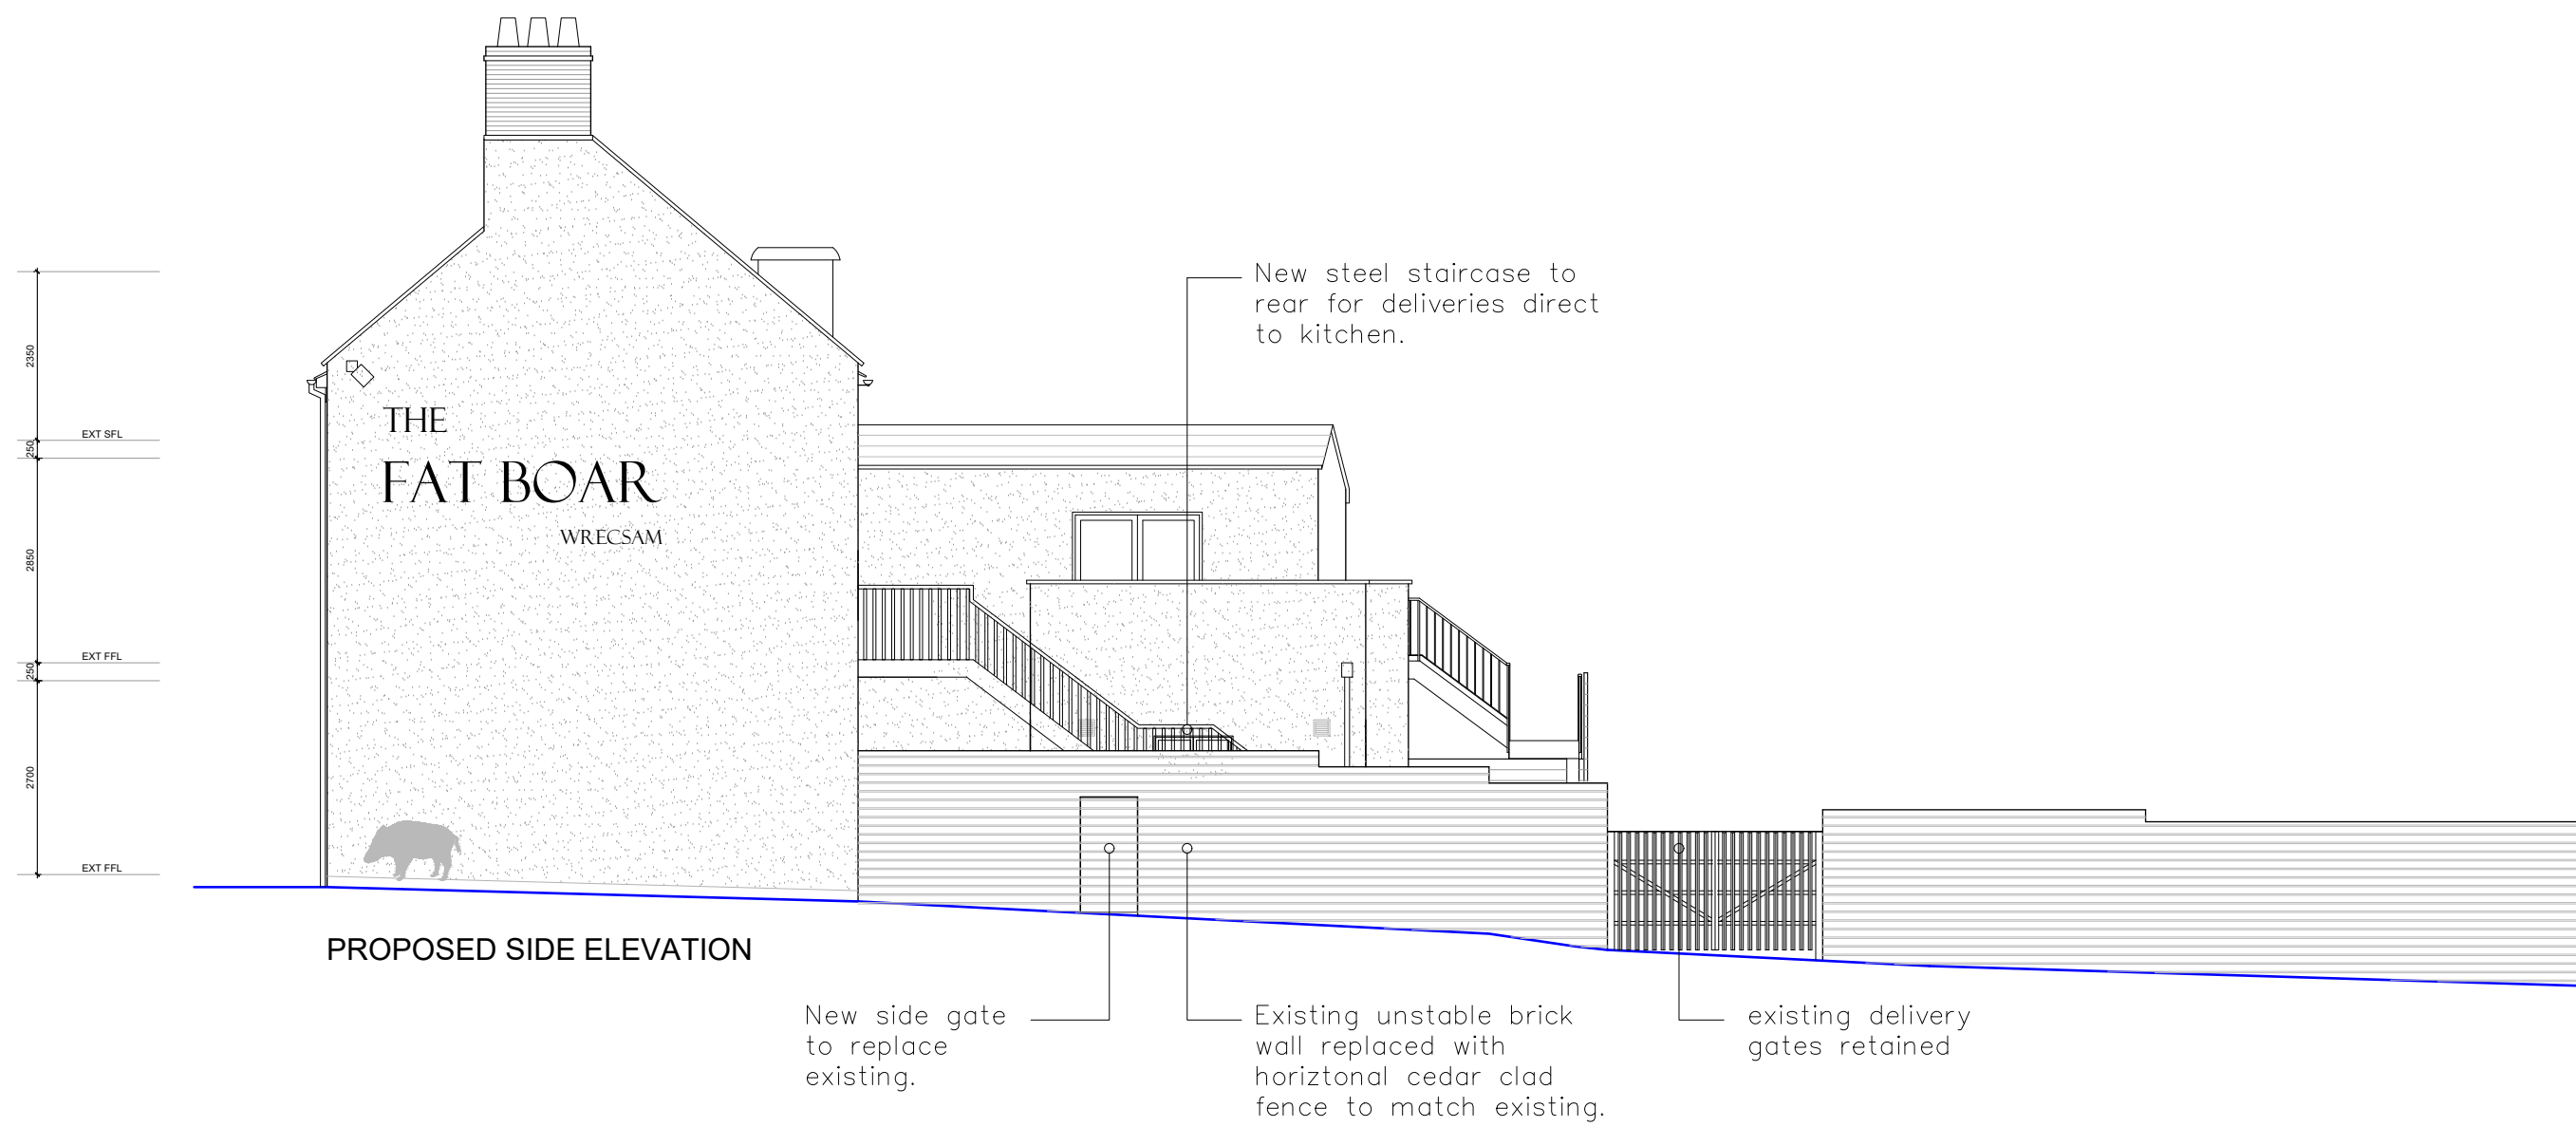

BARDONRICH	client
THE FAT BOAR WREXHAM	project
PROPOSED ELEVATIONS	title
BDR09	job No.
AV.02	dwg No.
1:100 @ A2	scale
PM	drawn