


Revision	Date	Revision Description
----------	------	----------------------

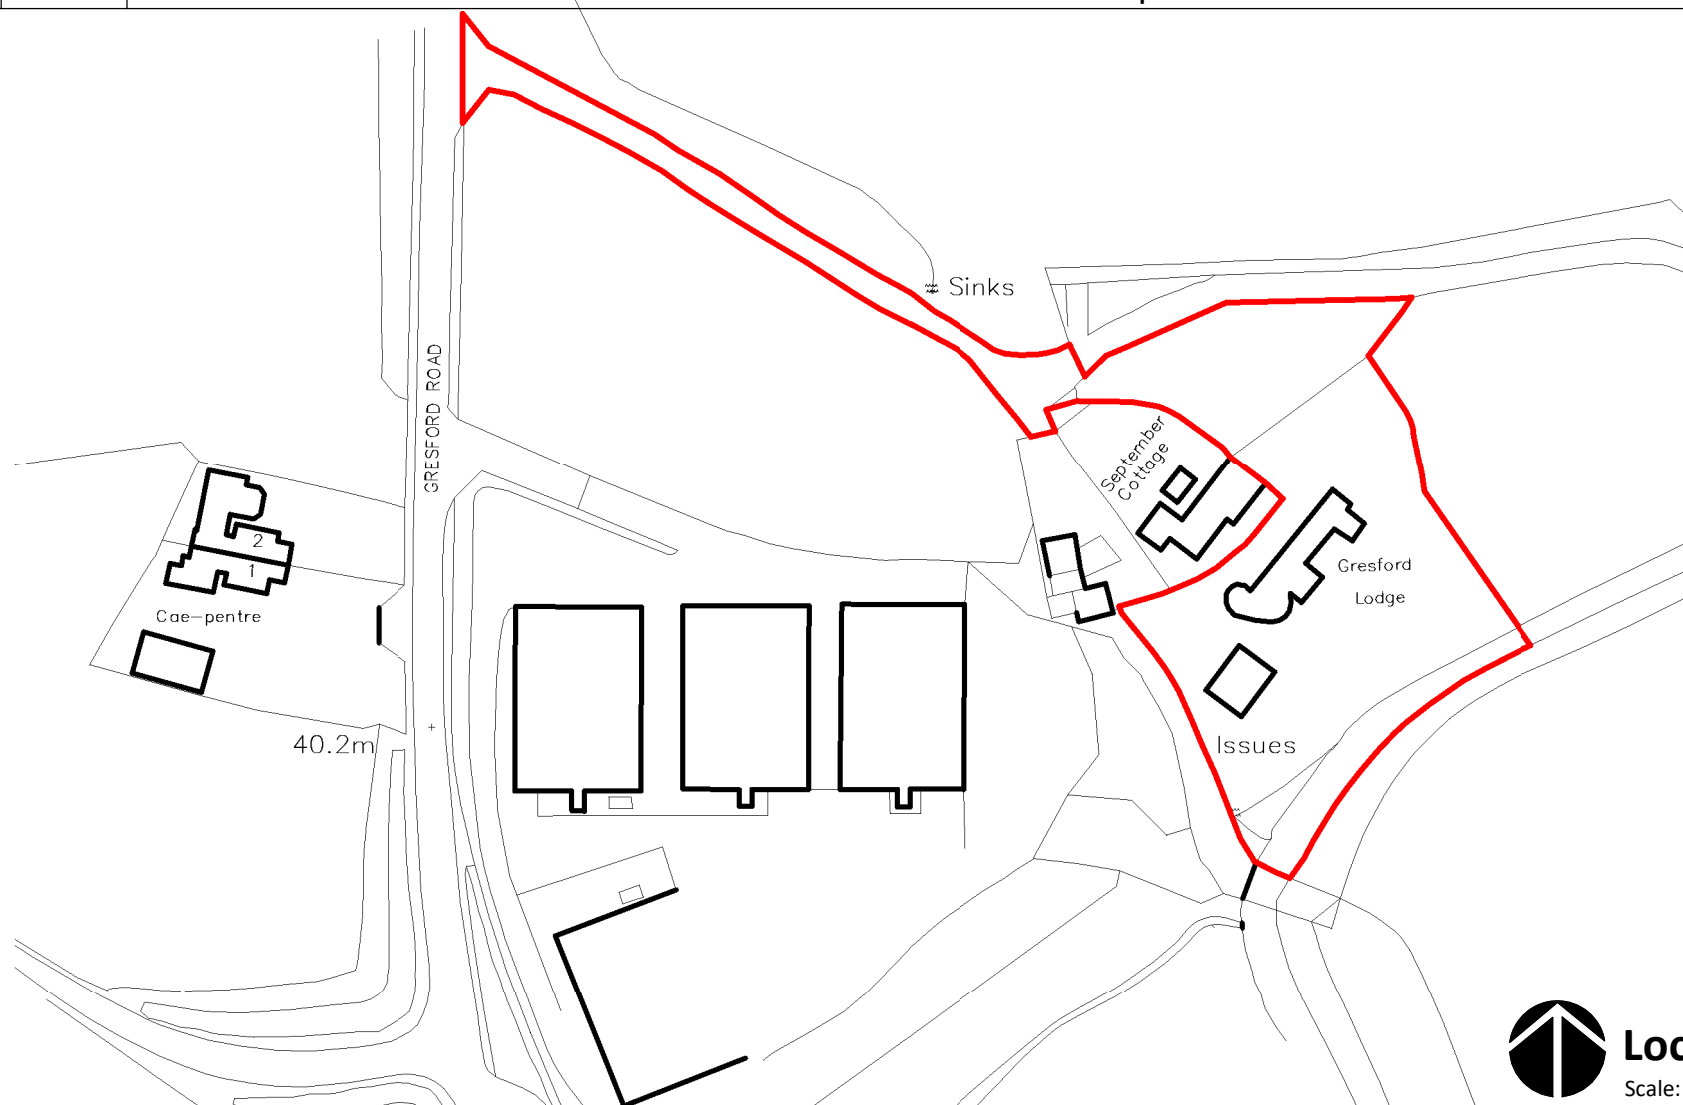

Location Plan

Scale: 1 : 1250

CityArchitectural Ltd.

R.I.B.A. Chartered Architects
Holly House, Guilden Sutton Lane, Guilden Sutton,
CH3 7EX
Tel: 01244 341 662
info@cityarchitectural.co.uk
www.cityarchitectural.co.uk

Project Title: Ground and first floor extension to rear

Drawing Title: Location Plan

Client: Mr & Mrs Fletcher

Sheet Size: A4L Scale as shown at A4

Project / Drawing / Revision

0804 / PL01