
4 pitches (as approved P/2018/0004 shown as relocated) to include:
1 Static Caravan
1 Tourer
(All Retrospective)

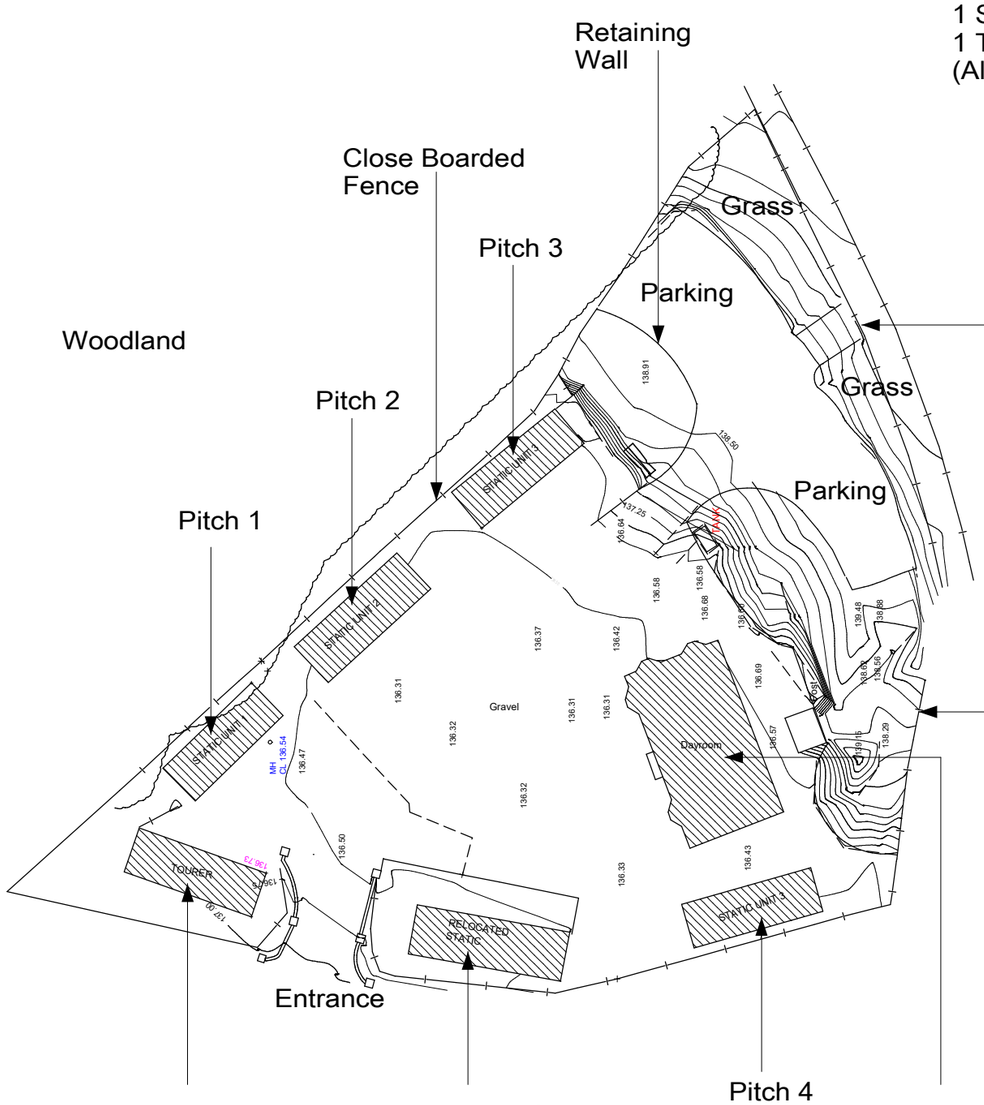

NOTES:
All dimensions must be checked on site and not scaled from this drawing.

Client
Mr Andy Cash

Job Title
Amenity Block Design at
Former Stables B5101
Southsea
Wrexham
LL11 5NS

Drawing Title
Site Layout (part Retrospective)

Scale 1:500 A3

Date April 2021 | Drawn by T.M.

Drg No. 71302:1001 | Rev -

Trevor Mennell Planning
Planning & Architectural Consultants
The Gables | Kendricks Bank |
Bayston Hill | Shrewsbury |
Shropshire | SY3 0EH