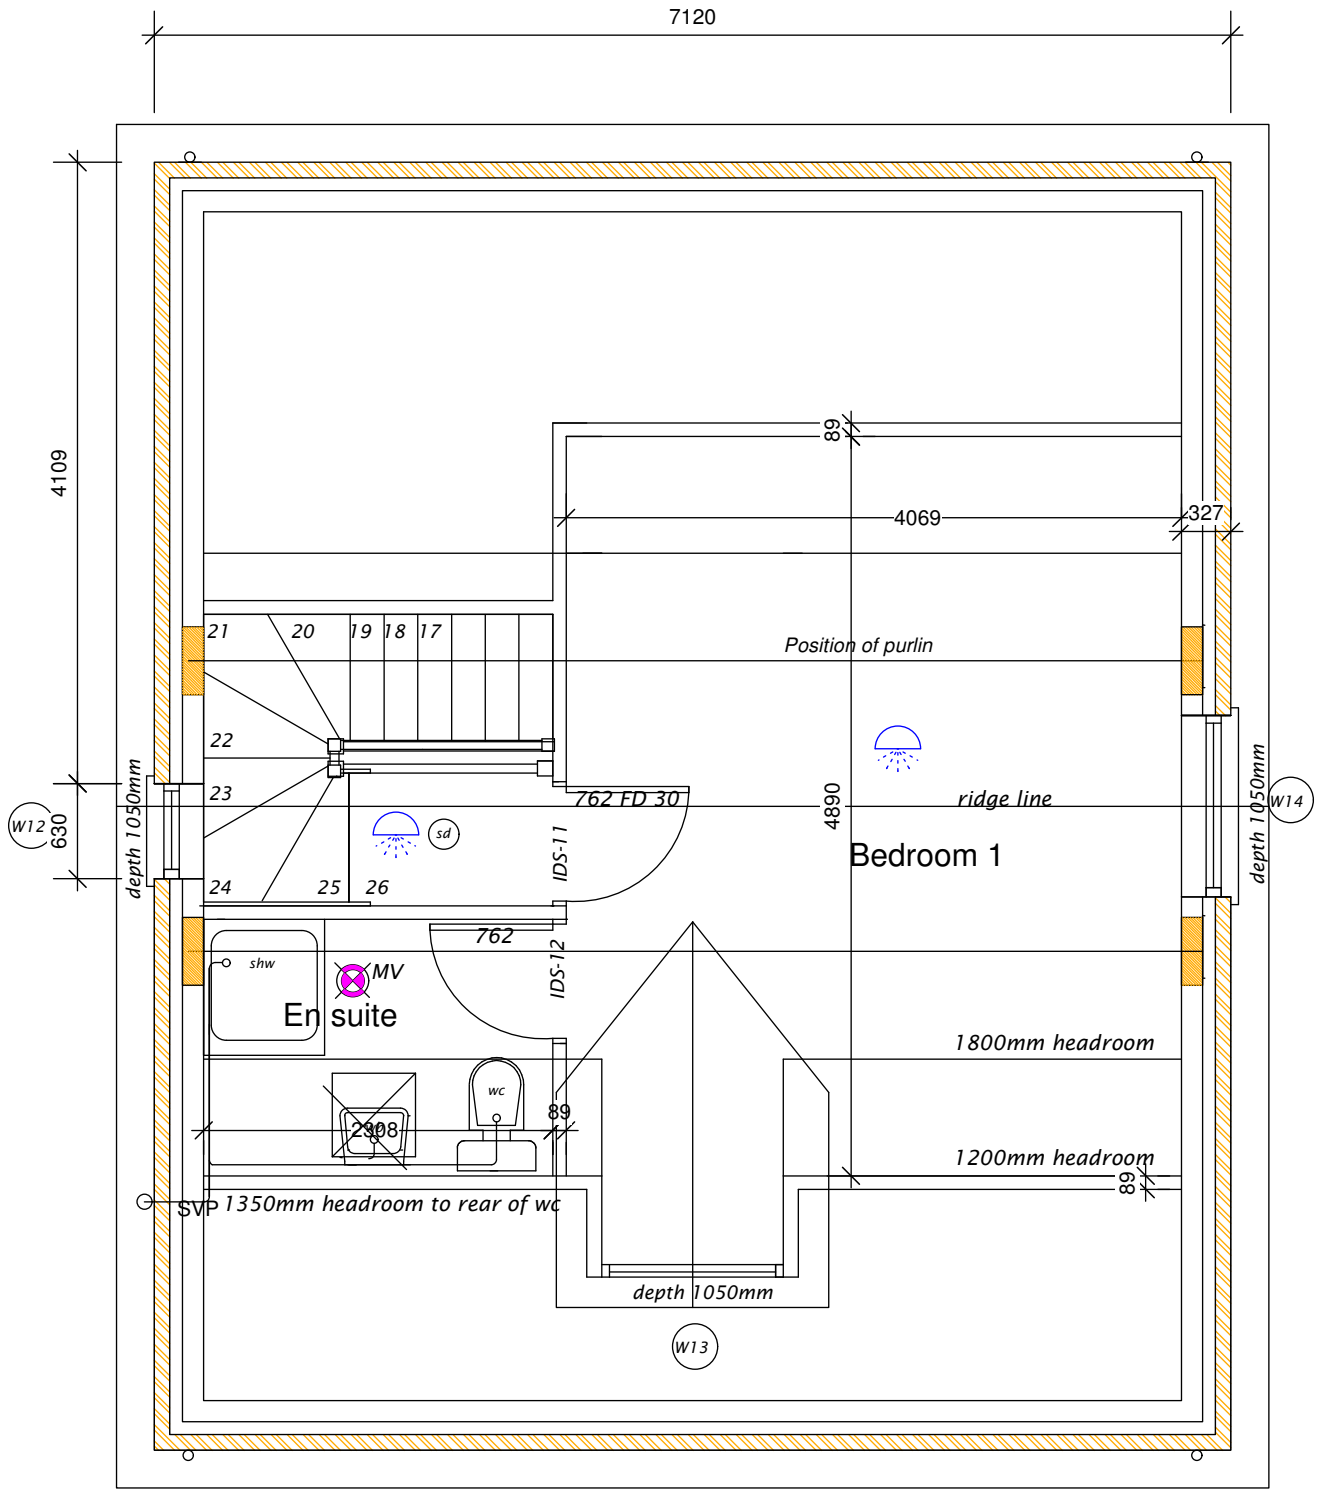


Second Floor Layout Plan

Total floor area to be constructed 26.11 sq m/ 281sq ft

All dimensions are from block face to block face.

Structural dimensions only, the drawings do not represent finished room dimensions

Where dimensions are stated approximate, exact dimensions to be checked on site

HOUSE TYPE HASN'T YET RECIEVED PLANNING APPROVAL TO SUBSTITUTE FROM APPROVED PLOT 6

Plot 6

PROJECT TITLE					
Residential Development at Willow Cottage, Ruabon, Wrexham LL14 6LE					
DRWG. TITLE.	DATE	SCALE	DRWG NO.	Sheet	REV
Flint: Proposed Second Floor Plan	March 2021	1:50 @ A3	G080/022	3 of 5	