
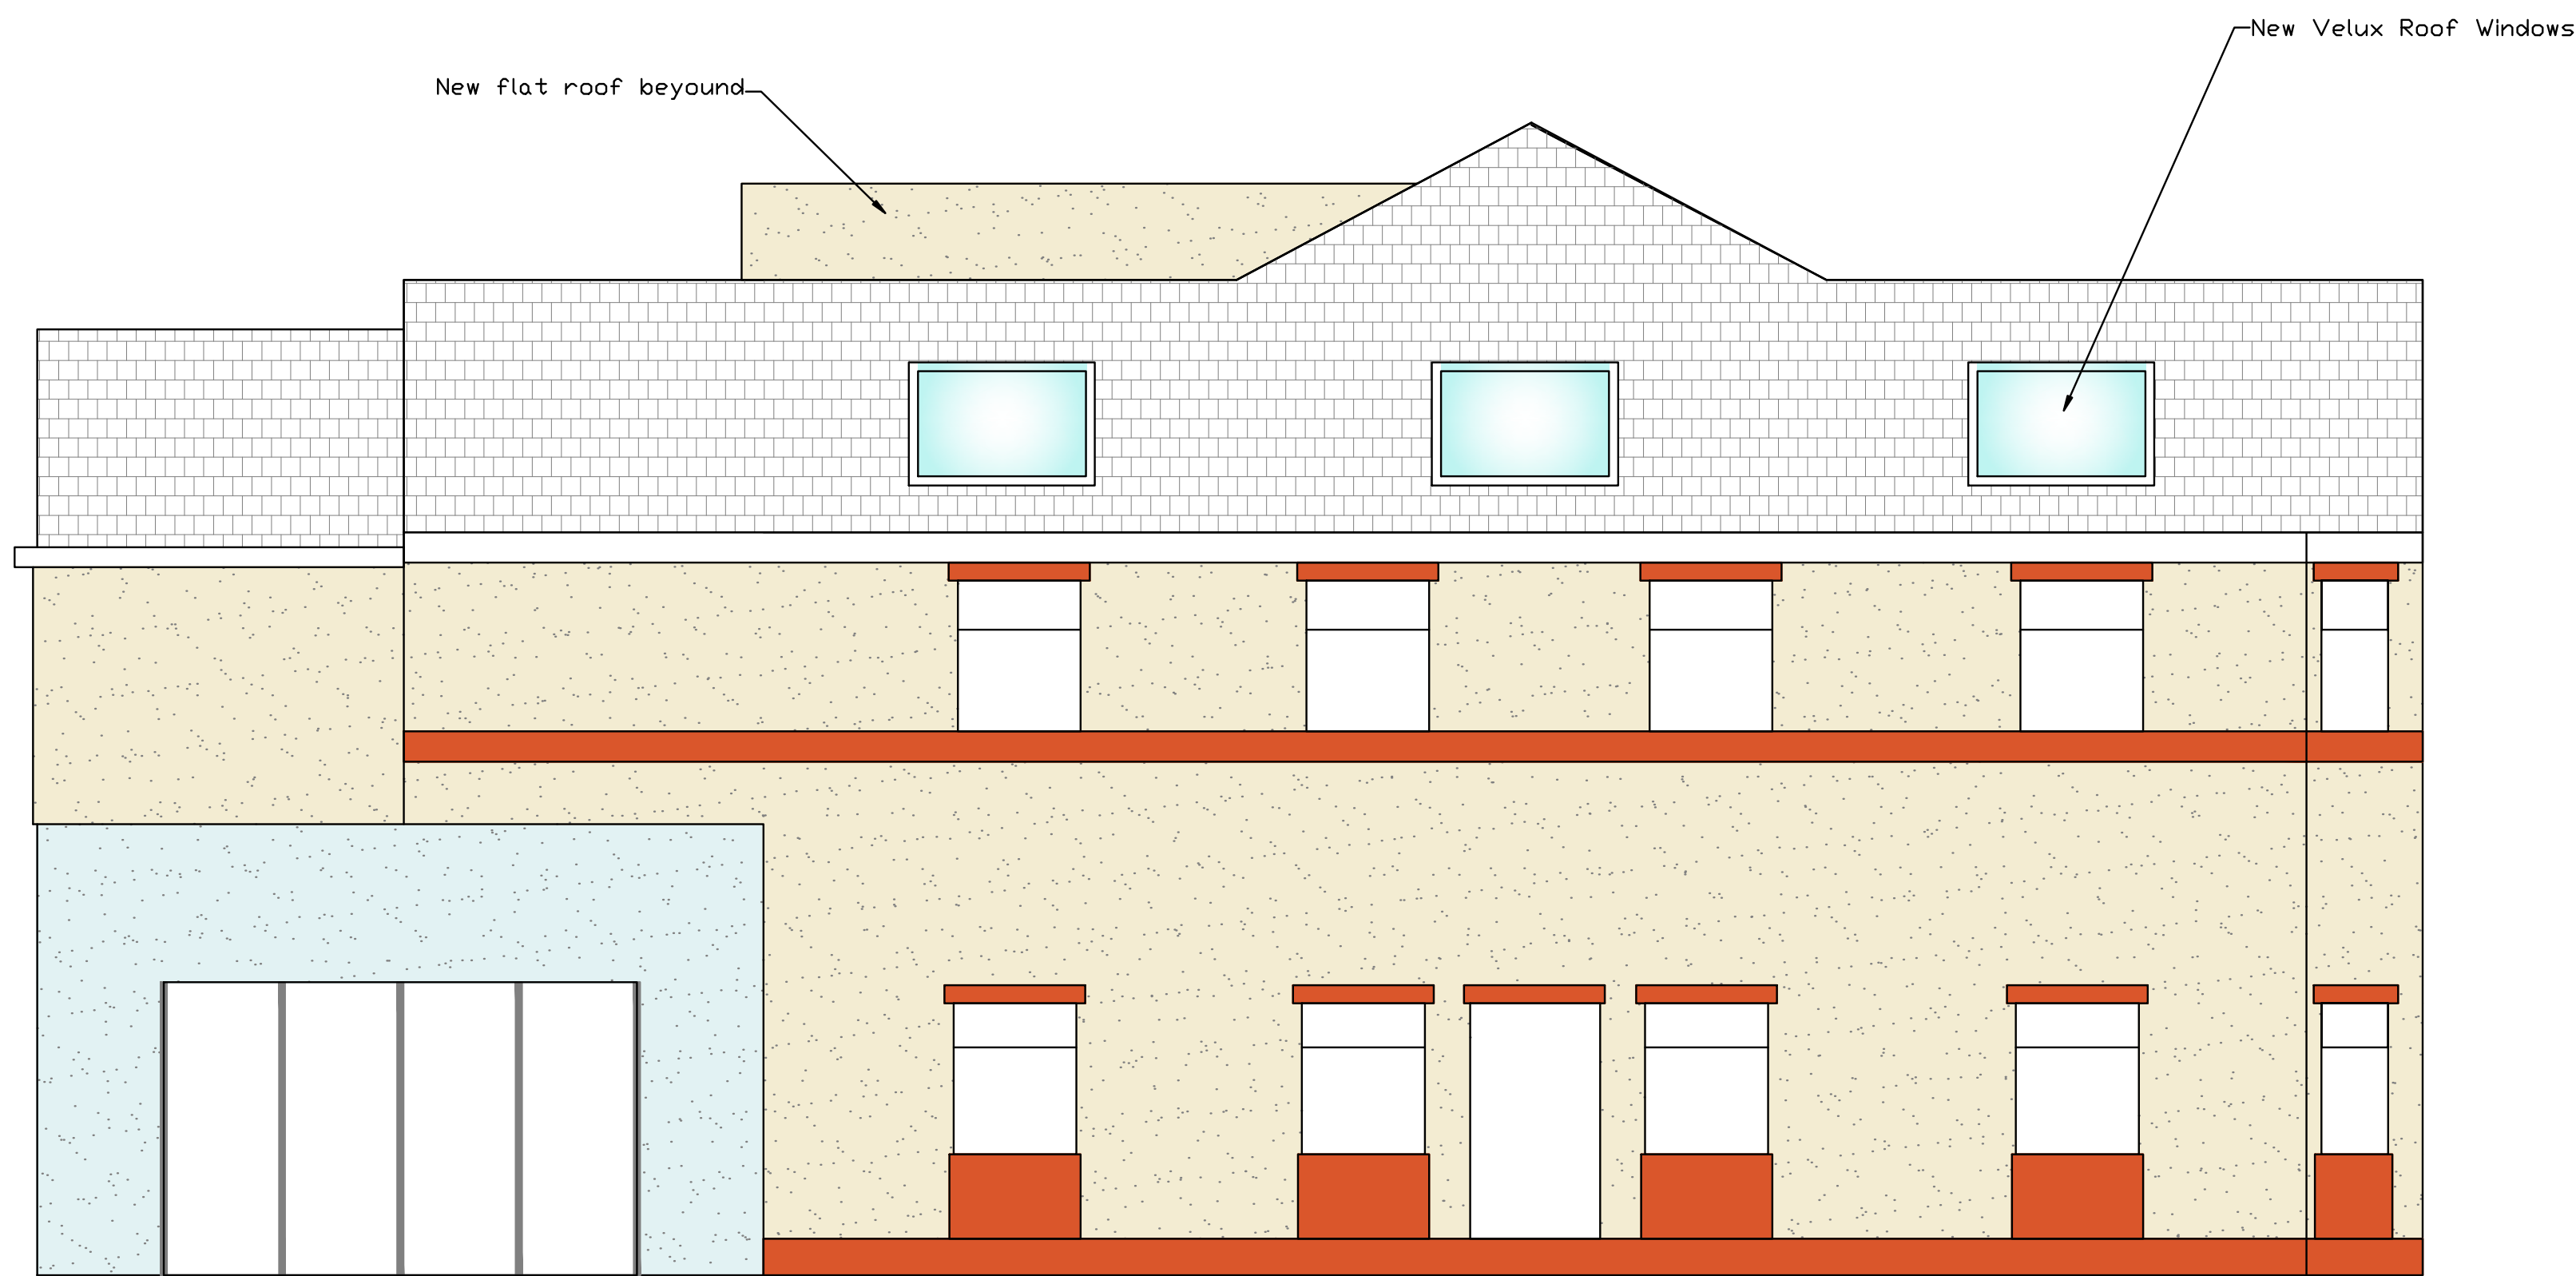


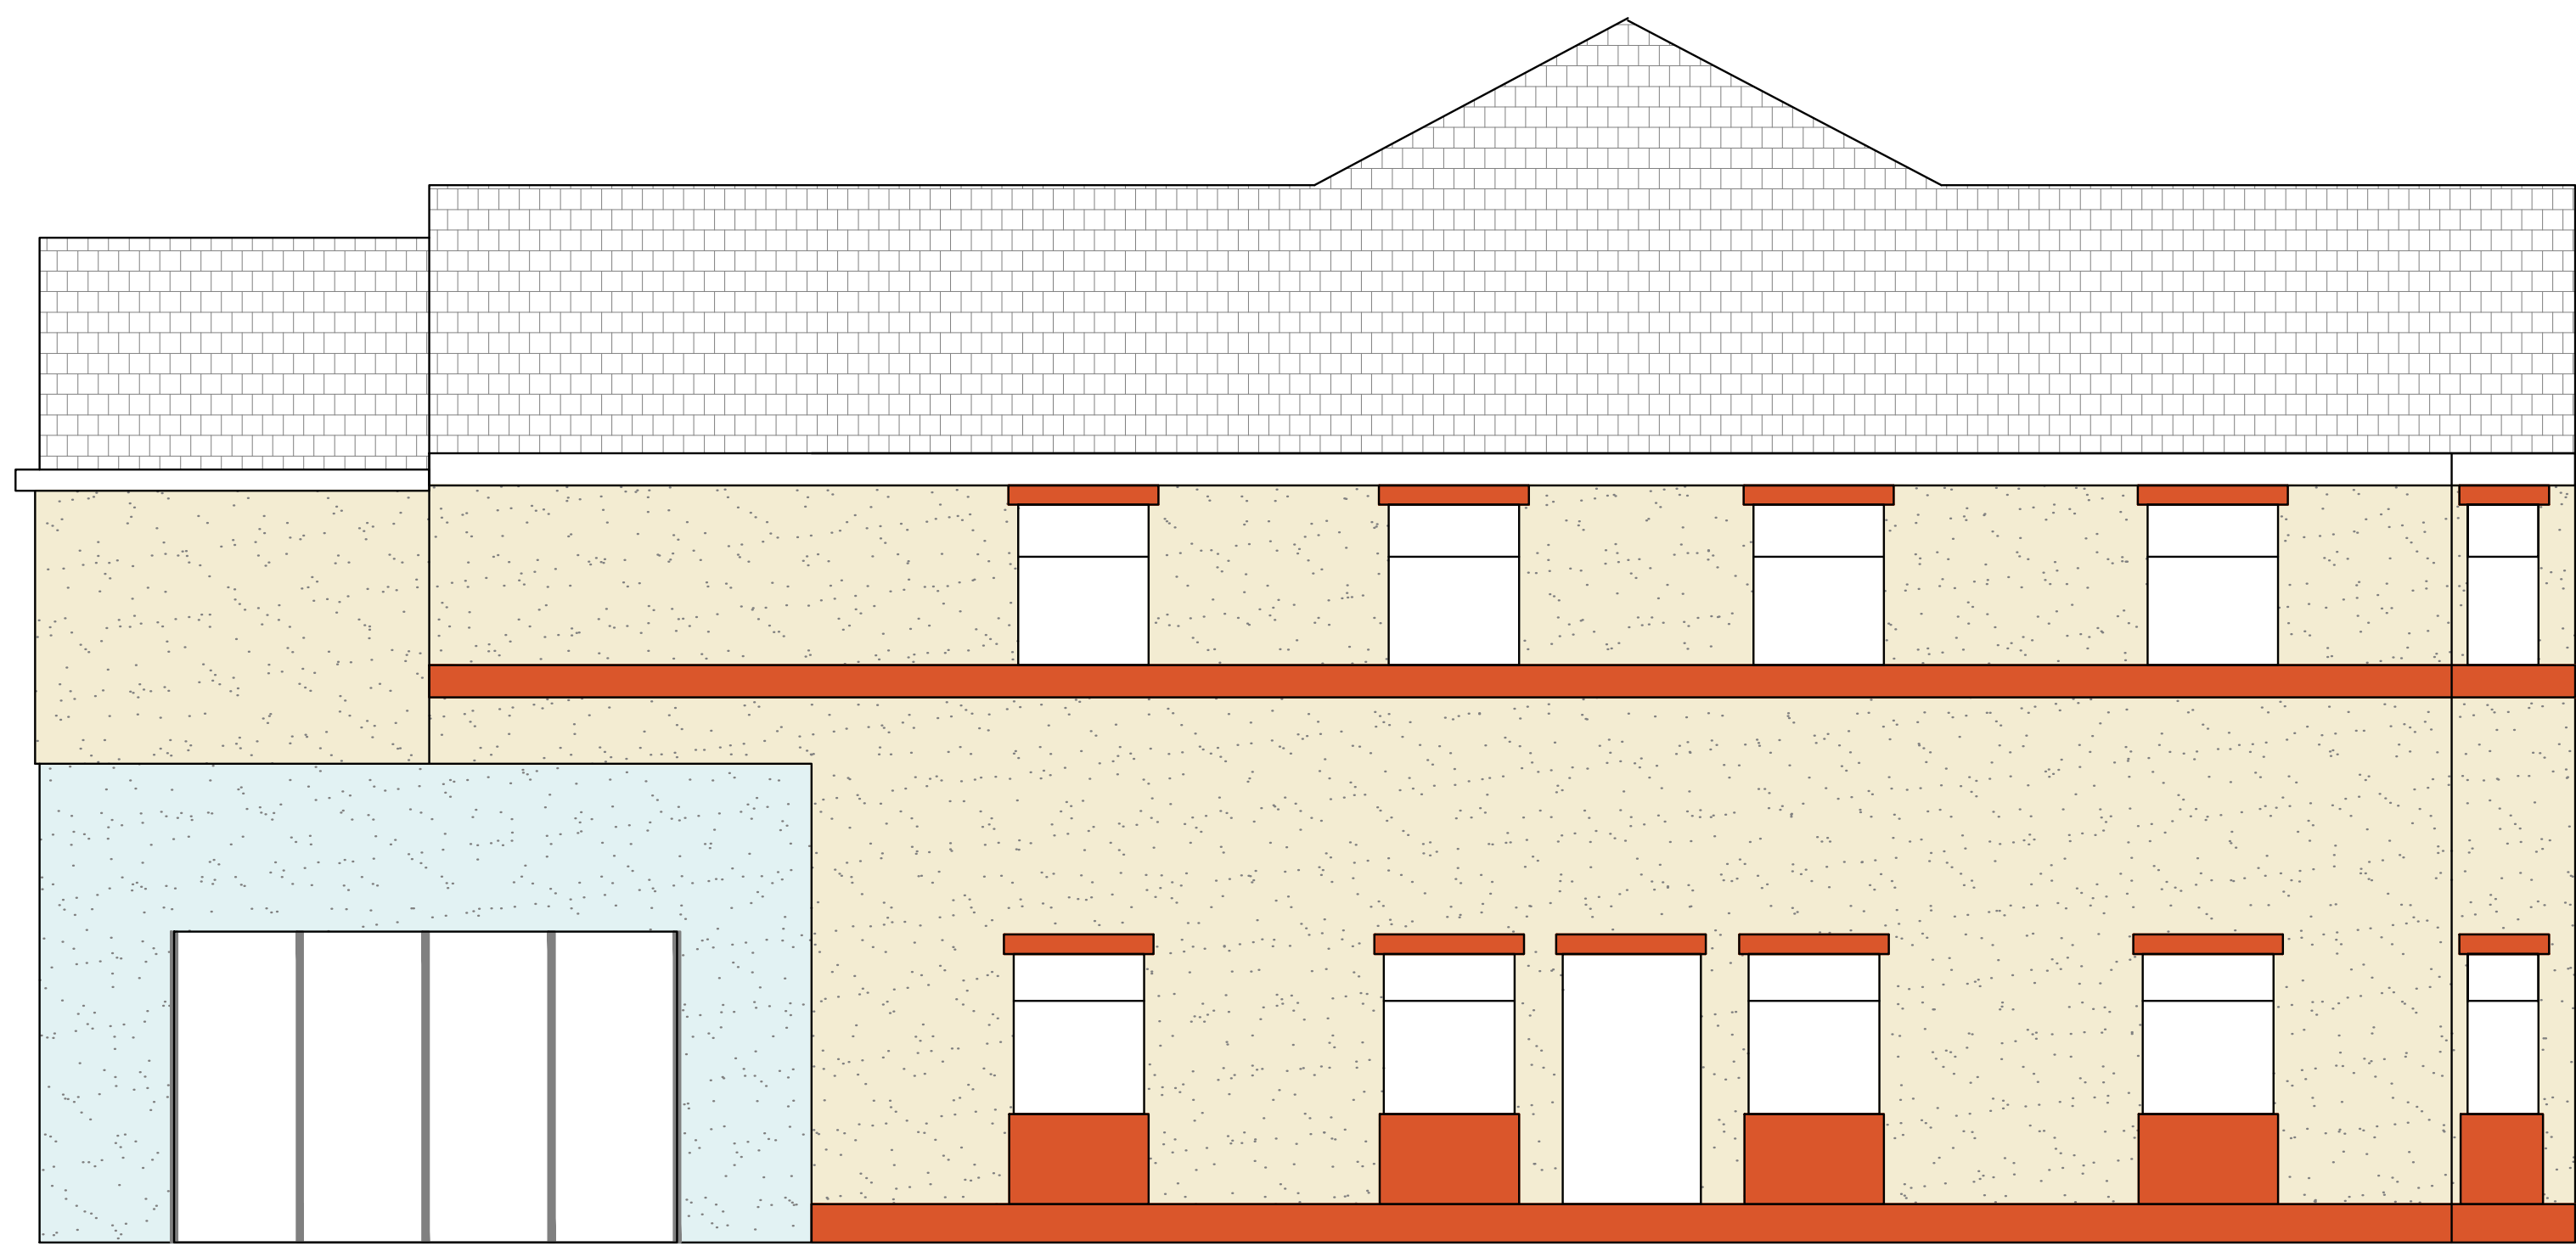

REV. AMENDMENTS						HA - MG - BY DATE
SCALES @A1 Print	JOB NO.	DRAWING NO.	REV.	DRAWN	CHECKED	DATE
1:50	U1242	111	A	MG	HA	March 21

PROJECT	Hamilton House Llay
DRAWING	Left Hand side Elevation-Existing & Proposed

CLIENT	Best Companies

H. A. Structures Ltd.
Consulting Engineers
12 Rockcliffe Mold Flintshire CH7 6SA Tel;01352 751058