


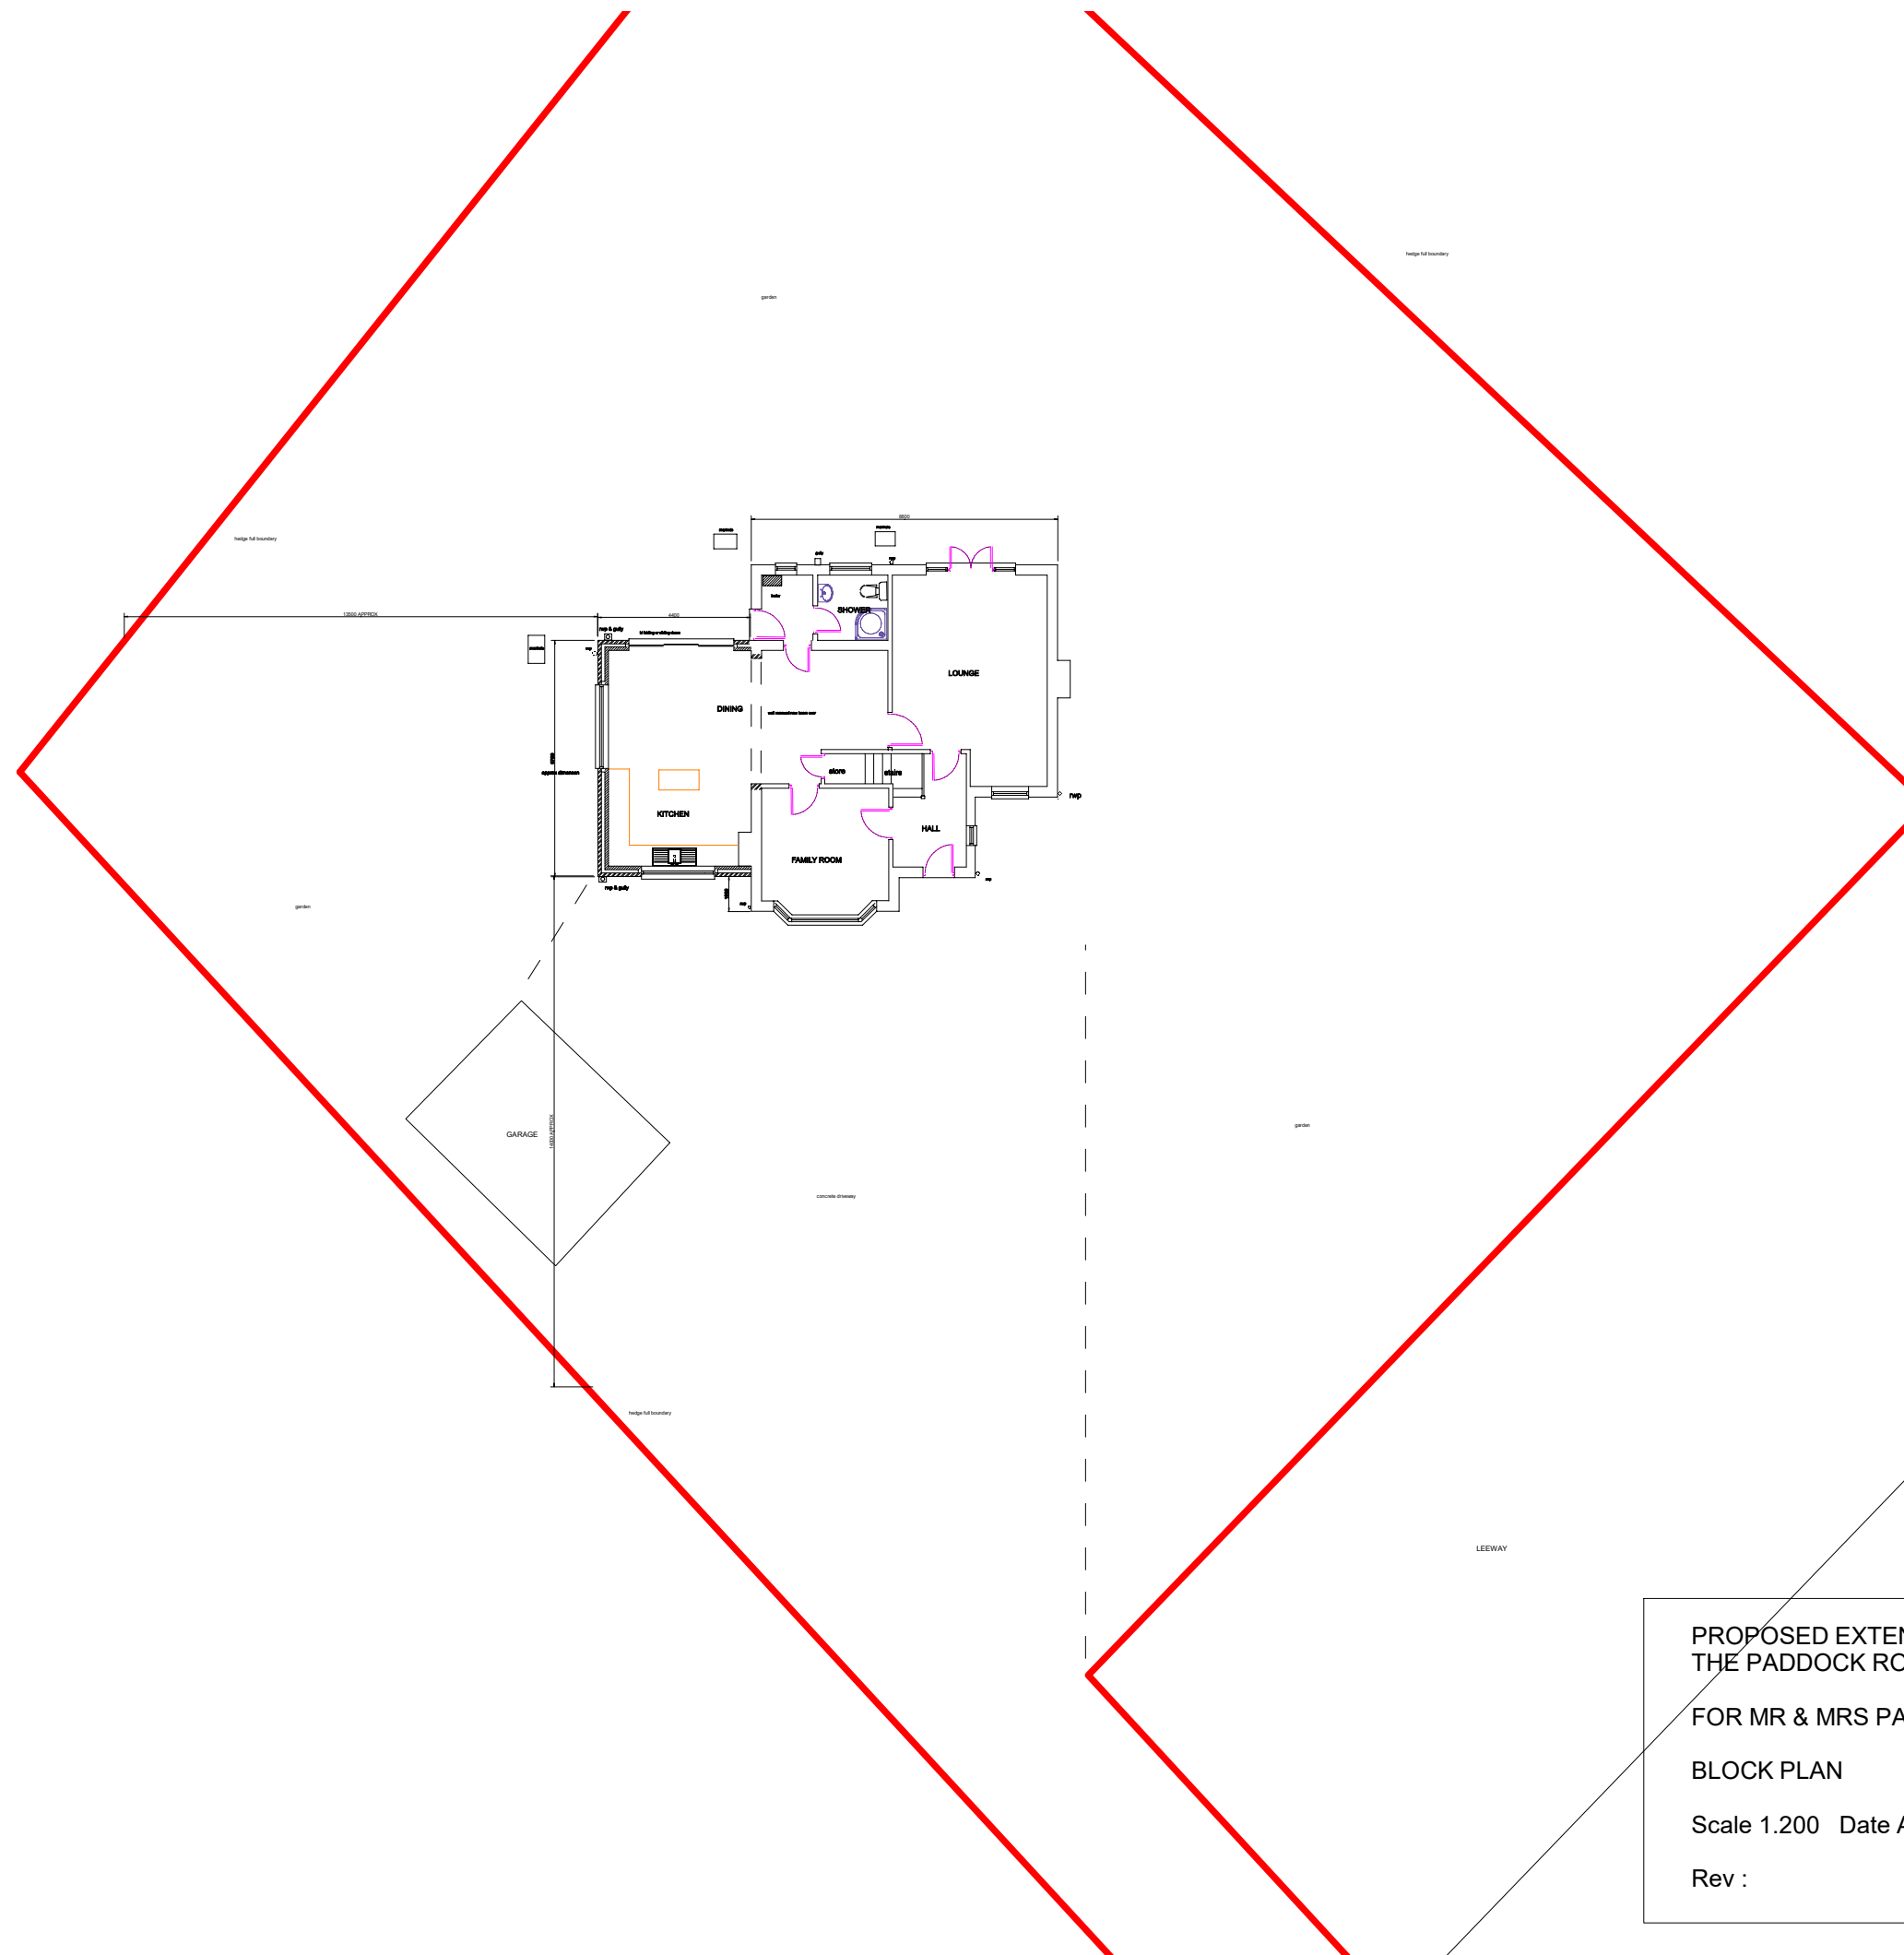

PROPOSED EXTENSIONS AT
THE PADDOCK ROSEMARY LANE BURTON LL12 0LA
FOR MR & MRS PAUL JONES
BLOCK PLAN
Scale 1:200 Date April 21 Dwg PJ08a
Rev :