


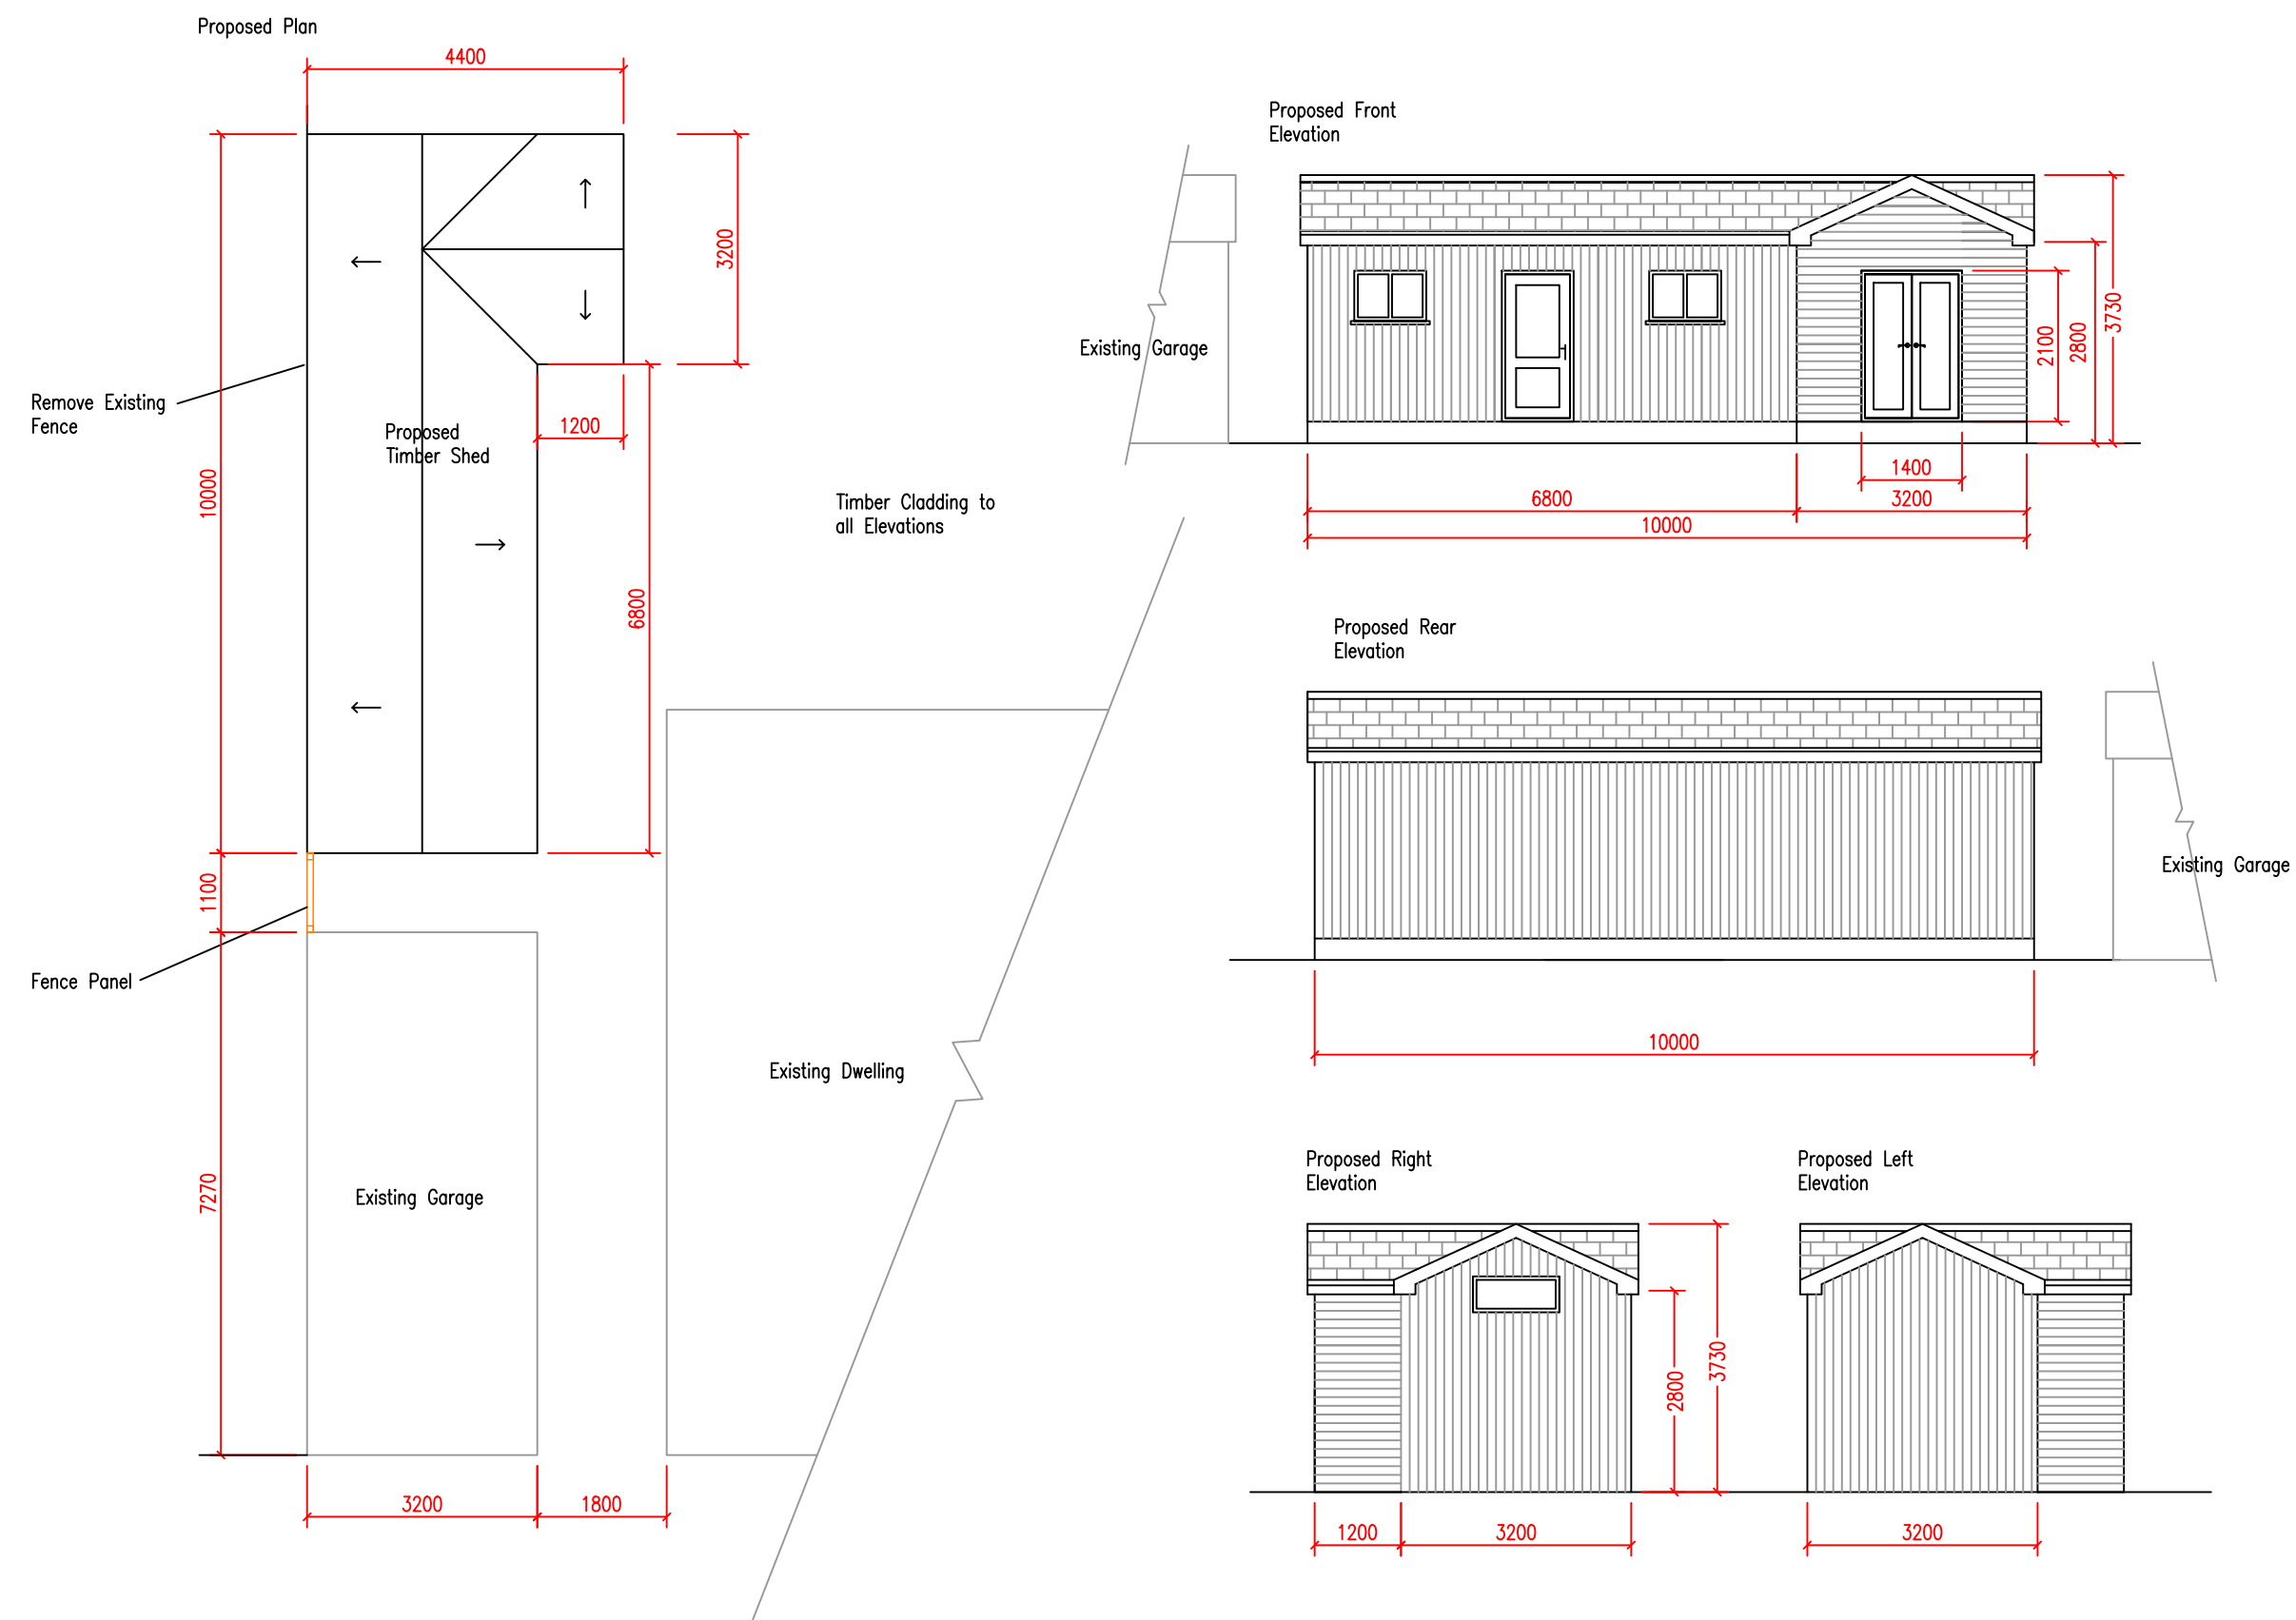

Address: Harebell Cottage		
Detail: Proposed Shed / Workshop Plan and Elevations		
Scale: 1:100	Date: April 2021	A2