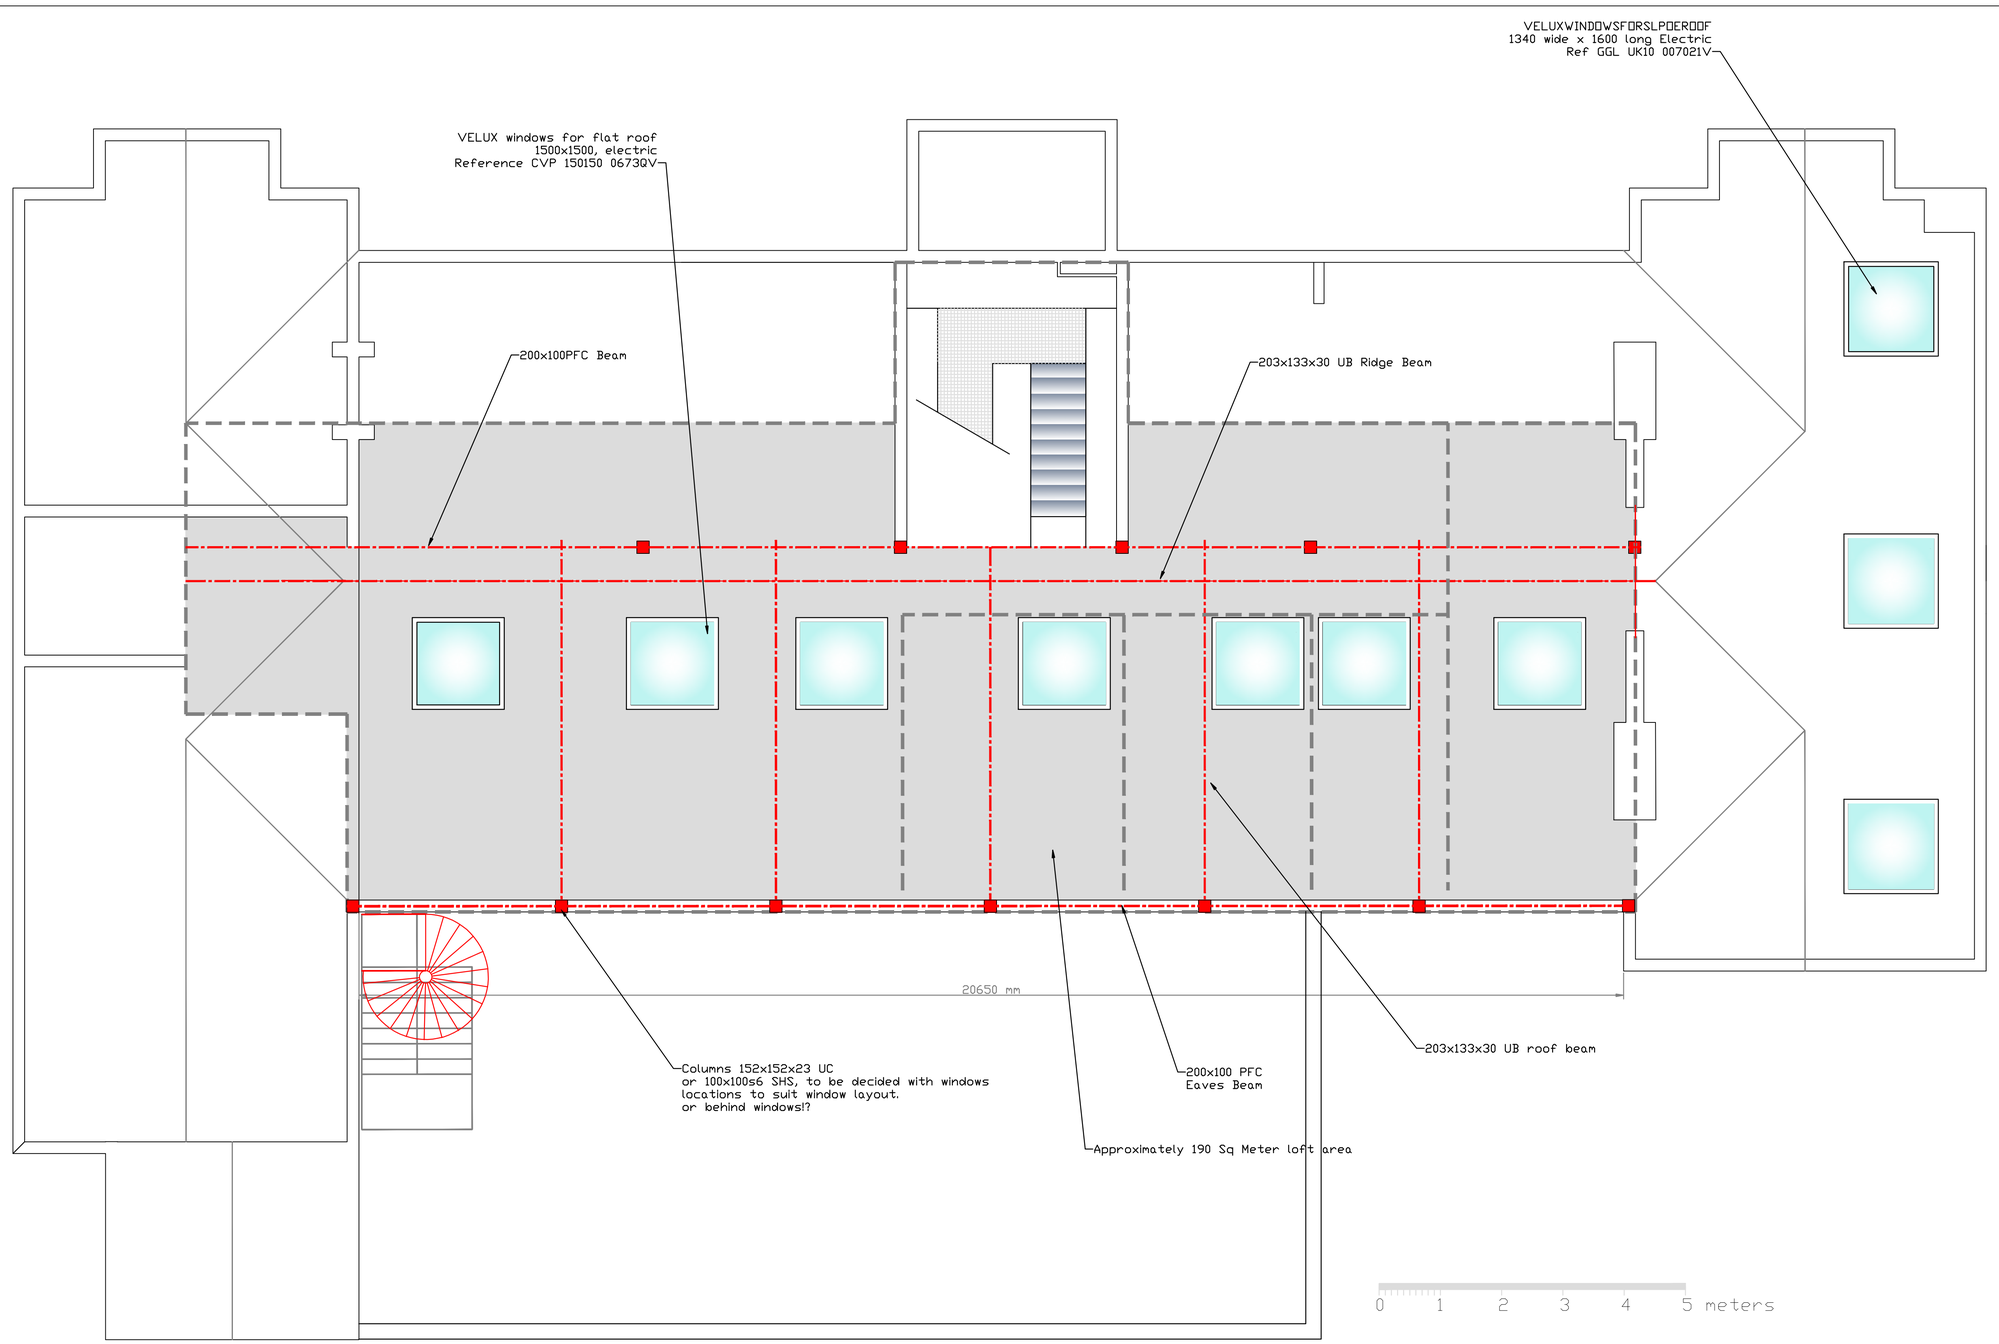


REV.	AMENDMENTS	BY	DATE
–	–	HA	–
–	–	MG	–

SCALES @A1 Print	JOB NO.	DRAWING NO.	REV.	DRAWN	CHECKED	DATE
1:50 – –	U1242	102	B	MG	HA	July 20

DRAWING PROJECT

Hamilton House Llay

Second Floor Conversion

CLIENT

Best Companies

H. A. Structures Ltd.
Consulting Engineers
12 Rockcliffe Mold Flintshire CH7 6SA Tel;01352 751058