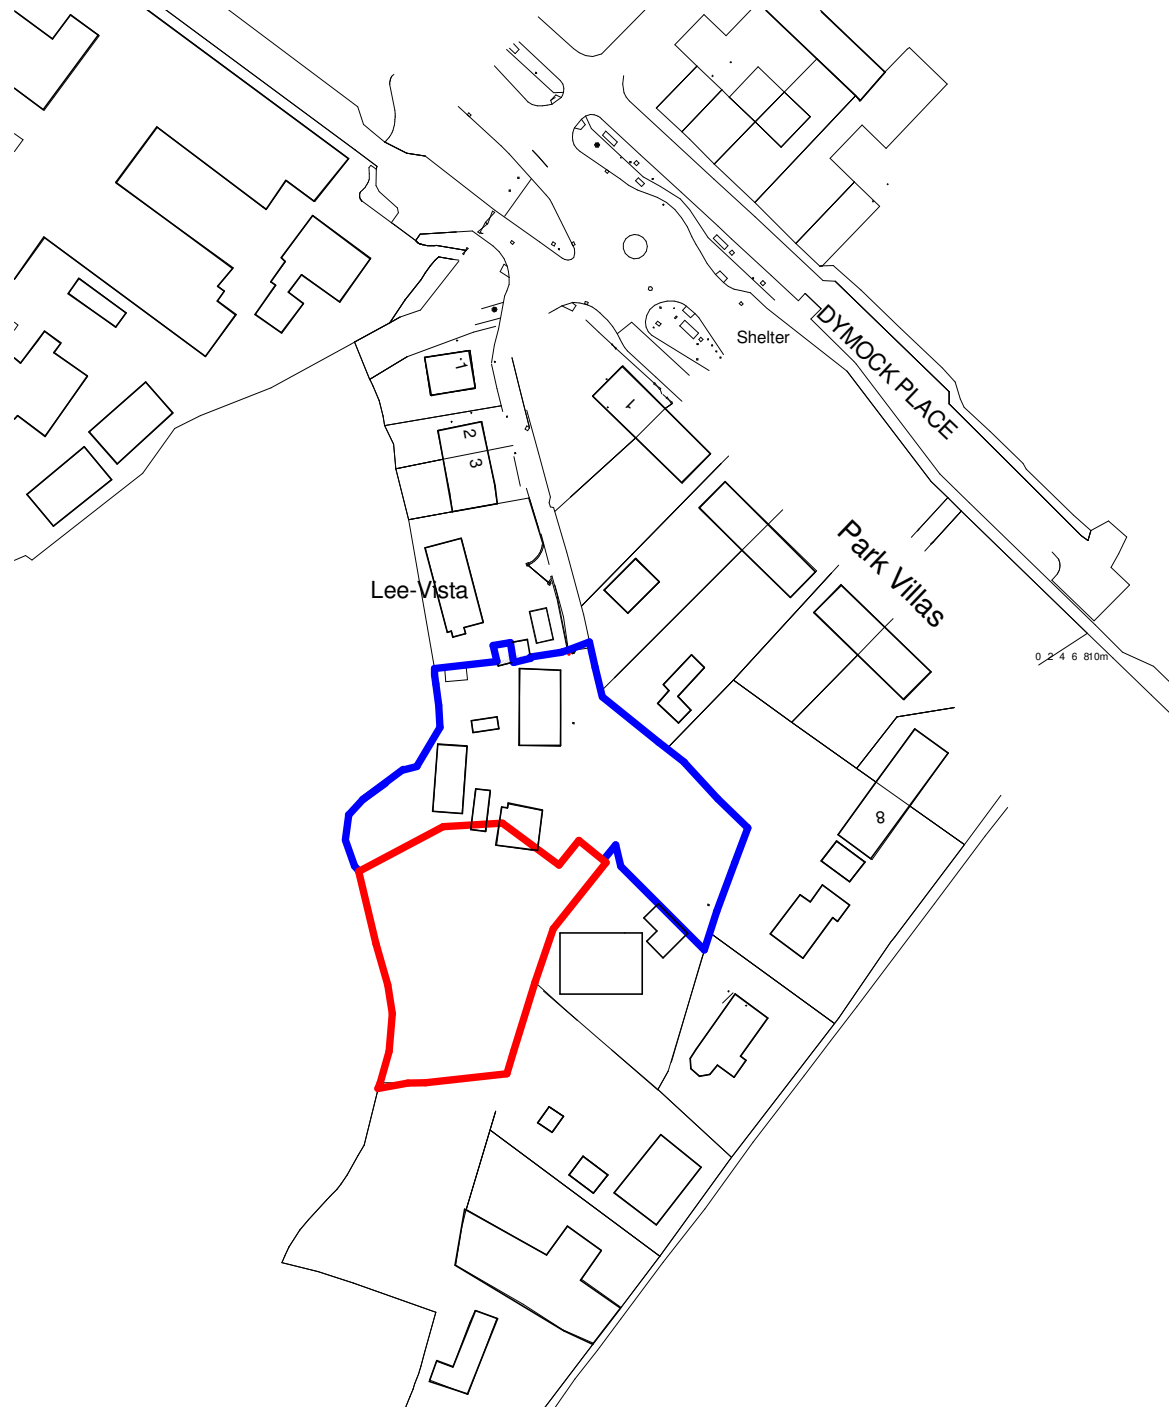


VISUAL SCALE 1:1250 @ A3

Rev	Revision Description	Drawn	Check	Date

Greenspace Architects Ltd.
The Old Town Hall
The Square, Ellesmere
Shropshire, SY12 0EJ
Tel 01691 623889

e-mail: greenspace@greenspacearchitects.co.uk
web: www.greenspacearchitects.co.uk

Project

Development at Lane End, Penley

Title

Location Plan - Plot 2 Annex

Scale @ A3	Drawn By	Checked By	Date
1 : 1250	WH	KS	24/03/2021

Drawing Number	Job No.	Sheet No.	Rev.
	16-35	A1001	

Crown Copyright and database rights OS Licence no.100019980

Location Plan - Plot 2 Annex

1 : 1250