



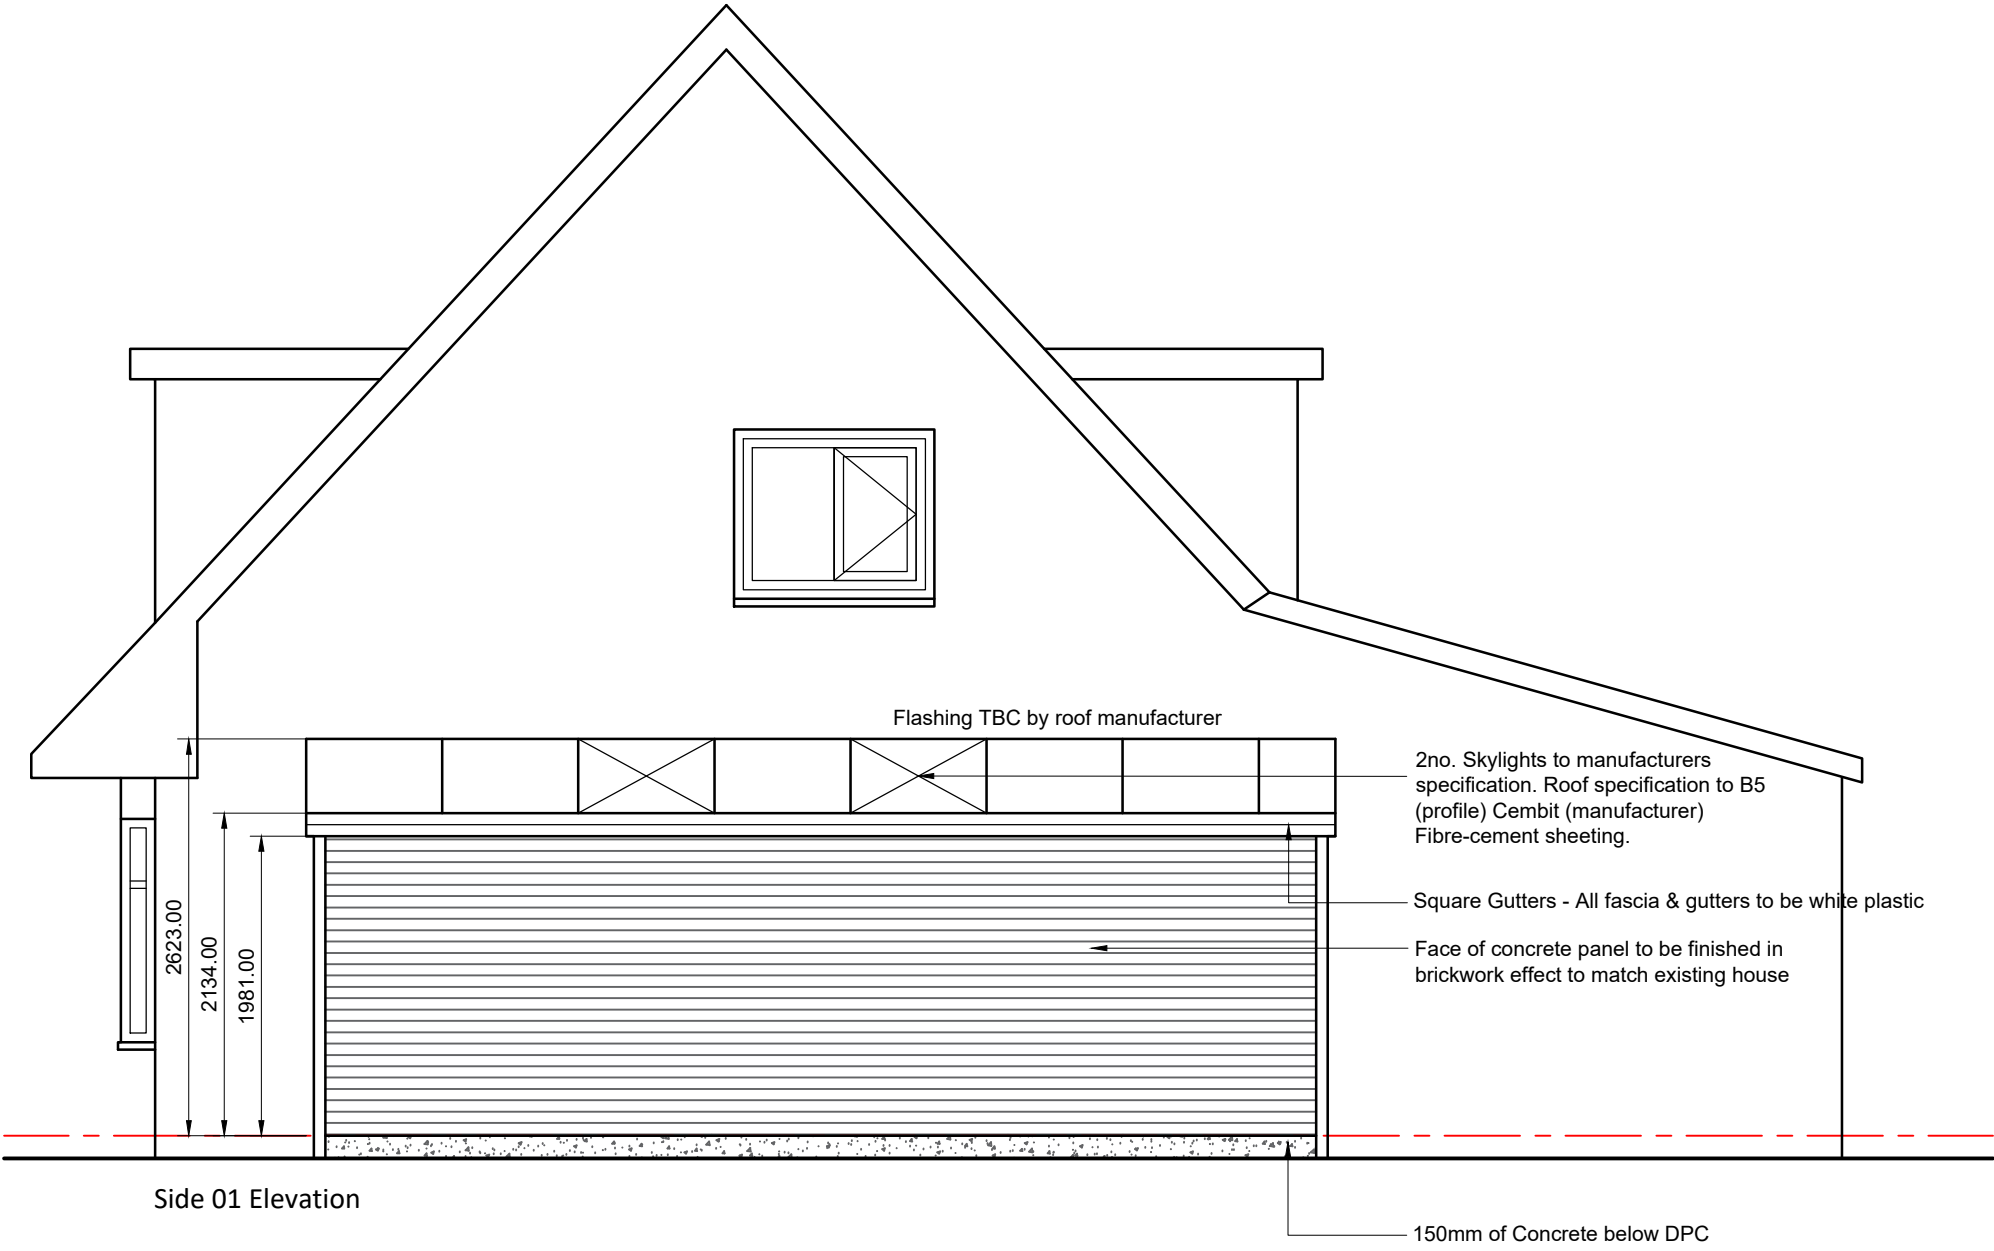

PLEASE NOTE:  
THESE DRAWINGS HAVE NOT YET BEEN SIGNED OFF BY LA BUILDING CONTROL AND THE SAP ASSESSOR AND ARE THEREFORE SUBJECT TO CHANGE

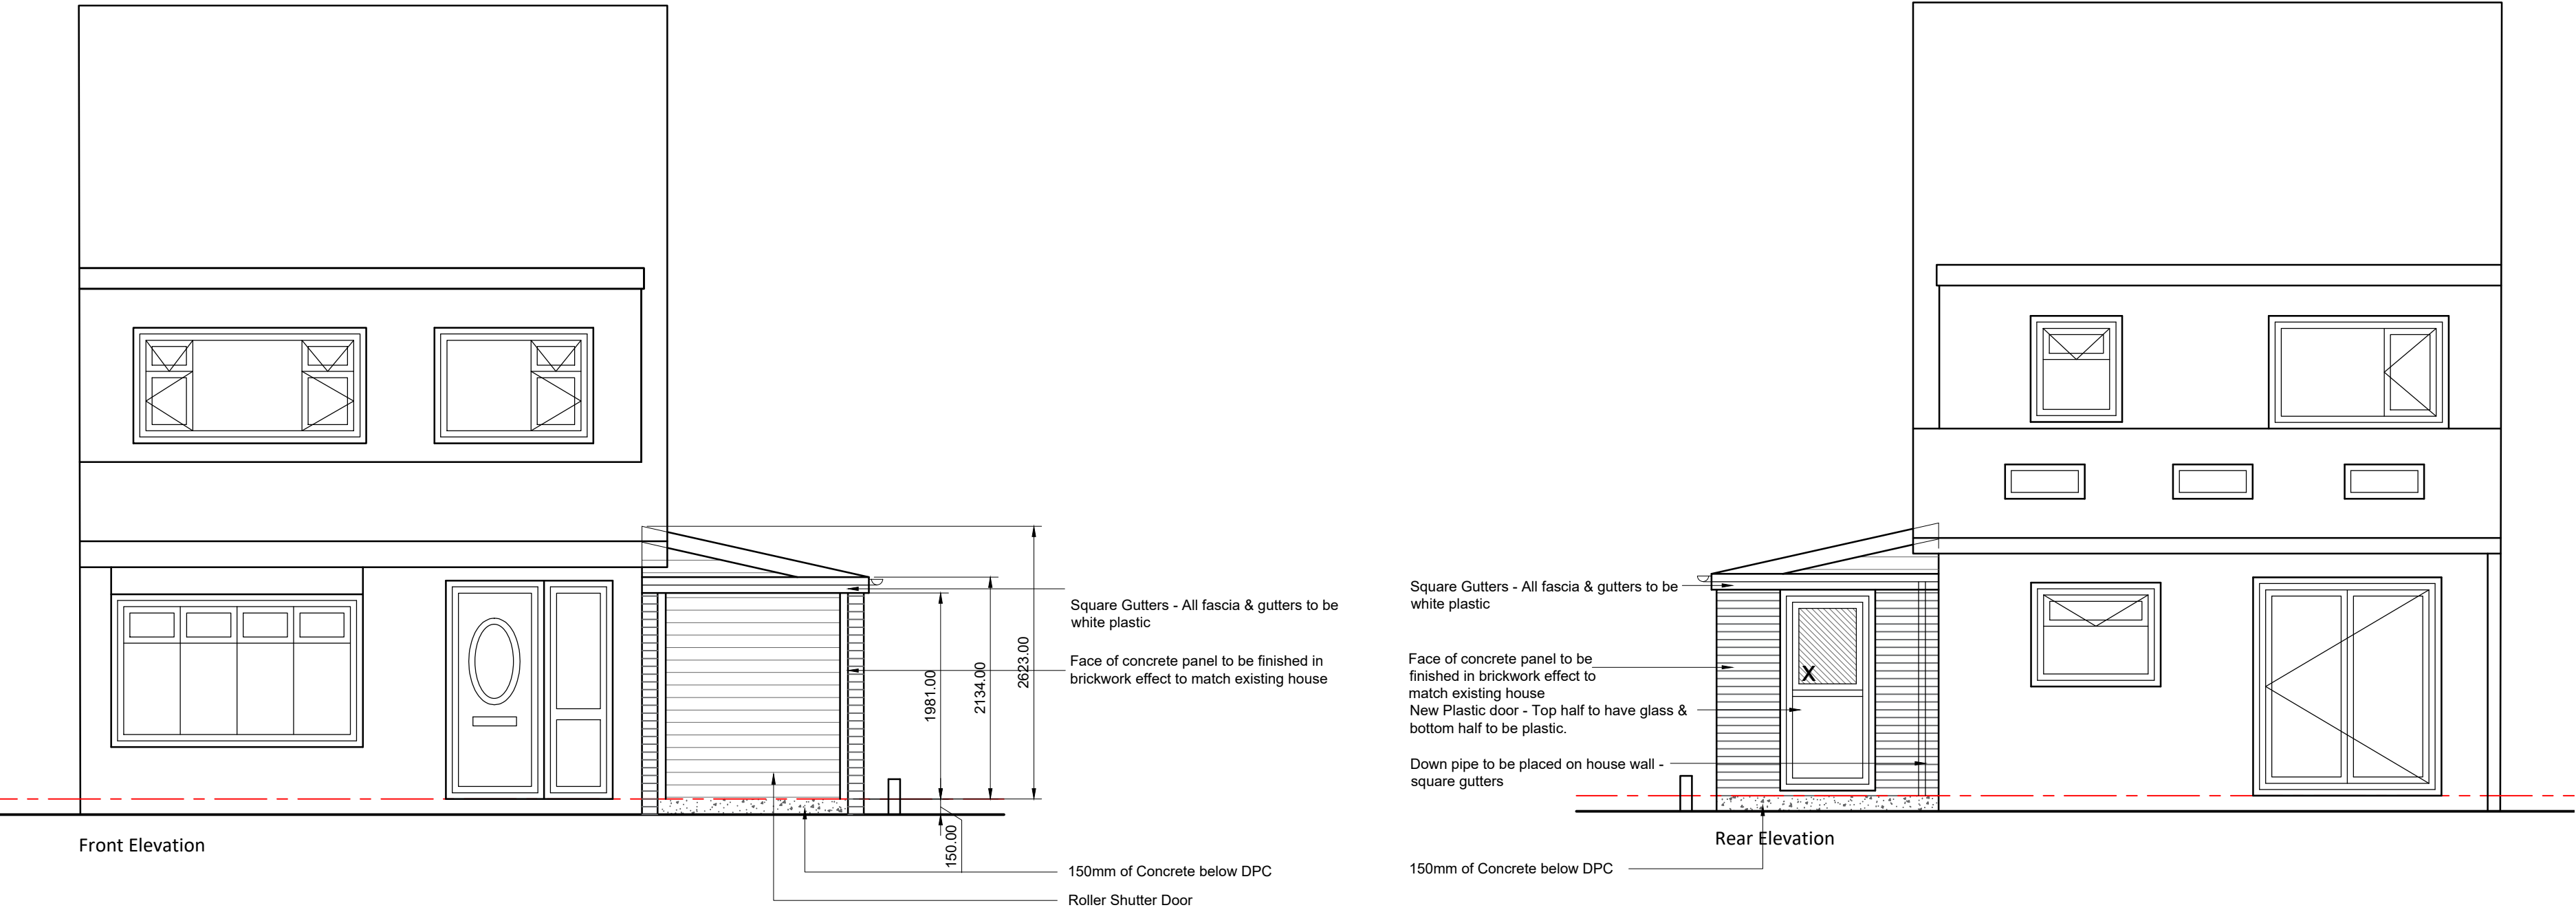

HDS Architectural Services, The Foundry,  
15 Yorke Street, Wrexham  
LL13 8JW  
Tel (01978) 345250  
www.hdsarchitectural.co.uk

|   |                               |
|---|-------------------------------|
| <b>Project;</b><br>26 Cherry Tree Road, Bradley, Wrexham, LL11 4DN   |                               |
| <b>Title;</b><br>Proposed Elevations   | <b>Scale (A3);</b><br>1:50    |
| <b>Dwg No;</b><br>CT/PD/05   | <b>Date;</b><br>February 2021 |
| <b>Revision;</b><br>REV A - drawings updated to suit comments from Building Control (04-03-21).<br>REV B - finishing material to extension changed as per Planning Officer request (09-04-21). |                               |