

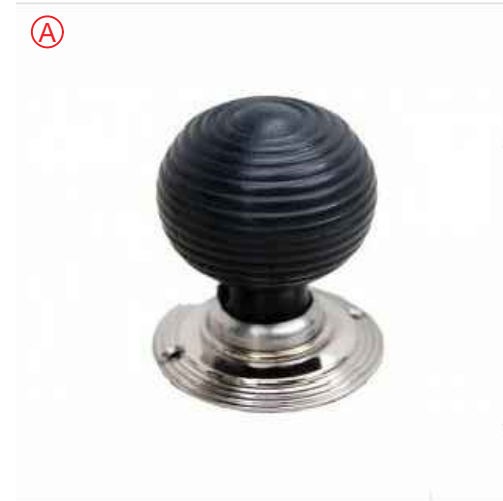
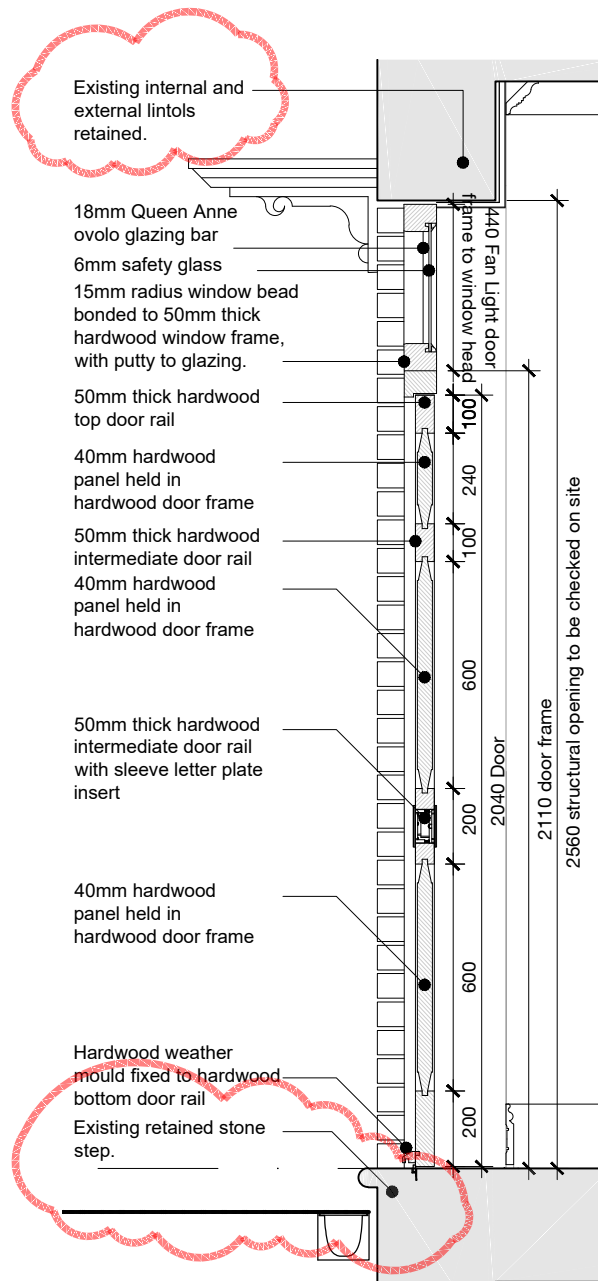
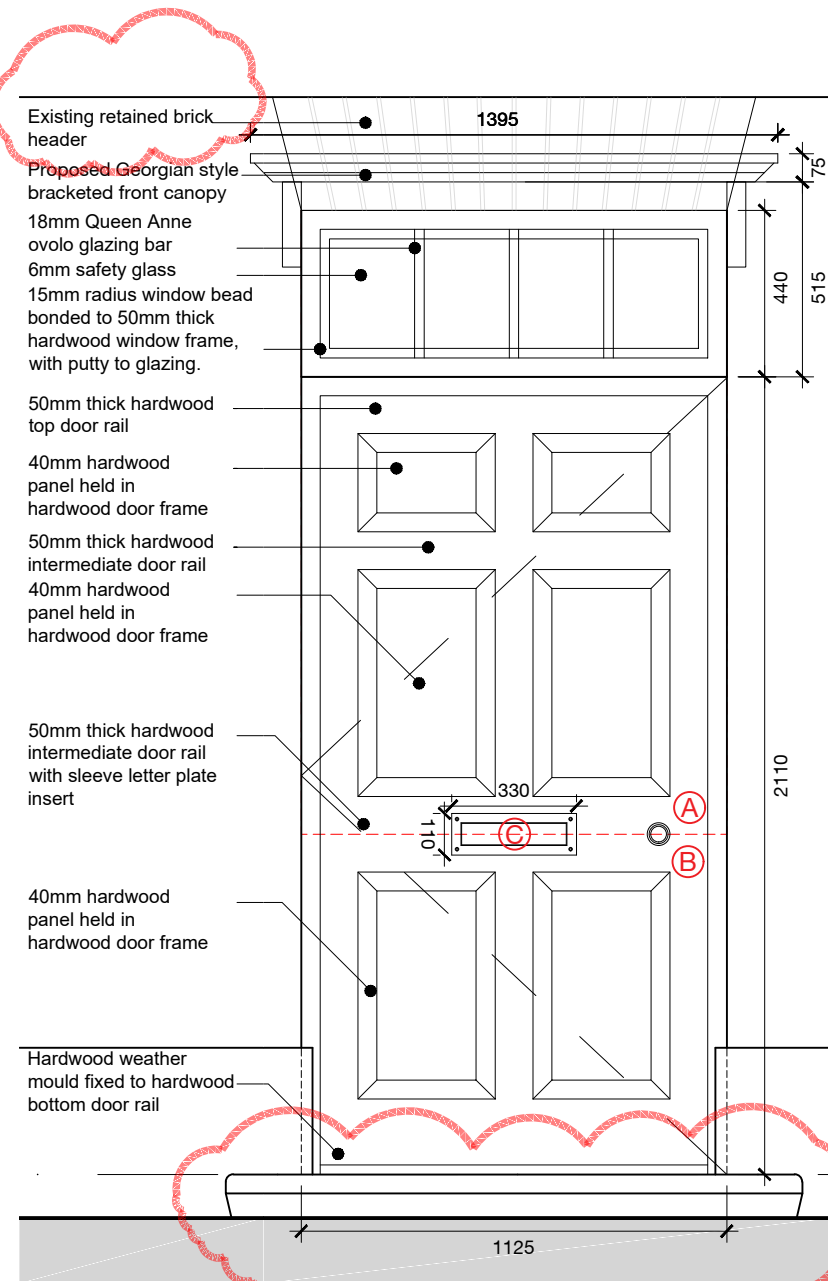
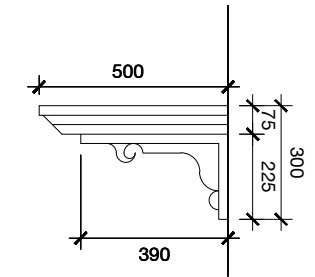


All masons opening sizes to be checked on site prior to manufacturer of door etc.

Notes | Sketch schemes may be based on plan information of unknown origin and is subject to verification and survey. Contractors must verify all dimensions on site before commencing any work or shop drawings. This drawing is not to be scaled. Use figured dimensions only. Ensure digital versions are plotted at 'Actual Size'. Building areas are liable to adjustment over the course of the design process due to ongoing construction detailing developments. Subject to statutory approvals and survey. The bar above is to check that the drawing has been printed to scale.

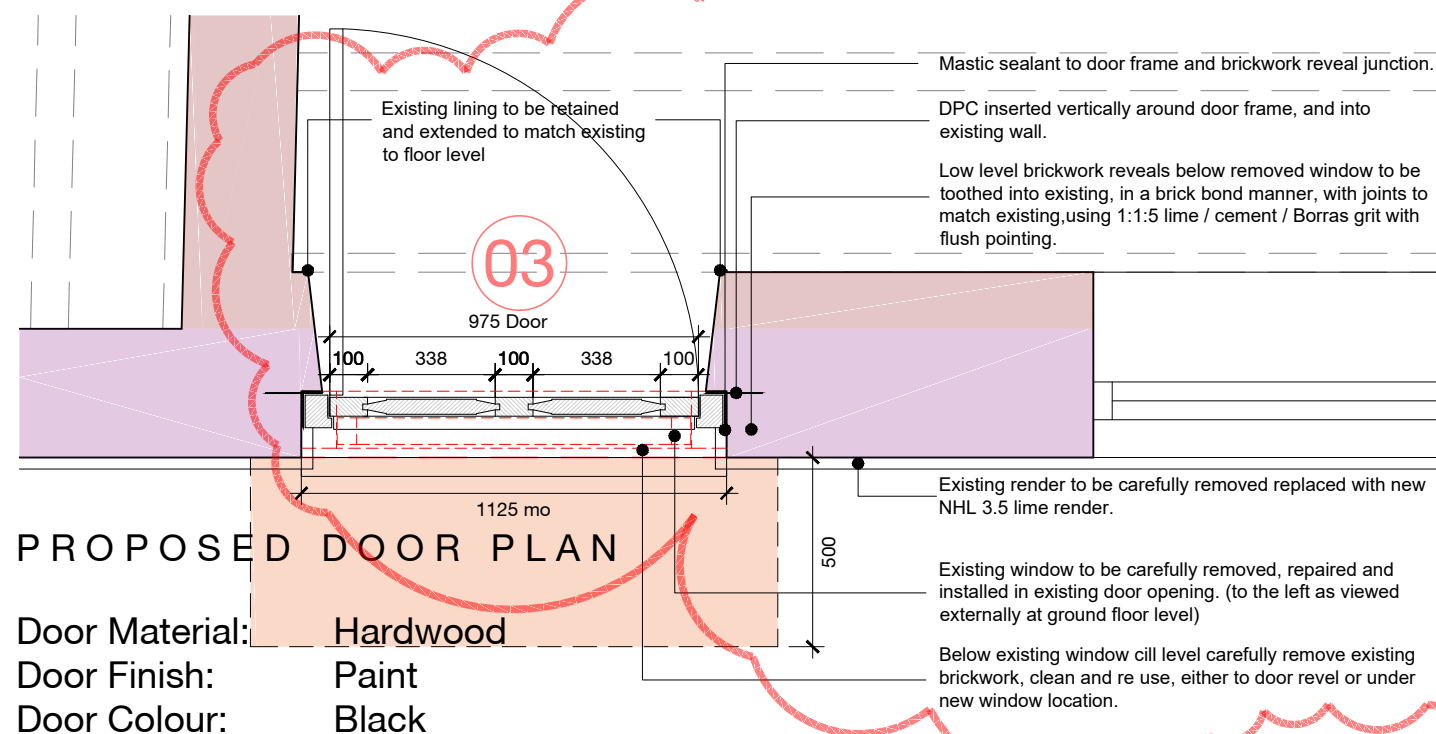

PROPOSED CANOPY
SIDE ELEVATION
Canopy Material: Hardwood
Canopy Finish: Paint
Canopy Colour: White

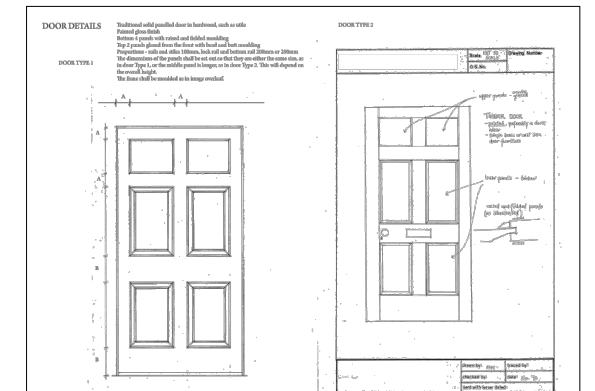

Door Material:	Hardwood
Door Finish:	Paint
Door Colour:	Black

C	25.03.2021	Additional detail and notes added	rsg	-
B	08.06.2020	Door finish updated following planner comments	wcc	-
A	14.05.2020	Door furniture added	wcc	-
Rev	Date	Description	Drawn	Checked

Project	For & on behalf of Irwin Mitchell Holt Hill, Green Street, Holt, Wrexham
Drawing	Proposed Joinery Details Front Door and Canopy
Client	CE

BIM Suitability Description	SUITABLE FOR INFORMATION
-----------------------------	--------------------------

BIM Suitability Code **S2**

Status	Preliminary	2 Riverside Way Whitehall Waterfront	320 City Road Angel
Date	April '20	LEEDS ■	LS1 4EH
Drawn	wcc	t 0113 819 8041	ECTV 2NZ
Checked	-	e edwardarchitecture.co.uk	t 0203 883 8602
Scale (A3)	1:20	w info@edwardarchitecture.co.uk	

Project	Originator	Discipline	Drawing No	Rev
0759	- EA	- A	- PL14	- C

edward
architecture