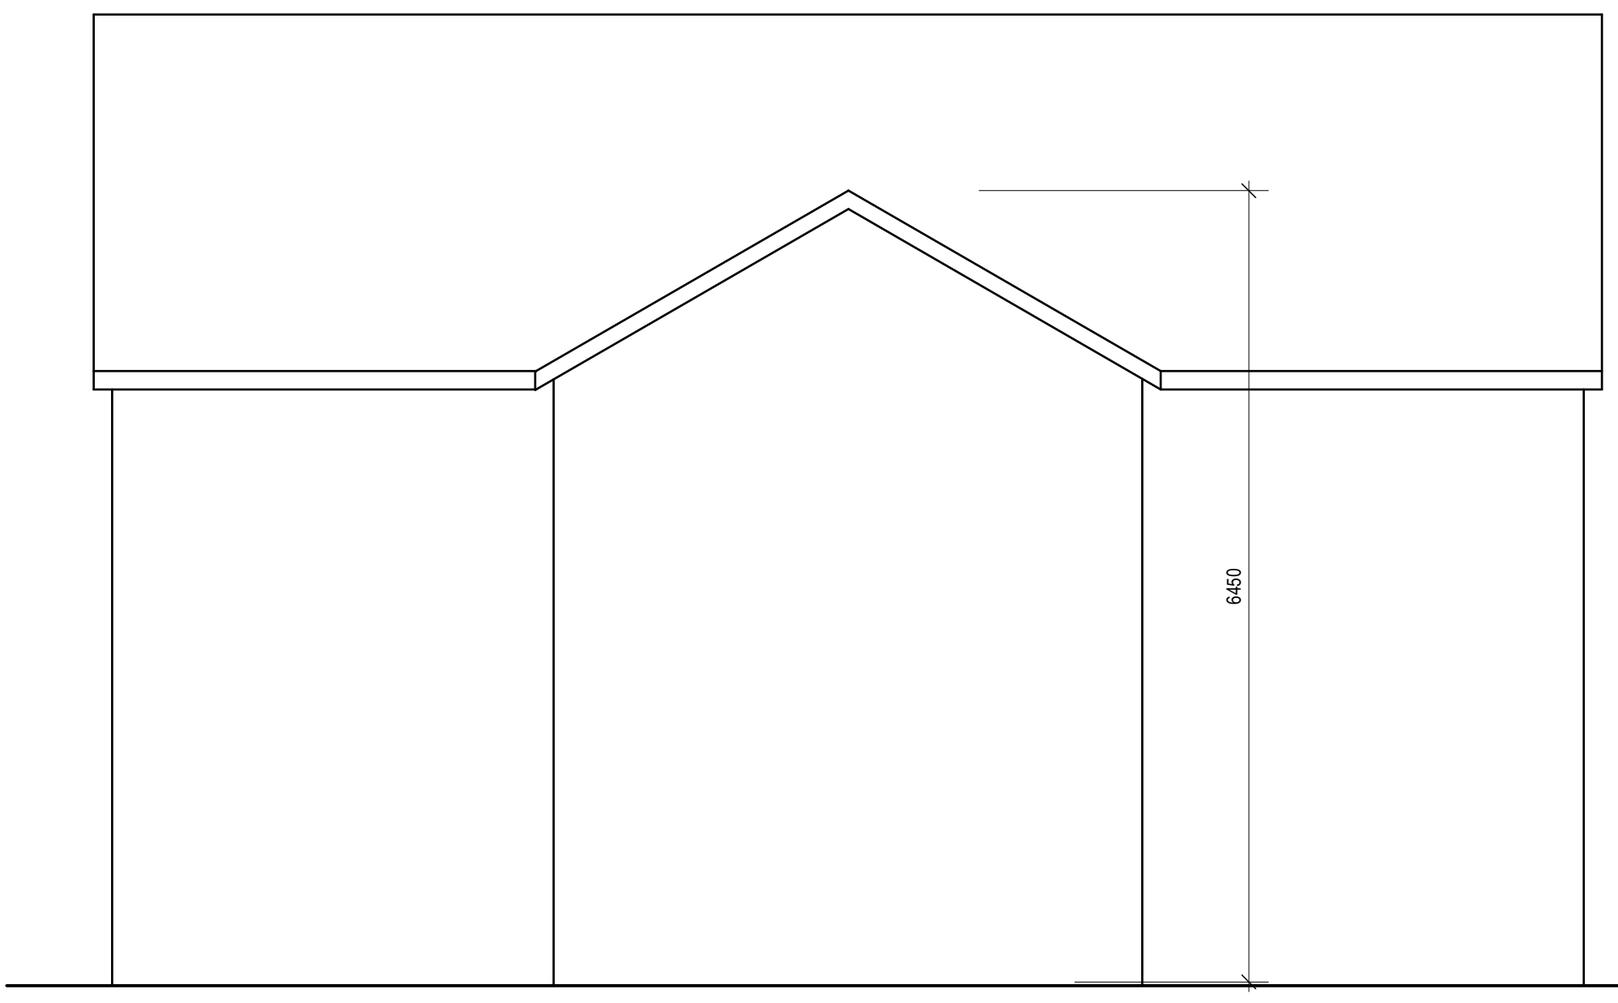


Typical Elevation 1:50

Rev	Date	Detail	Initial

Project:
Outline planning for residential dwelling on land at former Penycae Golf Club, Penycae, Wrexham

Title:	Scale: (A3)
Planning: Typical Elevation	1:50

Drawn By:	Date:
S Hatherall	June 2025
Drawing No:	**Sheet:**
P168/002	1 of 1

blueprint
architectural services

partner LABC

Office 3K4,
Redwither Business Tower,
Wrexham. LL13 9XT
Tel: 01978 356500
www.blueprintarchitectural.com
© copyright all rights reserved