


Front (east) Elevation

Side Elevations

Rear (west) Elevation

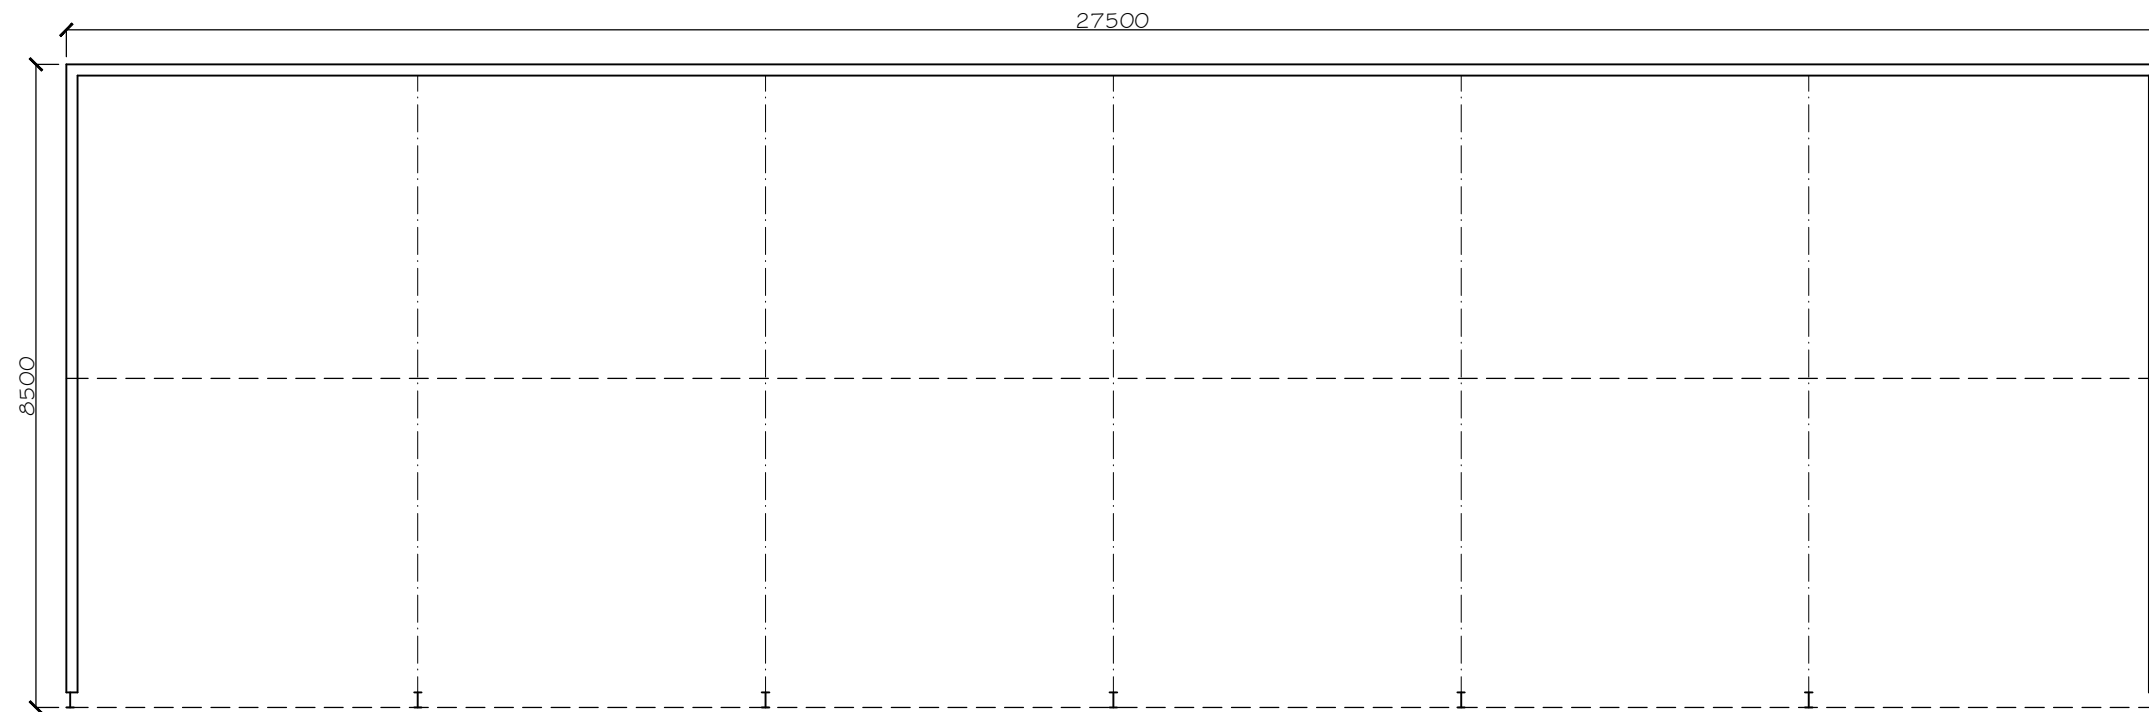

FLOOR PLAN

CHARTLAND

The Drifthouse Studio
Forton Barns
Montford Bridge
Shrewsbury SY4 1ET
Tel: 01743 851261
www.chartland.co.uk

Client

Mr and Mrs. J. Clarke

Project

Relocated Building at Wolvesacre
Hall, Iscody, Whitchurch SY13 3AS

Drawing

Plan and Elevations A3 - 1:100, 1:200