

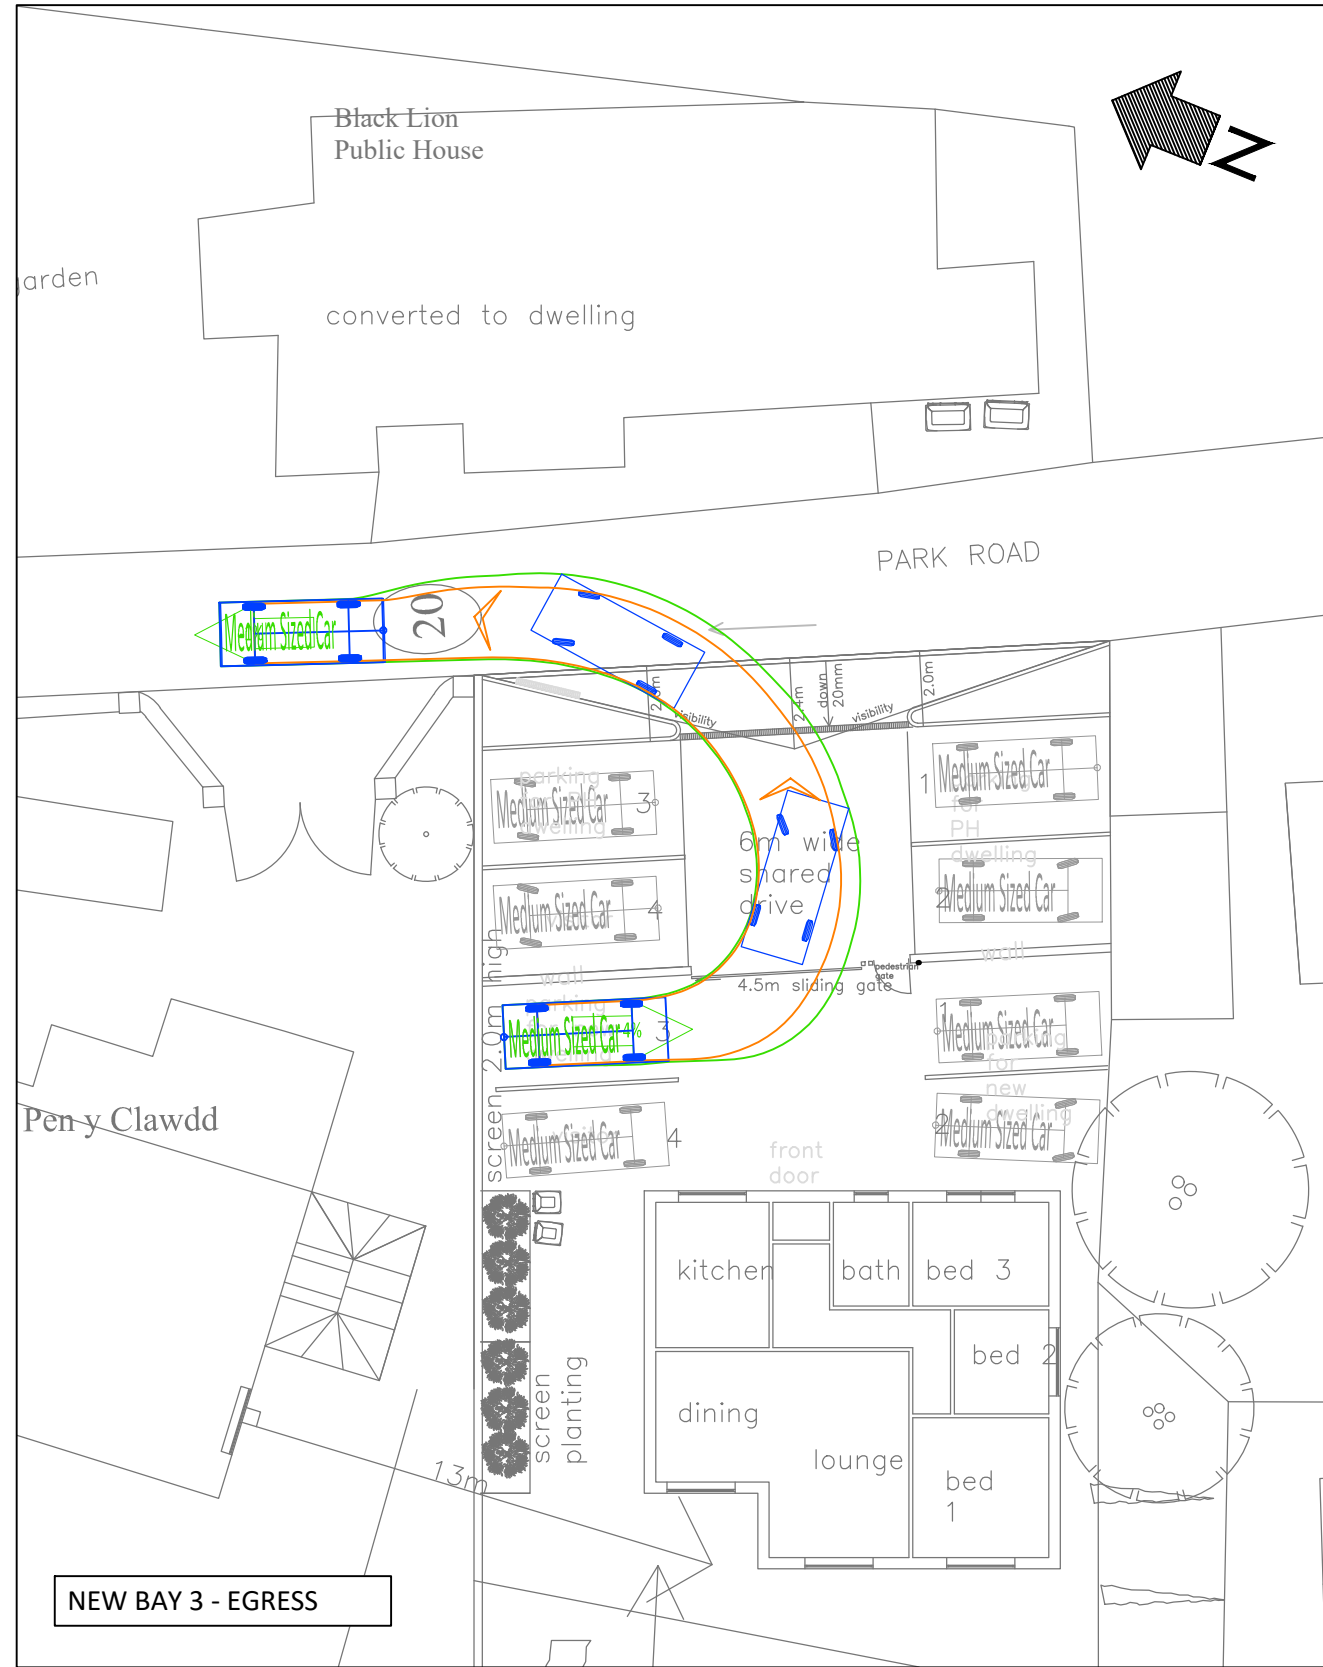
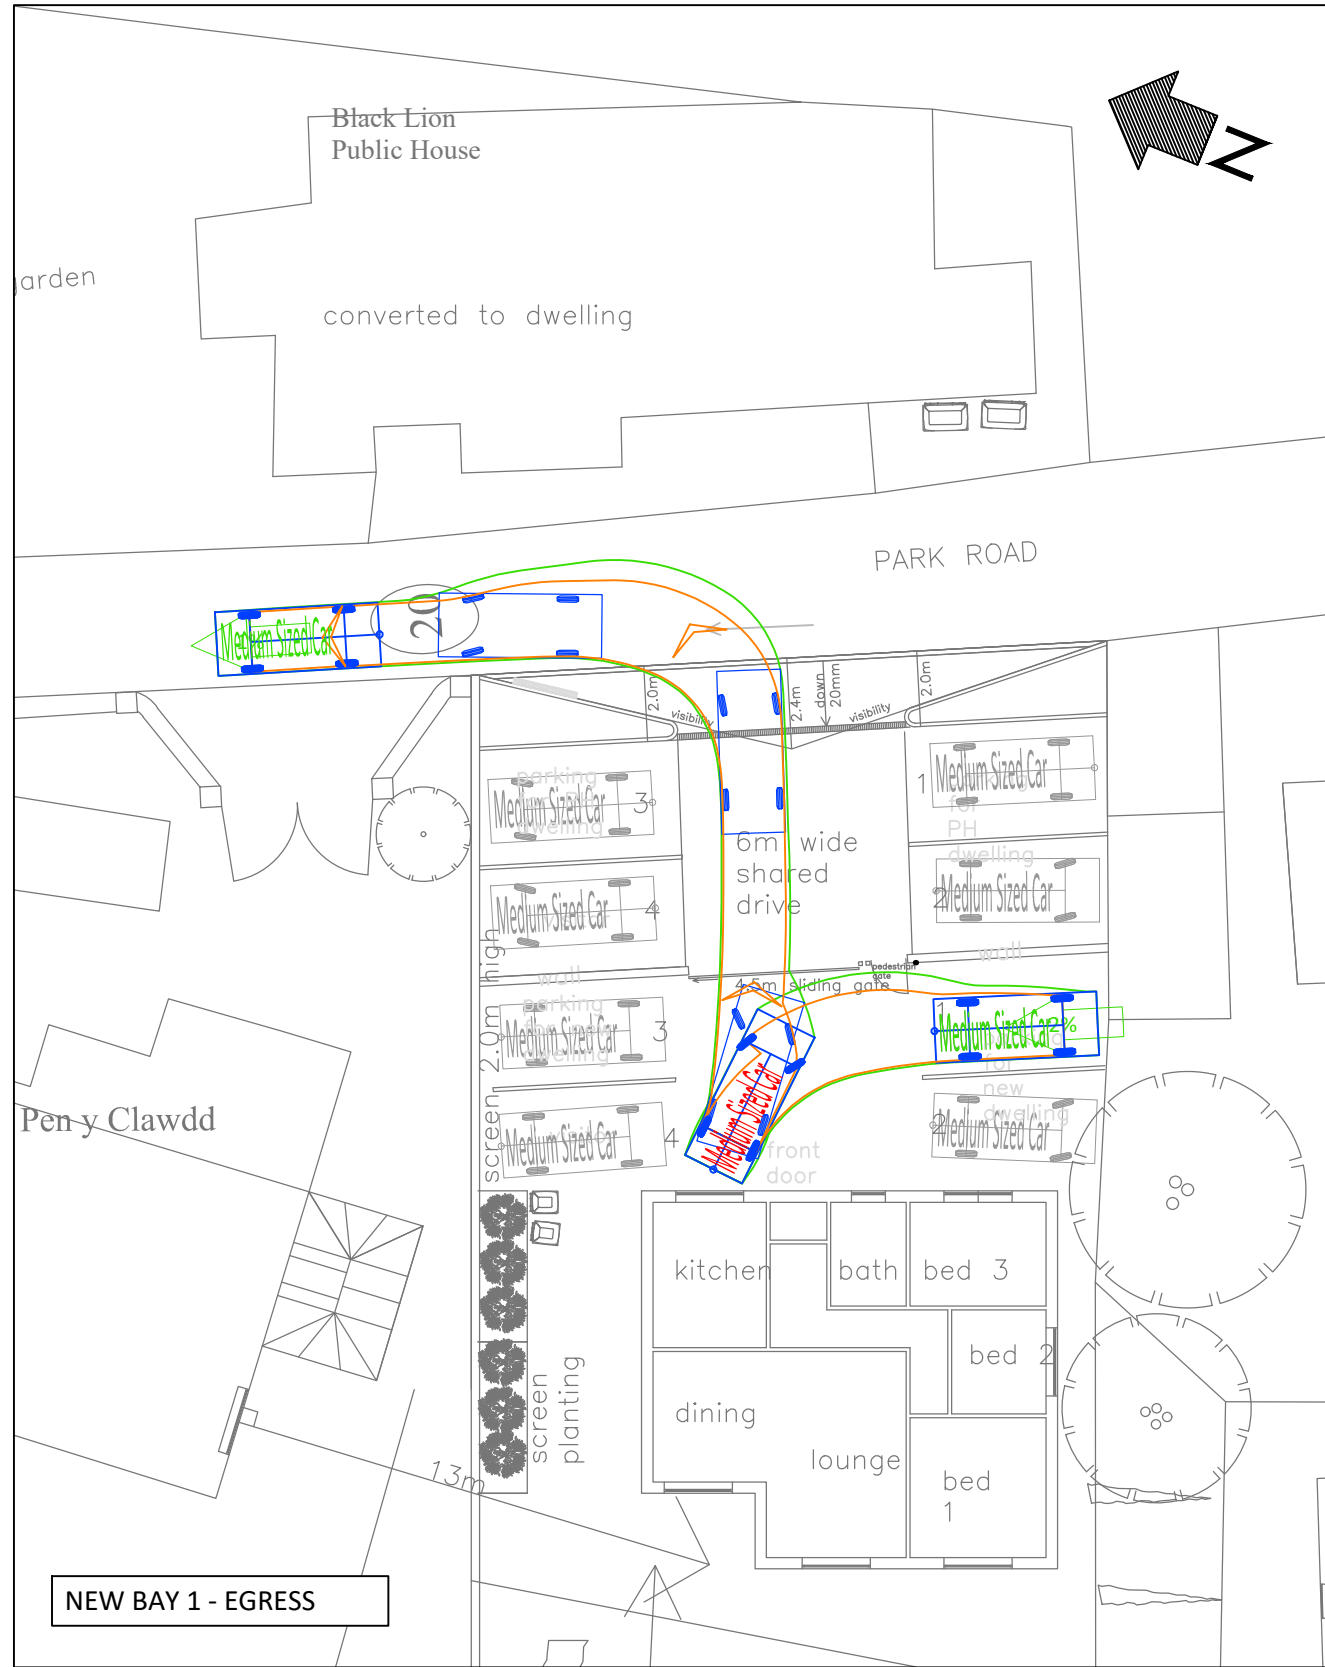
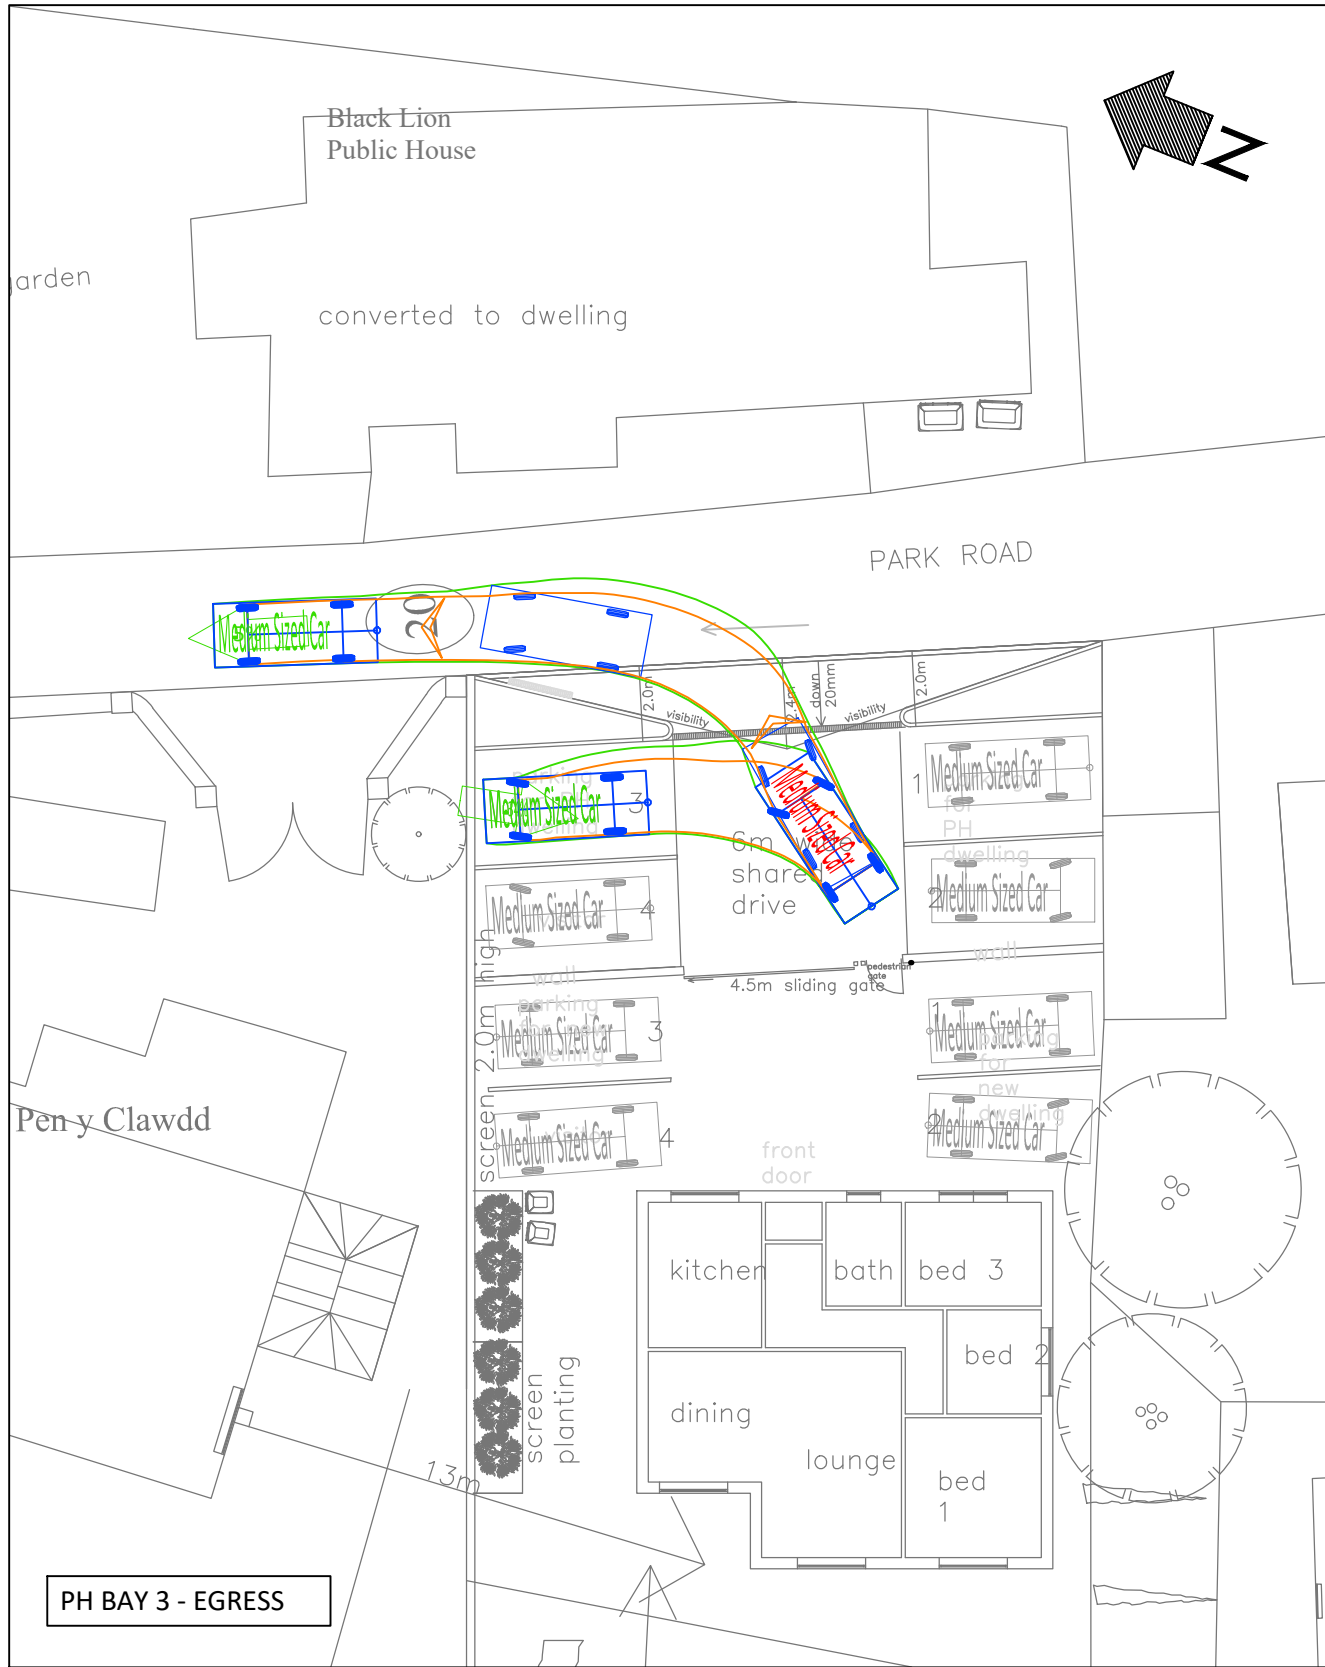
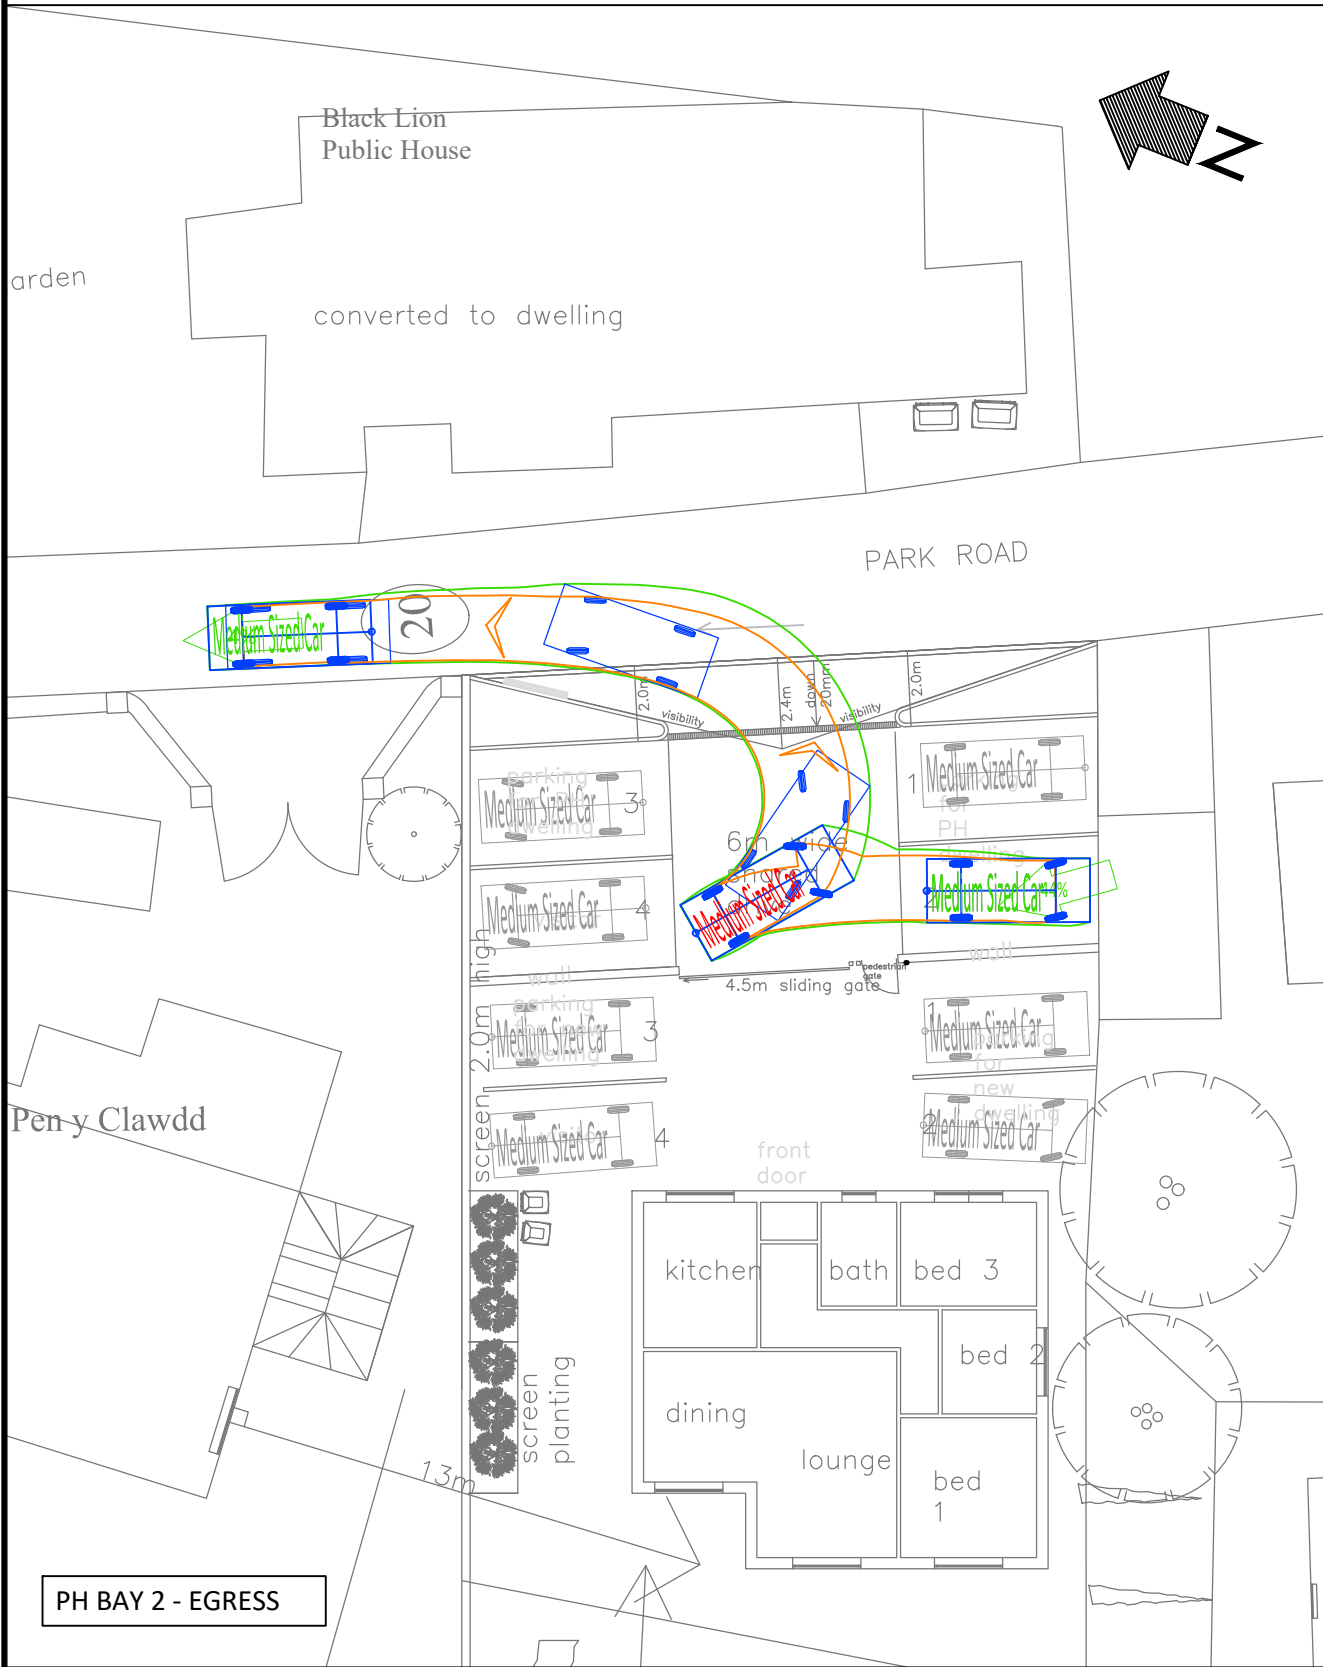
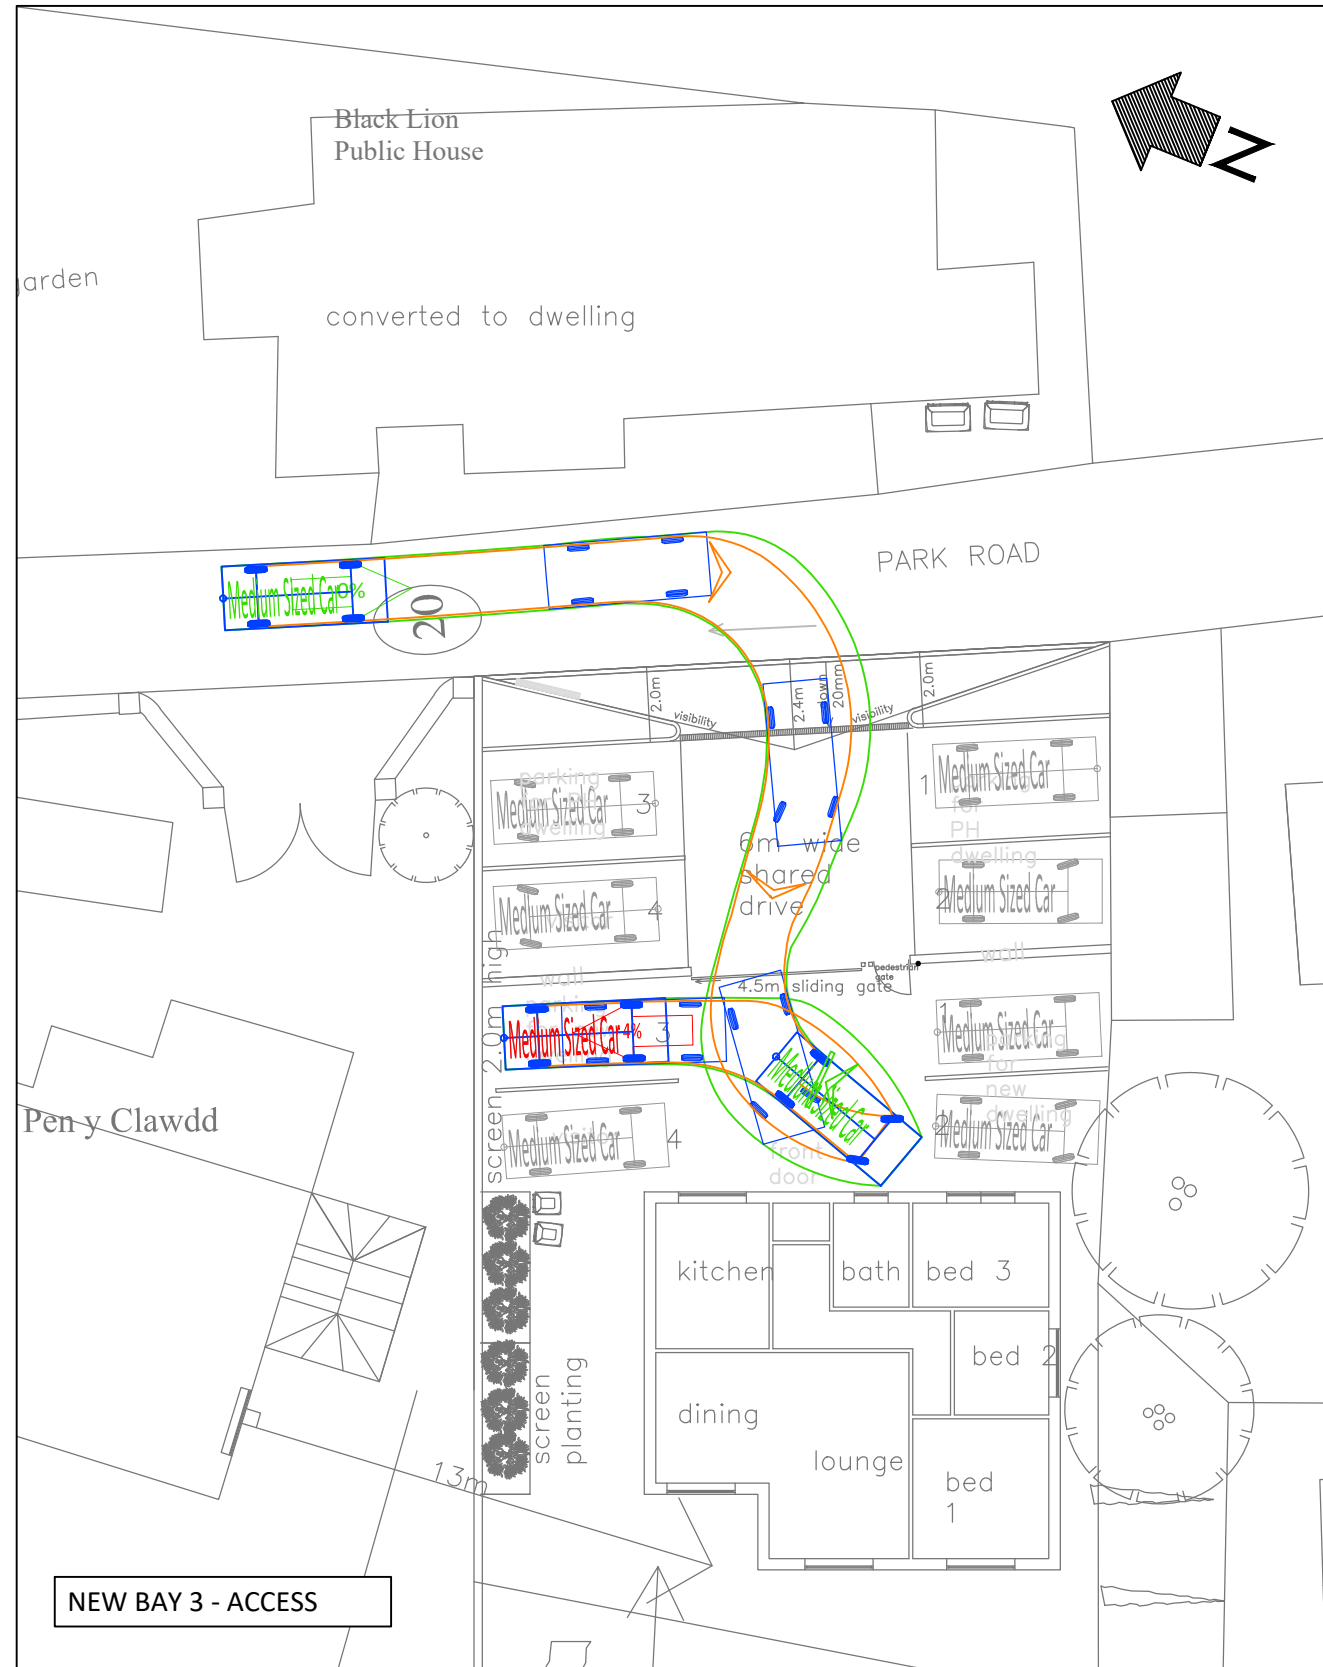
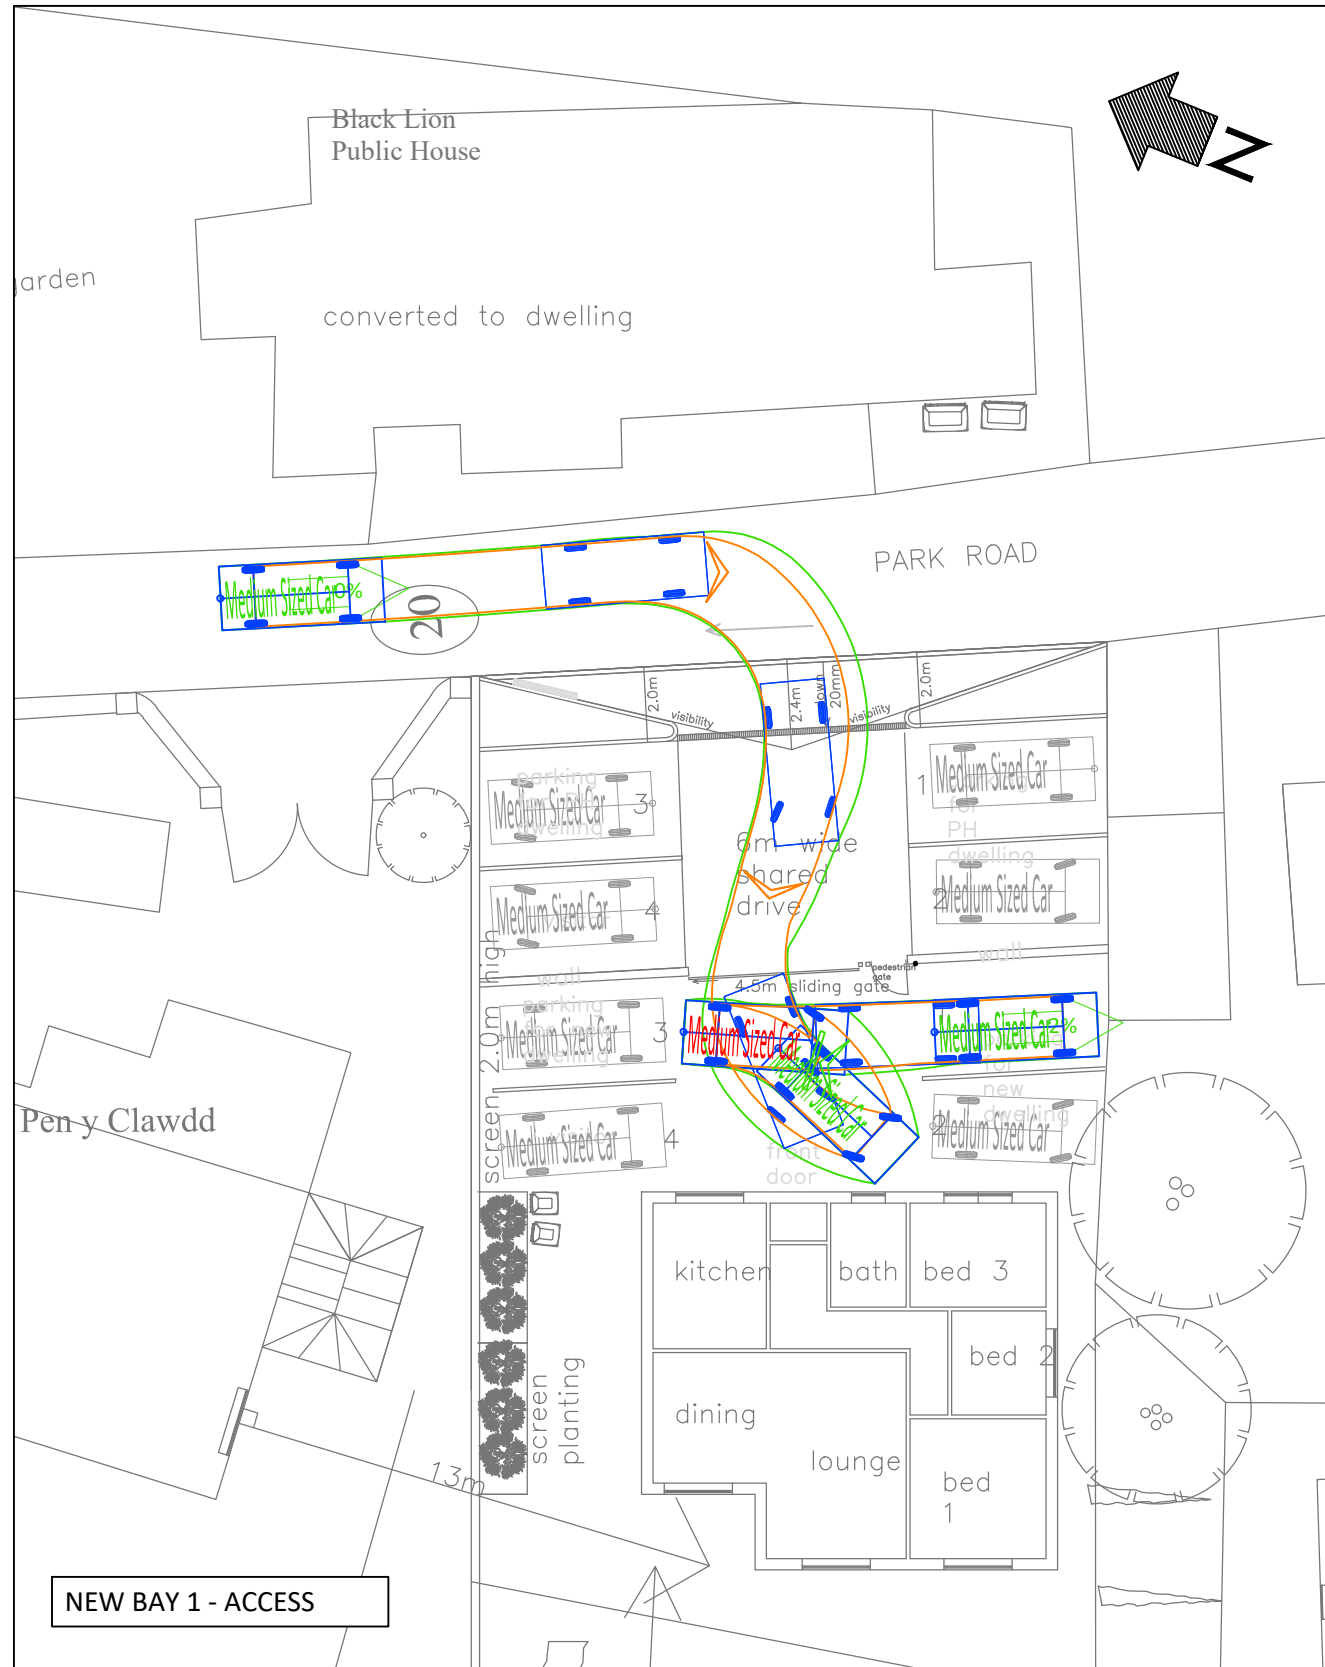
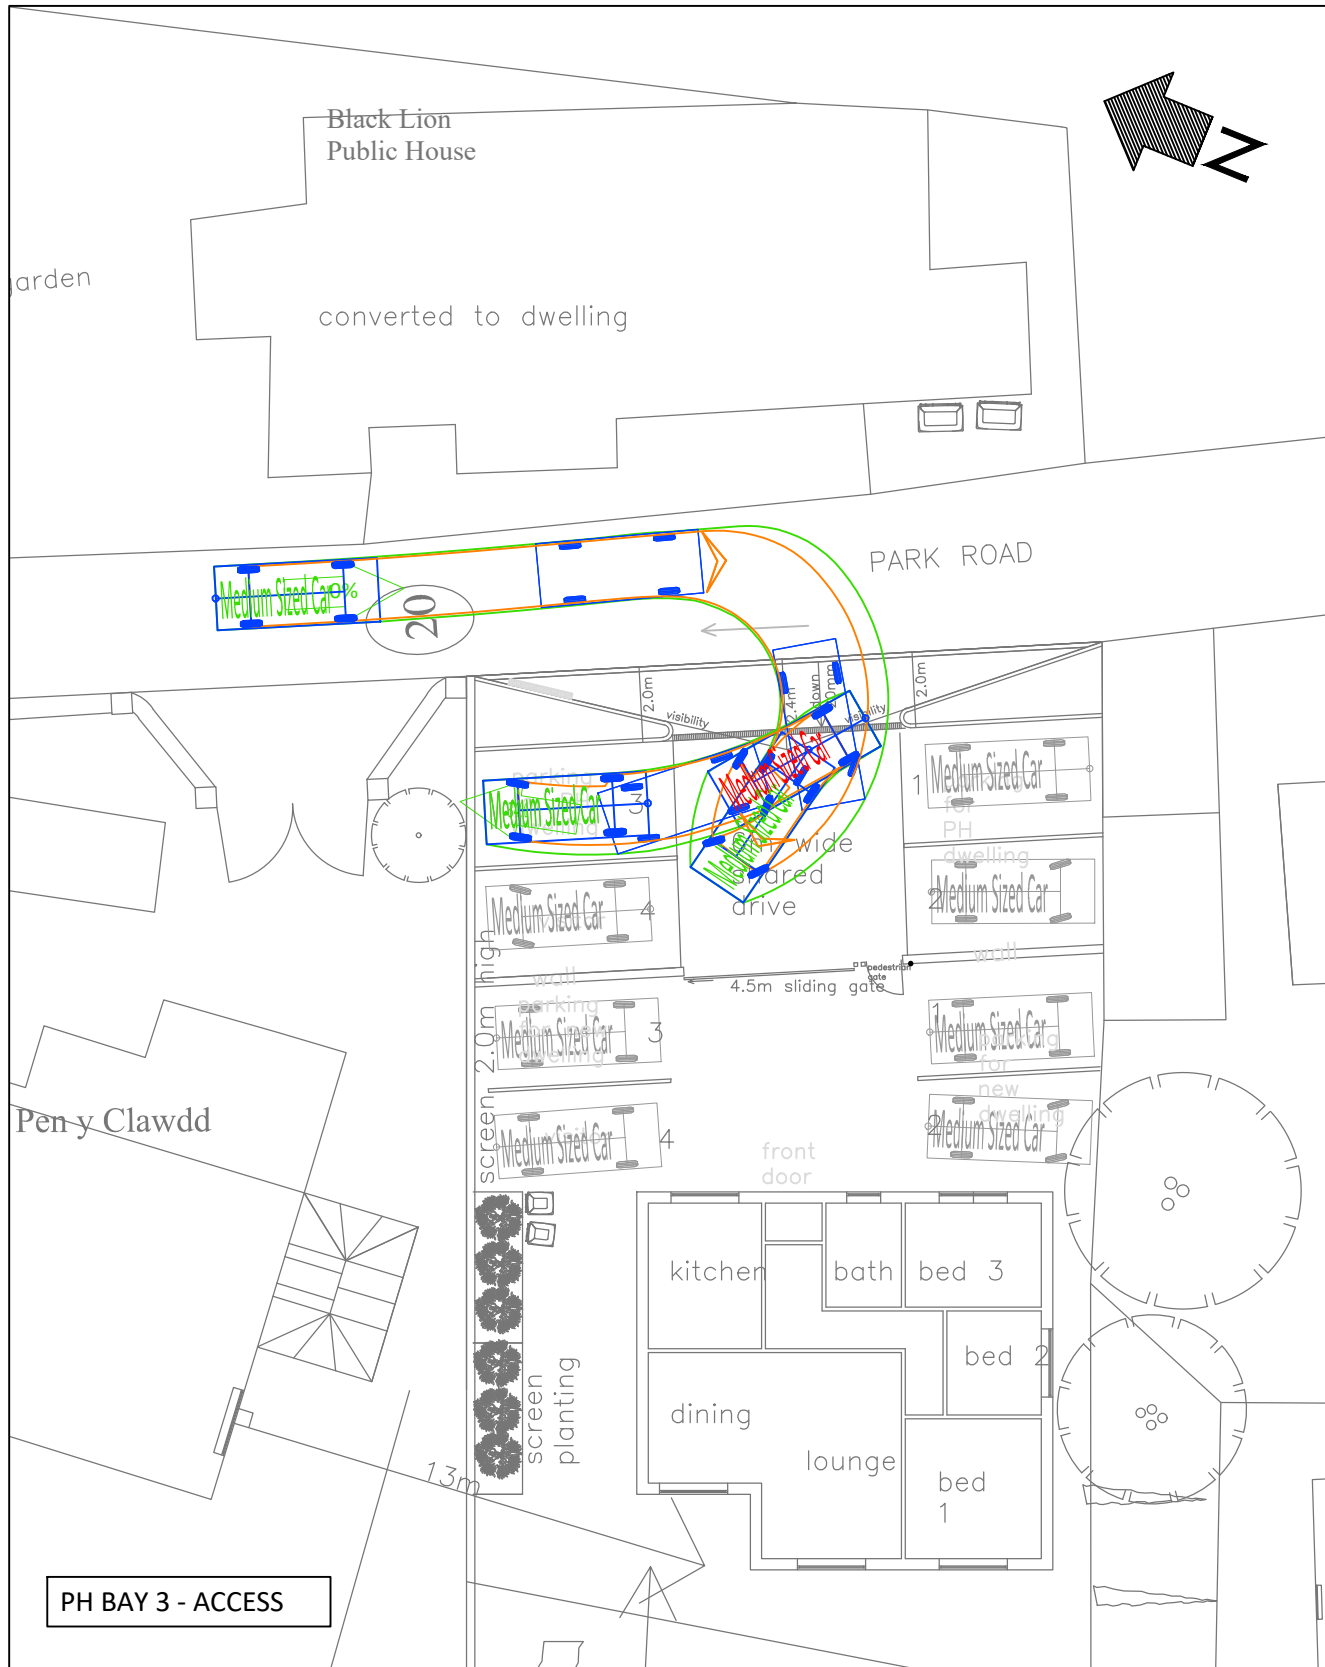


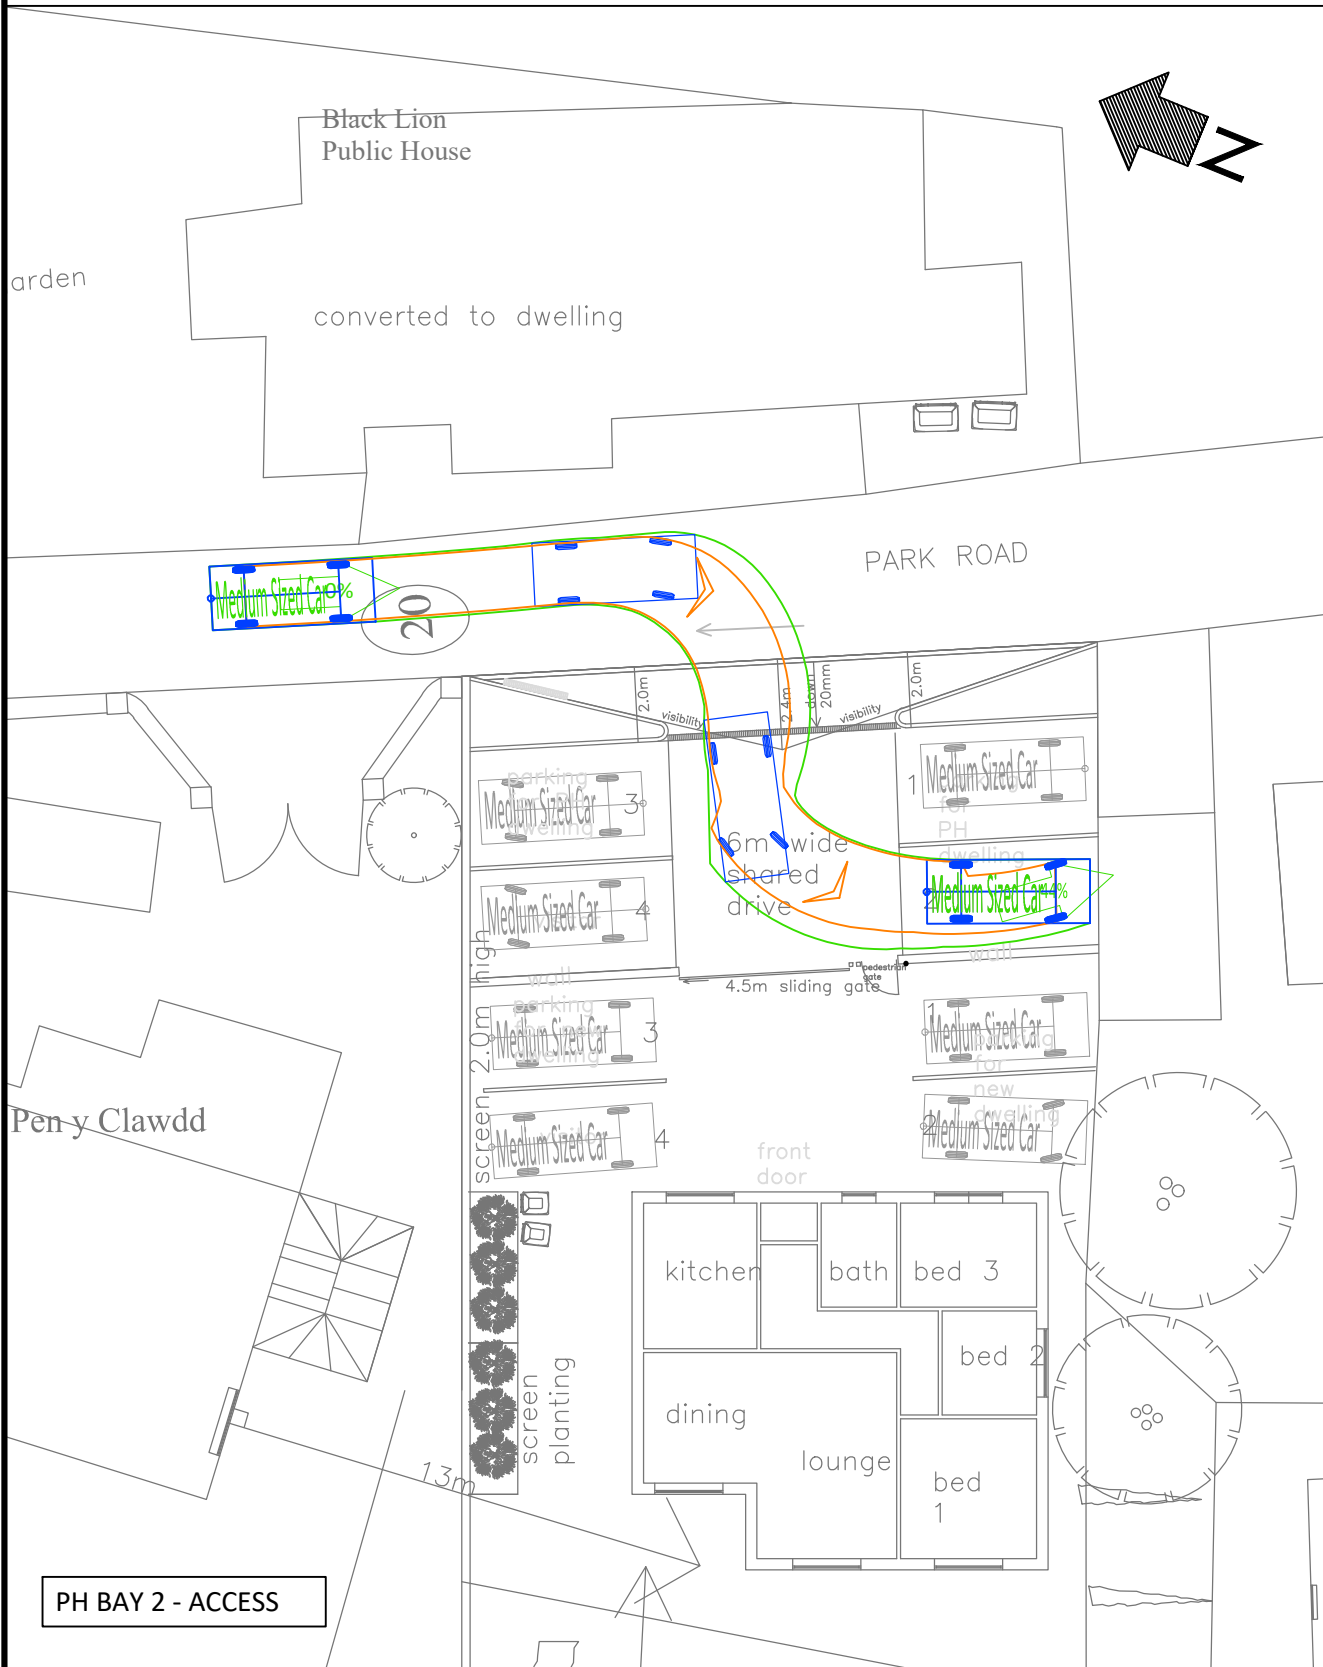

VEHICLE DETAILS:

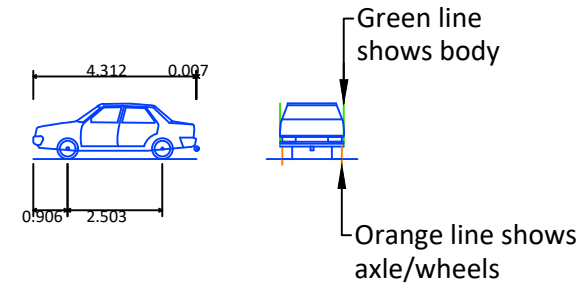

MEDIUM SIZED CAR

Overall Length 4.319m
Overall Width 1.686m
Overall Body Height 1.466m
Min Body Ground Clearance 0.228m
Max Track Width 1.591m
Lock to Lock Time 4.00s
Kerb to Kerb Turning Radius 5.042m
Design speed 5kph for all Forward movements
Design speed 2.5kph for all Reverse movements

LAYOUT HAS BEEN PROVIDED BY ANDREW DESIGN
SERVICE FILENAME: BLACK LION 10TH FEB 2021
AMENDED FOR SWEEP PATH QUOTE.

Rev	Date	Description	AS	MA	MA
-	10/02/21	ORIGINAL ISSUE	AS	MA	MA
Rev	Date	Description	Dm	Chk	App

This drawing has been specifically prepared to meet the requirements of the named client and may contain design and innovative features which differ from conventional design standards.

CAD PRECISION LTD

Web: www.cad-precision.com
Email: info@cad-precision.com
Tel: 01273 661753

Client

ANDREW DESIGN SERVICE

Project

BLACK LION, PARK ROAD
NEWBRIDGE, WREXHAM

Drawing Title

SWEPT PATH ANALYSIS USING A
MEDIUM SIZE CAR

Drawing Status

FOR PLANNING

Drawn	Designed	Date	Scale	Size
AS	AS	FEB 2021	1:200	A1
Drawing No.	2475-001	Rev	-	-