
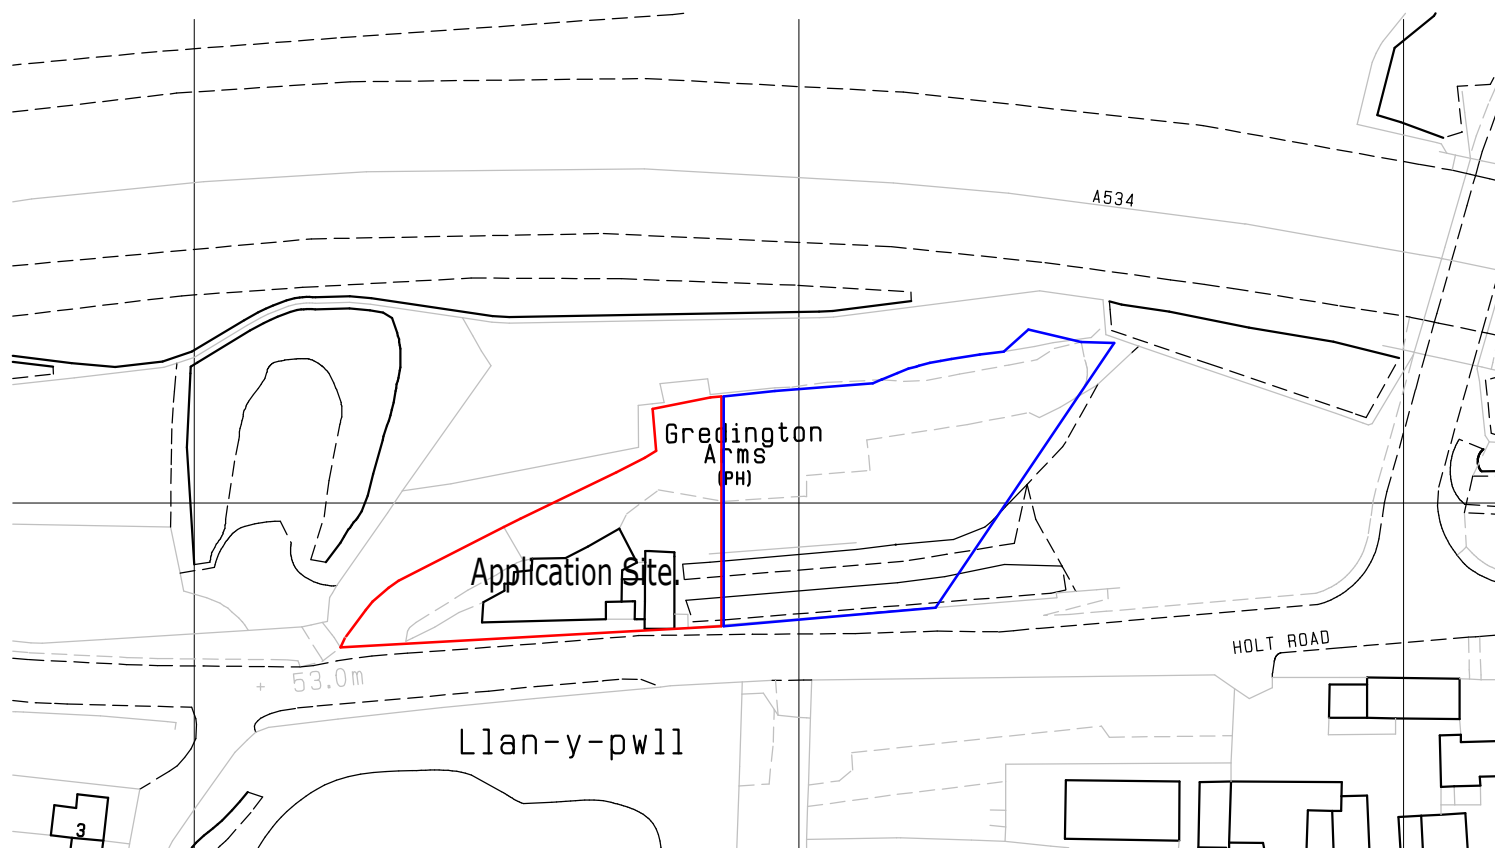


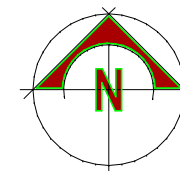

Ordnance Survey (c) Crown Copyright 2014. All rights reserved. Licence number 100022432

Project.

PROPOSED CONVERSION
OF FORMER PUBLIC HOUSE
to 3No. DWELLINGS at
THE GREDINGTON ARMS,
HOLT ROAD,
WREXHAM, LL13 9SD.

Client.

Mr. D. Hughes-Whilding.

Title.

LOCATION PLAN.

Drawing No.

10097.06.dsj

Date.

May 2014.

Scale.

1:1250@A4.

D.S. Jones & Co.

Architectural & Planning
Consultants.
The Cottage,
11, Salisbury Road,
Wrexham, LL13 7AS.
Tel : 01978 469662 / 07880 874522.
E : dsjonesandco@live.co.uk