


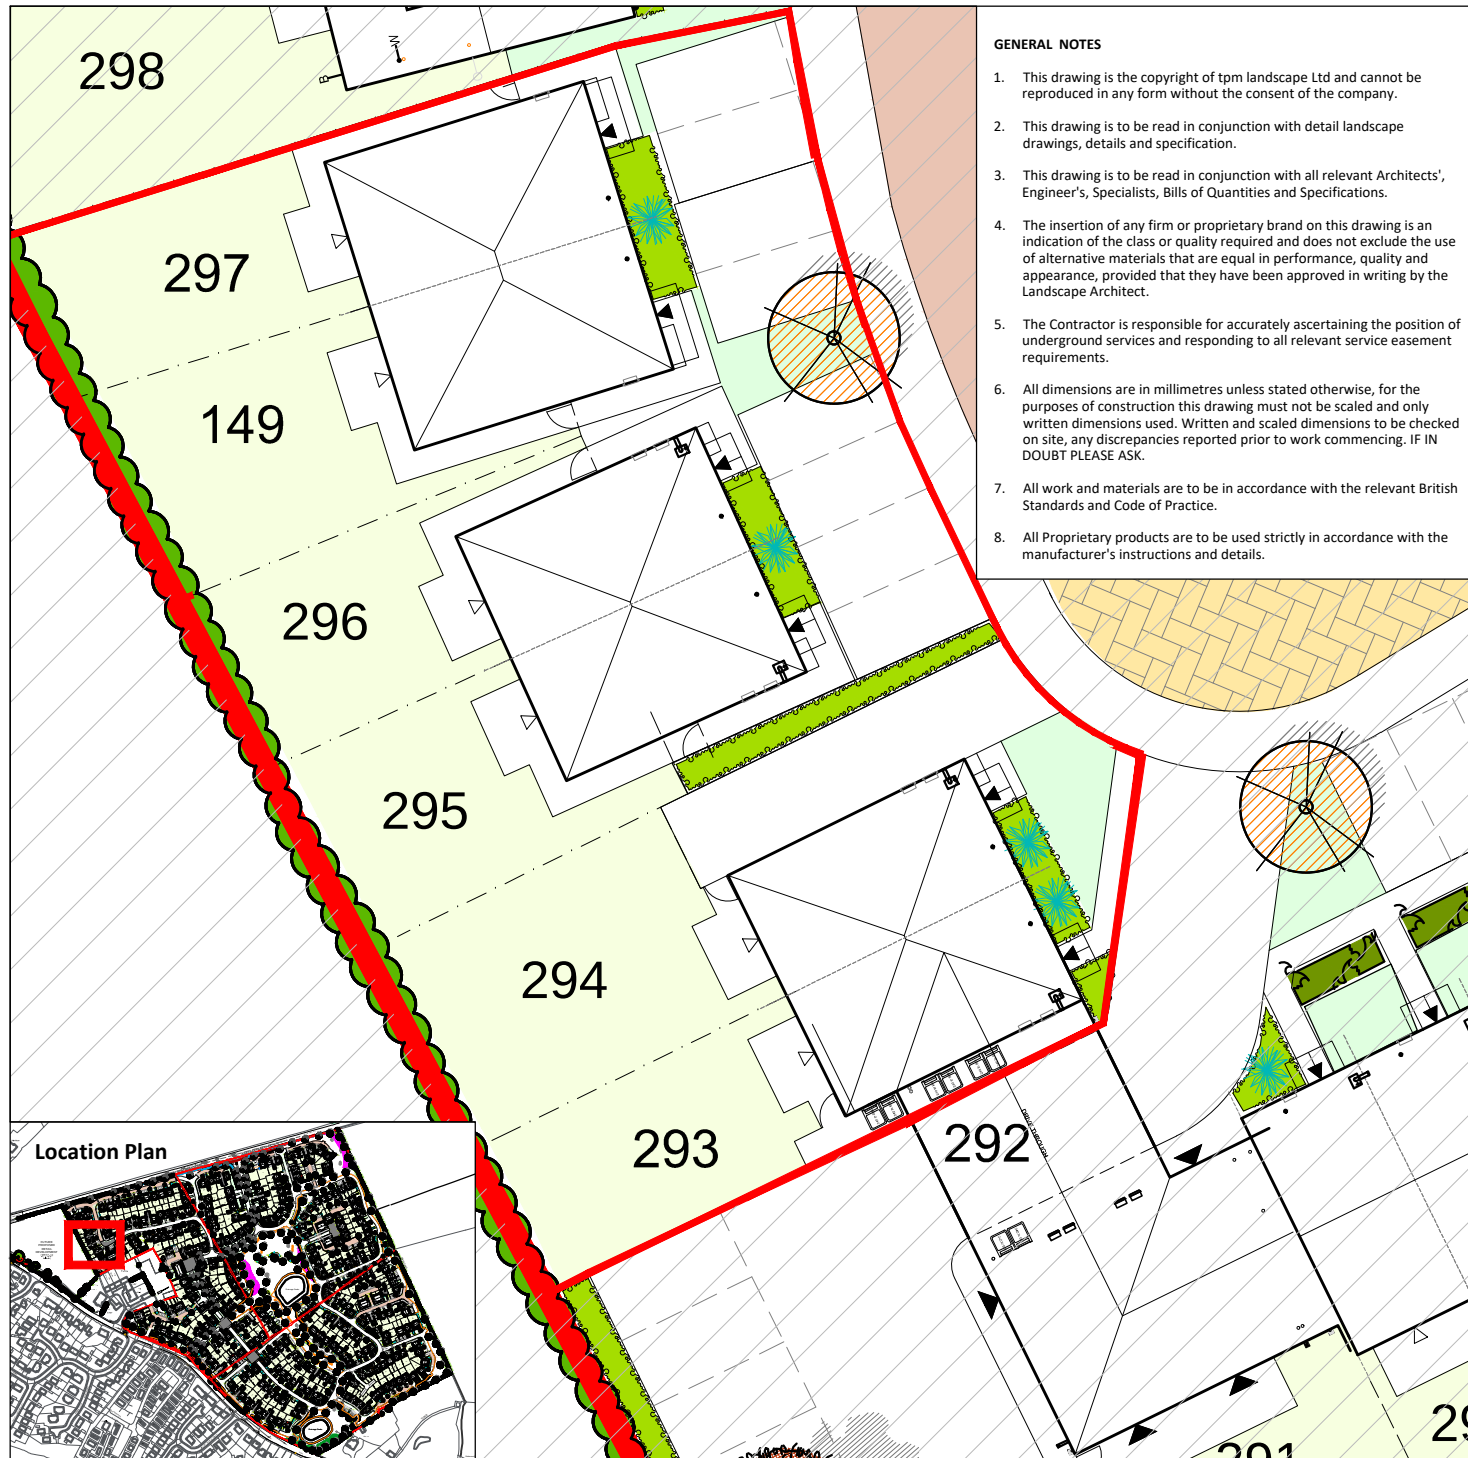

GENERAL NOTES


1. This drawing is the copyright of tpm landscape Ltd and cannot be reproduced in any form without the consent of the company.
2. This drawing is to be read in conjunction with detail landscape drawings, details and specification.
3. This drawing is to be read in conjunction with all relevant Architects', Engineer's, Specialists, Bills of Quantities and Specifications.
4. The insertion of any firm or proprietary brand on this drawing is an indication of the class or quality required and does not exclude the use of alternative materials that are equal in performance, quality and appearance, provided that they have been approved in writing by the Landscape Architect.
5. The Contractor is responsible for accurately ascertaining the position of underground services and responding to all relevant service easement requirements.
6. All dimensions are in millimetres unless stated otherwise, for the purposes of construction this drawing must not be scaled and only written dimensions used. Written and scaled dimensions to be checked on site, any discrepancies reported prior to work commencing. IF IN DOUBT PLEASE ASK.
7. All work and materials are to be in accordance with the relevant British Standards and Code of Practice.
8. All Proprietary products are to be used strictly in accordance with the manufacturer's instructions and details.

LEGEND



Existing Tree to be Retained

Trees to be retained and protected in line with BS5837:2012. Please refer to Ascerta Arboricultural Method Statement drawing no. P.906.17.01 for more information.

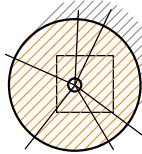

Small Ornamental Tree/Large Shrub

Select Standard trees, 10-12cm girth, 3-3.5m high or large shrub 30-50L to be planted with a single timber stake secured with a rubber tree tie.



Ornamental Shrub Planting

Proposed shrubs and flowering herbaceous plants to be planted as 5-10L pots at 3-5 per sq.m. planted with feature specimen, 10-12L pots.

NOTE: For boundary treatments details please refer to APD Boundary Treatment Plan

REVISION NOTES

Rev	By	Description	Date
A	GBS	Red line amended	24/09/20

Client

Anwyl

Project

Home Farm, Gresford Road, Llay

Description

Landscape Layout- Plots 293-296, 149, 297 (Sheet 6 of 6)

Status

For Approval

Scale @ A4

1:250

Job number

2912

Drawn

GBS

Drawing number

113

Checked

DC

Revision number

A

Date

15.09.20

Revision

A

tpm landscape
chartered landscape architects

address: 4th Floor Studio 10 Little Lever St Manchester M1 1HR
tel: 0161 235 0600 fax 0601 email info@tpmlandscape.co.uk