


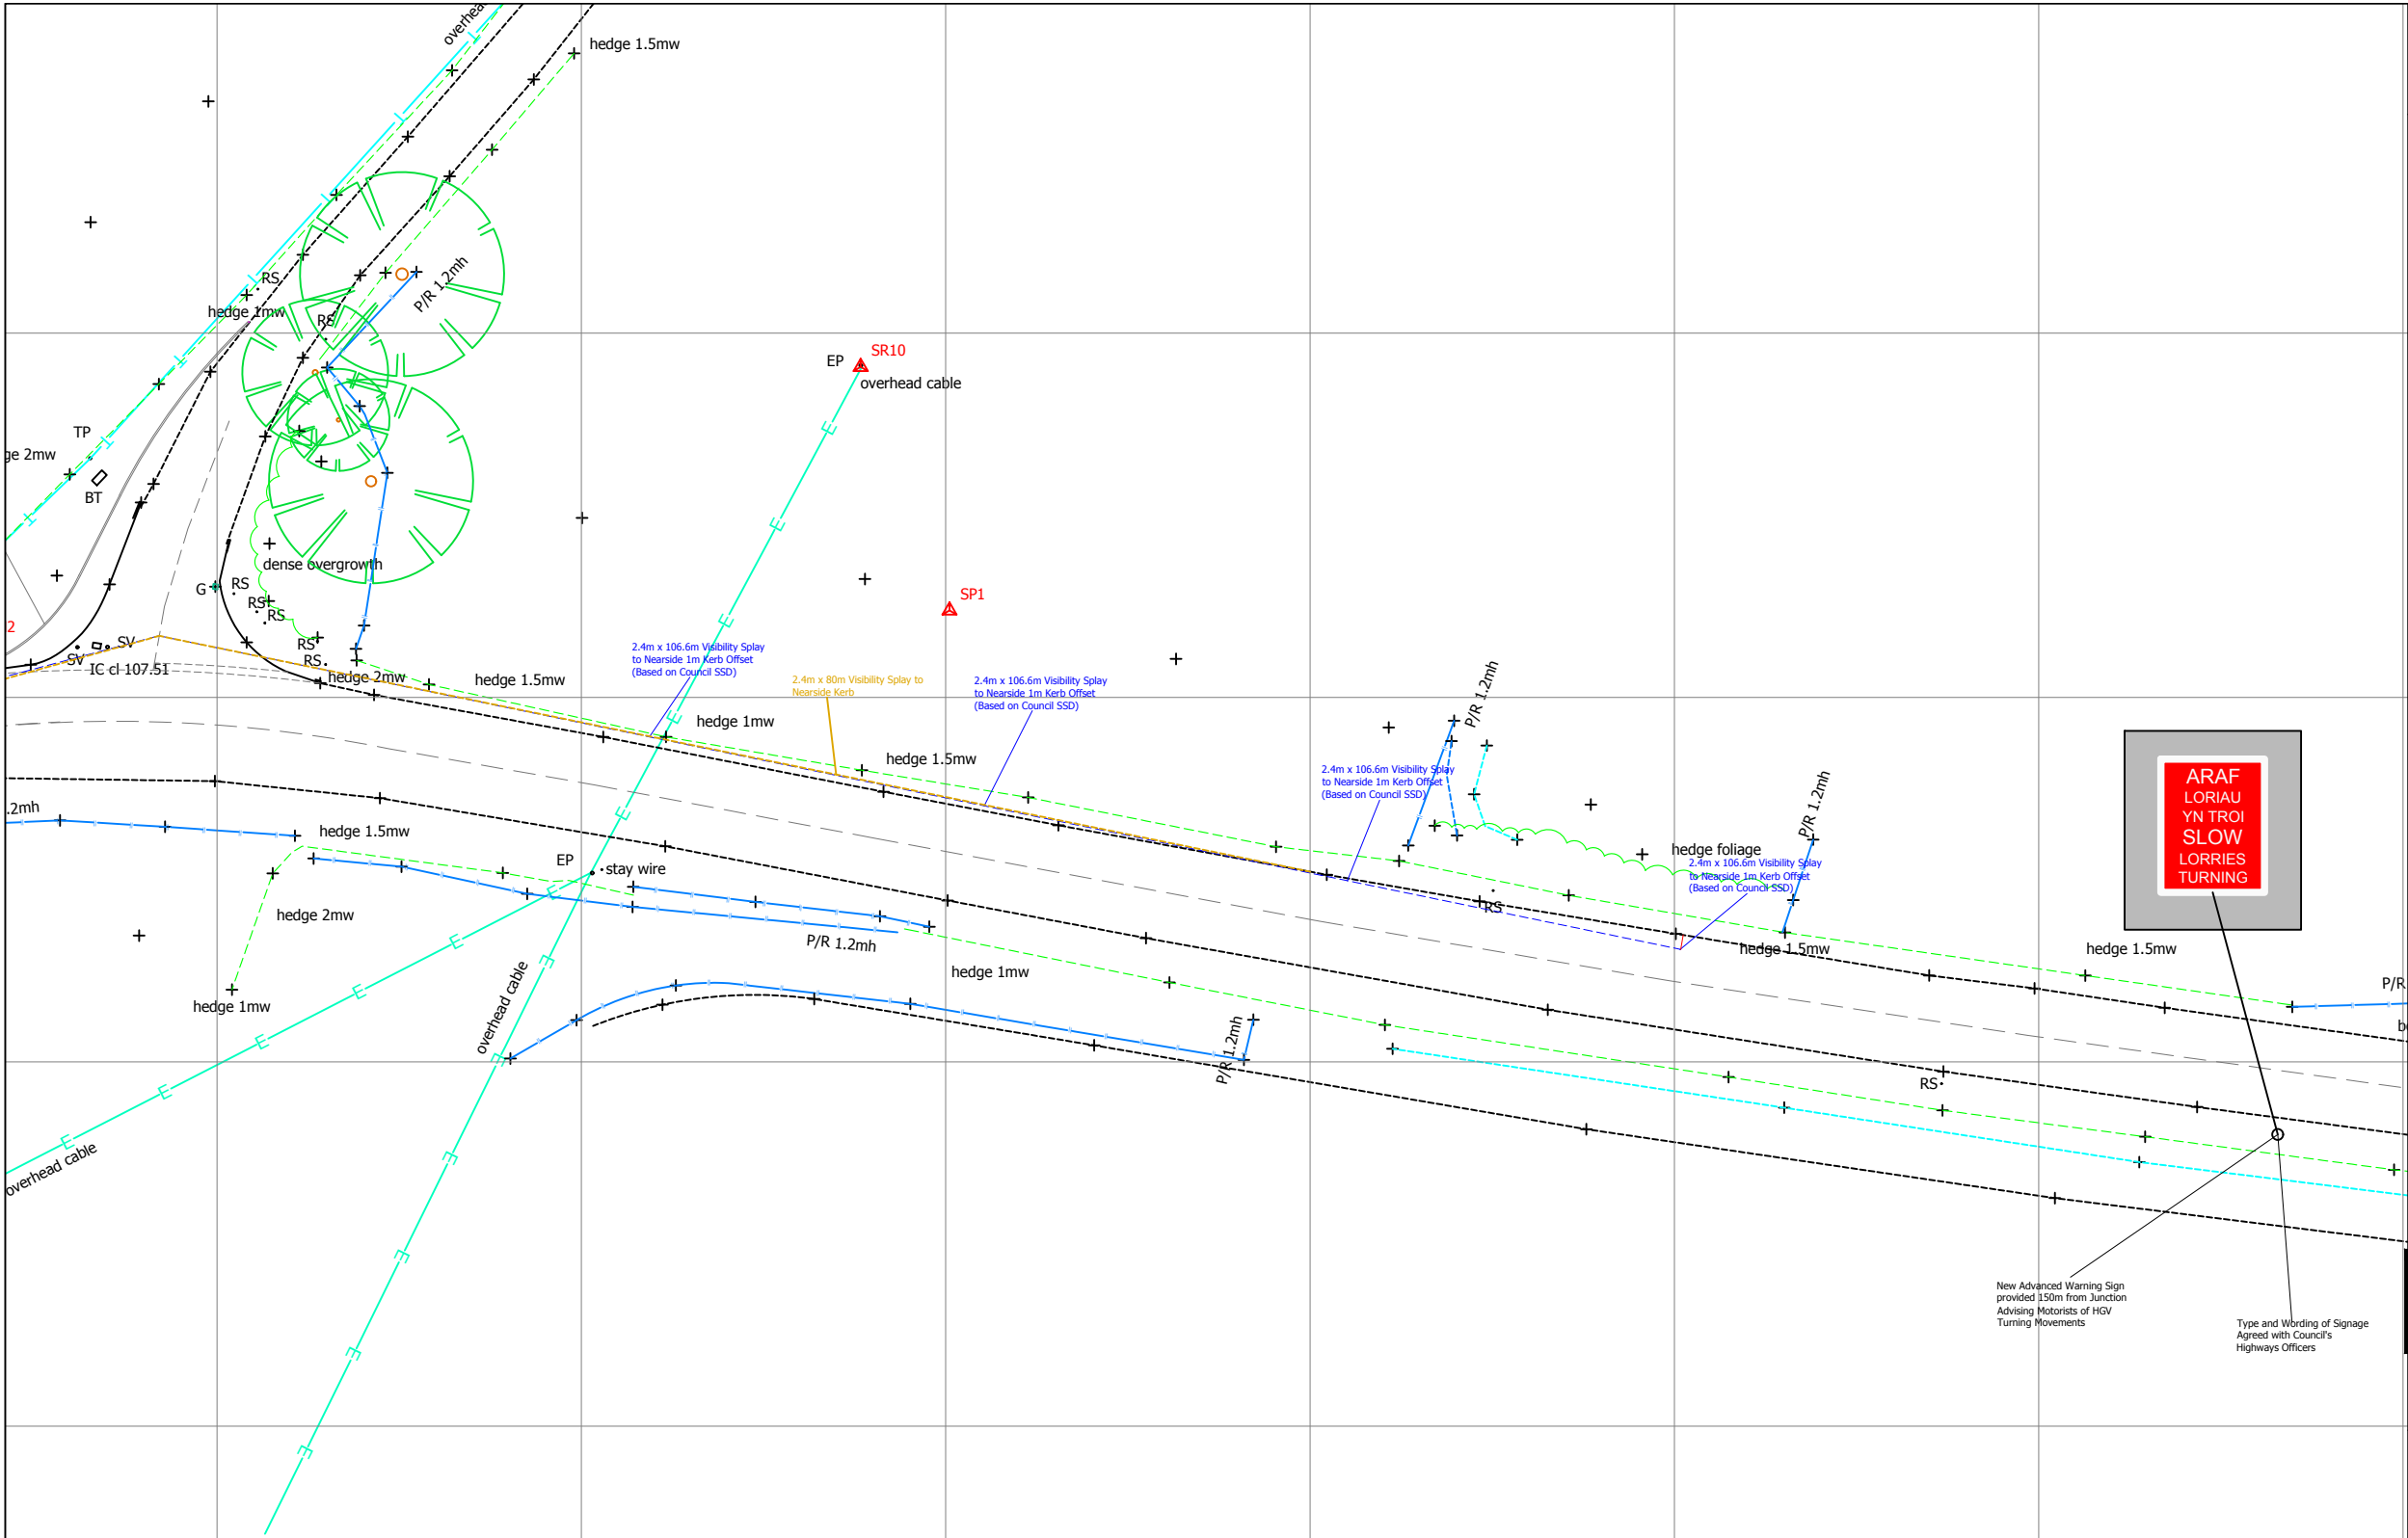

THIS DRAWING MAY BE USED ONLY FOR THE PURPOSE INTENDED AND ONLY WRITTEN DIMENSIONS SHALL BE USED

NOTES

Revision	Details	By	Date	Suffix
		Check		

Drawing Number
SK21685-14

Cinders Farm, Nr Ruabon

Drawing Title
Proposed Advanced Warning Signage
on Approach to Existing Priority
Junction
Westbound Approach

Scale at A3
1:500

Drawn KAT	Approved MAK
--------------	-----------------

Check KAT	Date 21/07/20
--------------	------------------

SK Transport Planning Ltd
Albion Wharf, 19 Albion Street
Manchester M1 5LN
Telephone (0161) 234 6509
Fax (0161) 236 7959

