




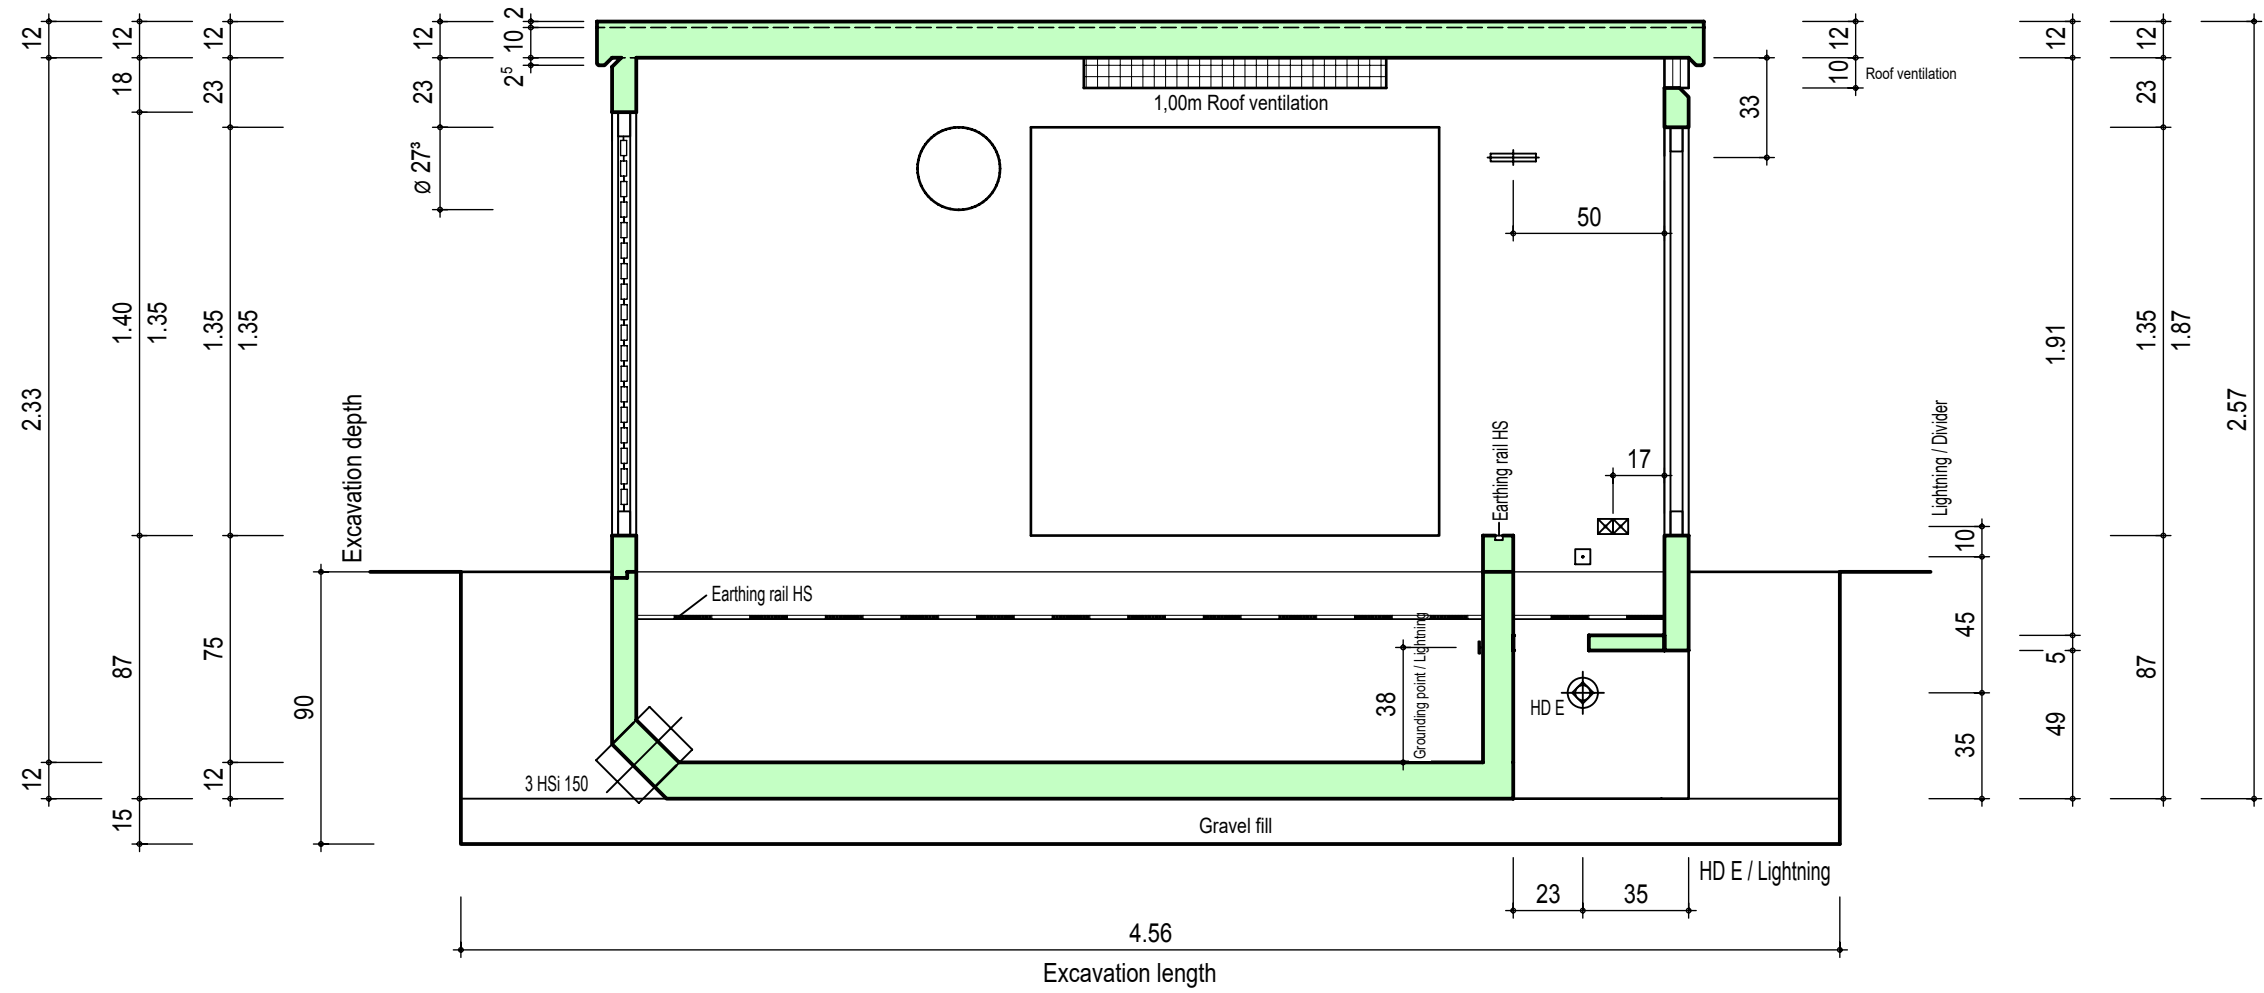


Longitudinal section "Direction side 1"

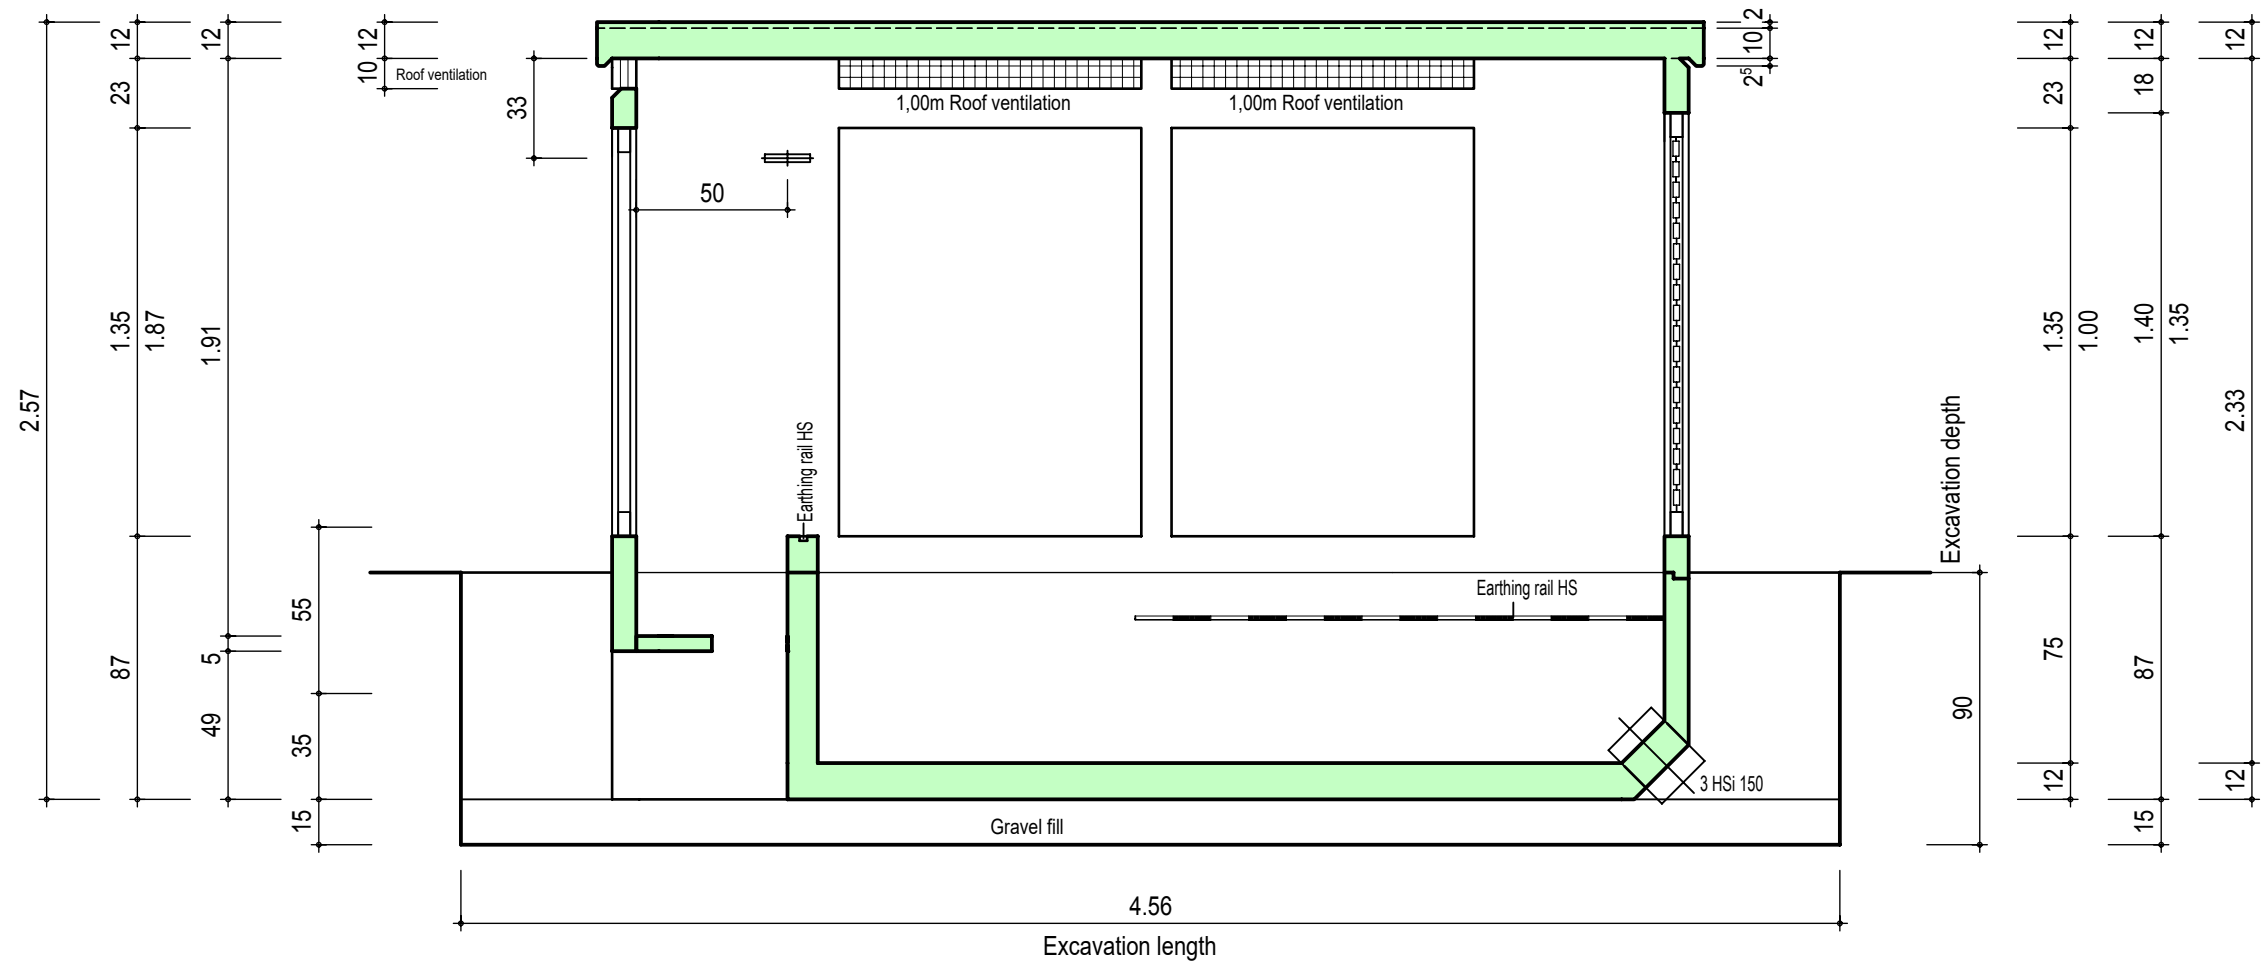


Longitudinal section "Direction side 3"

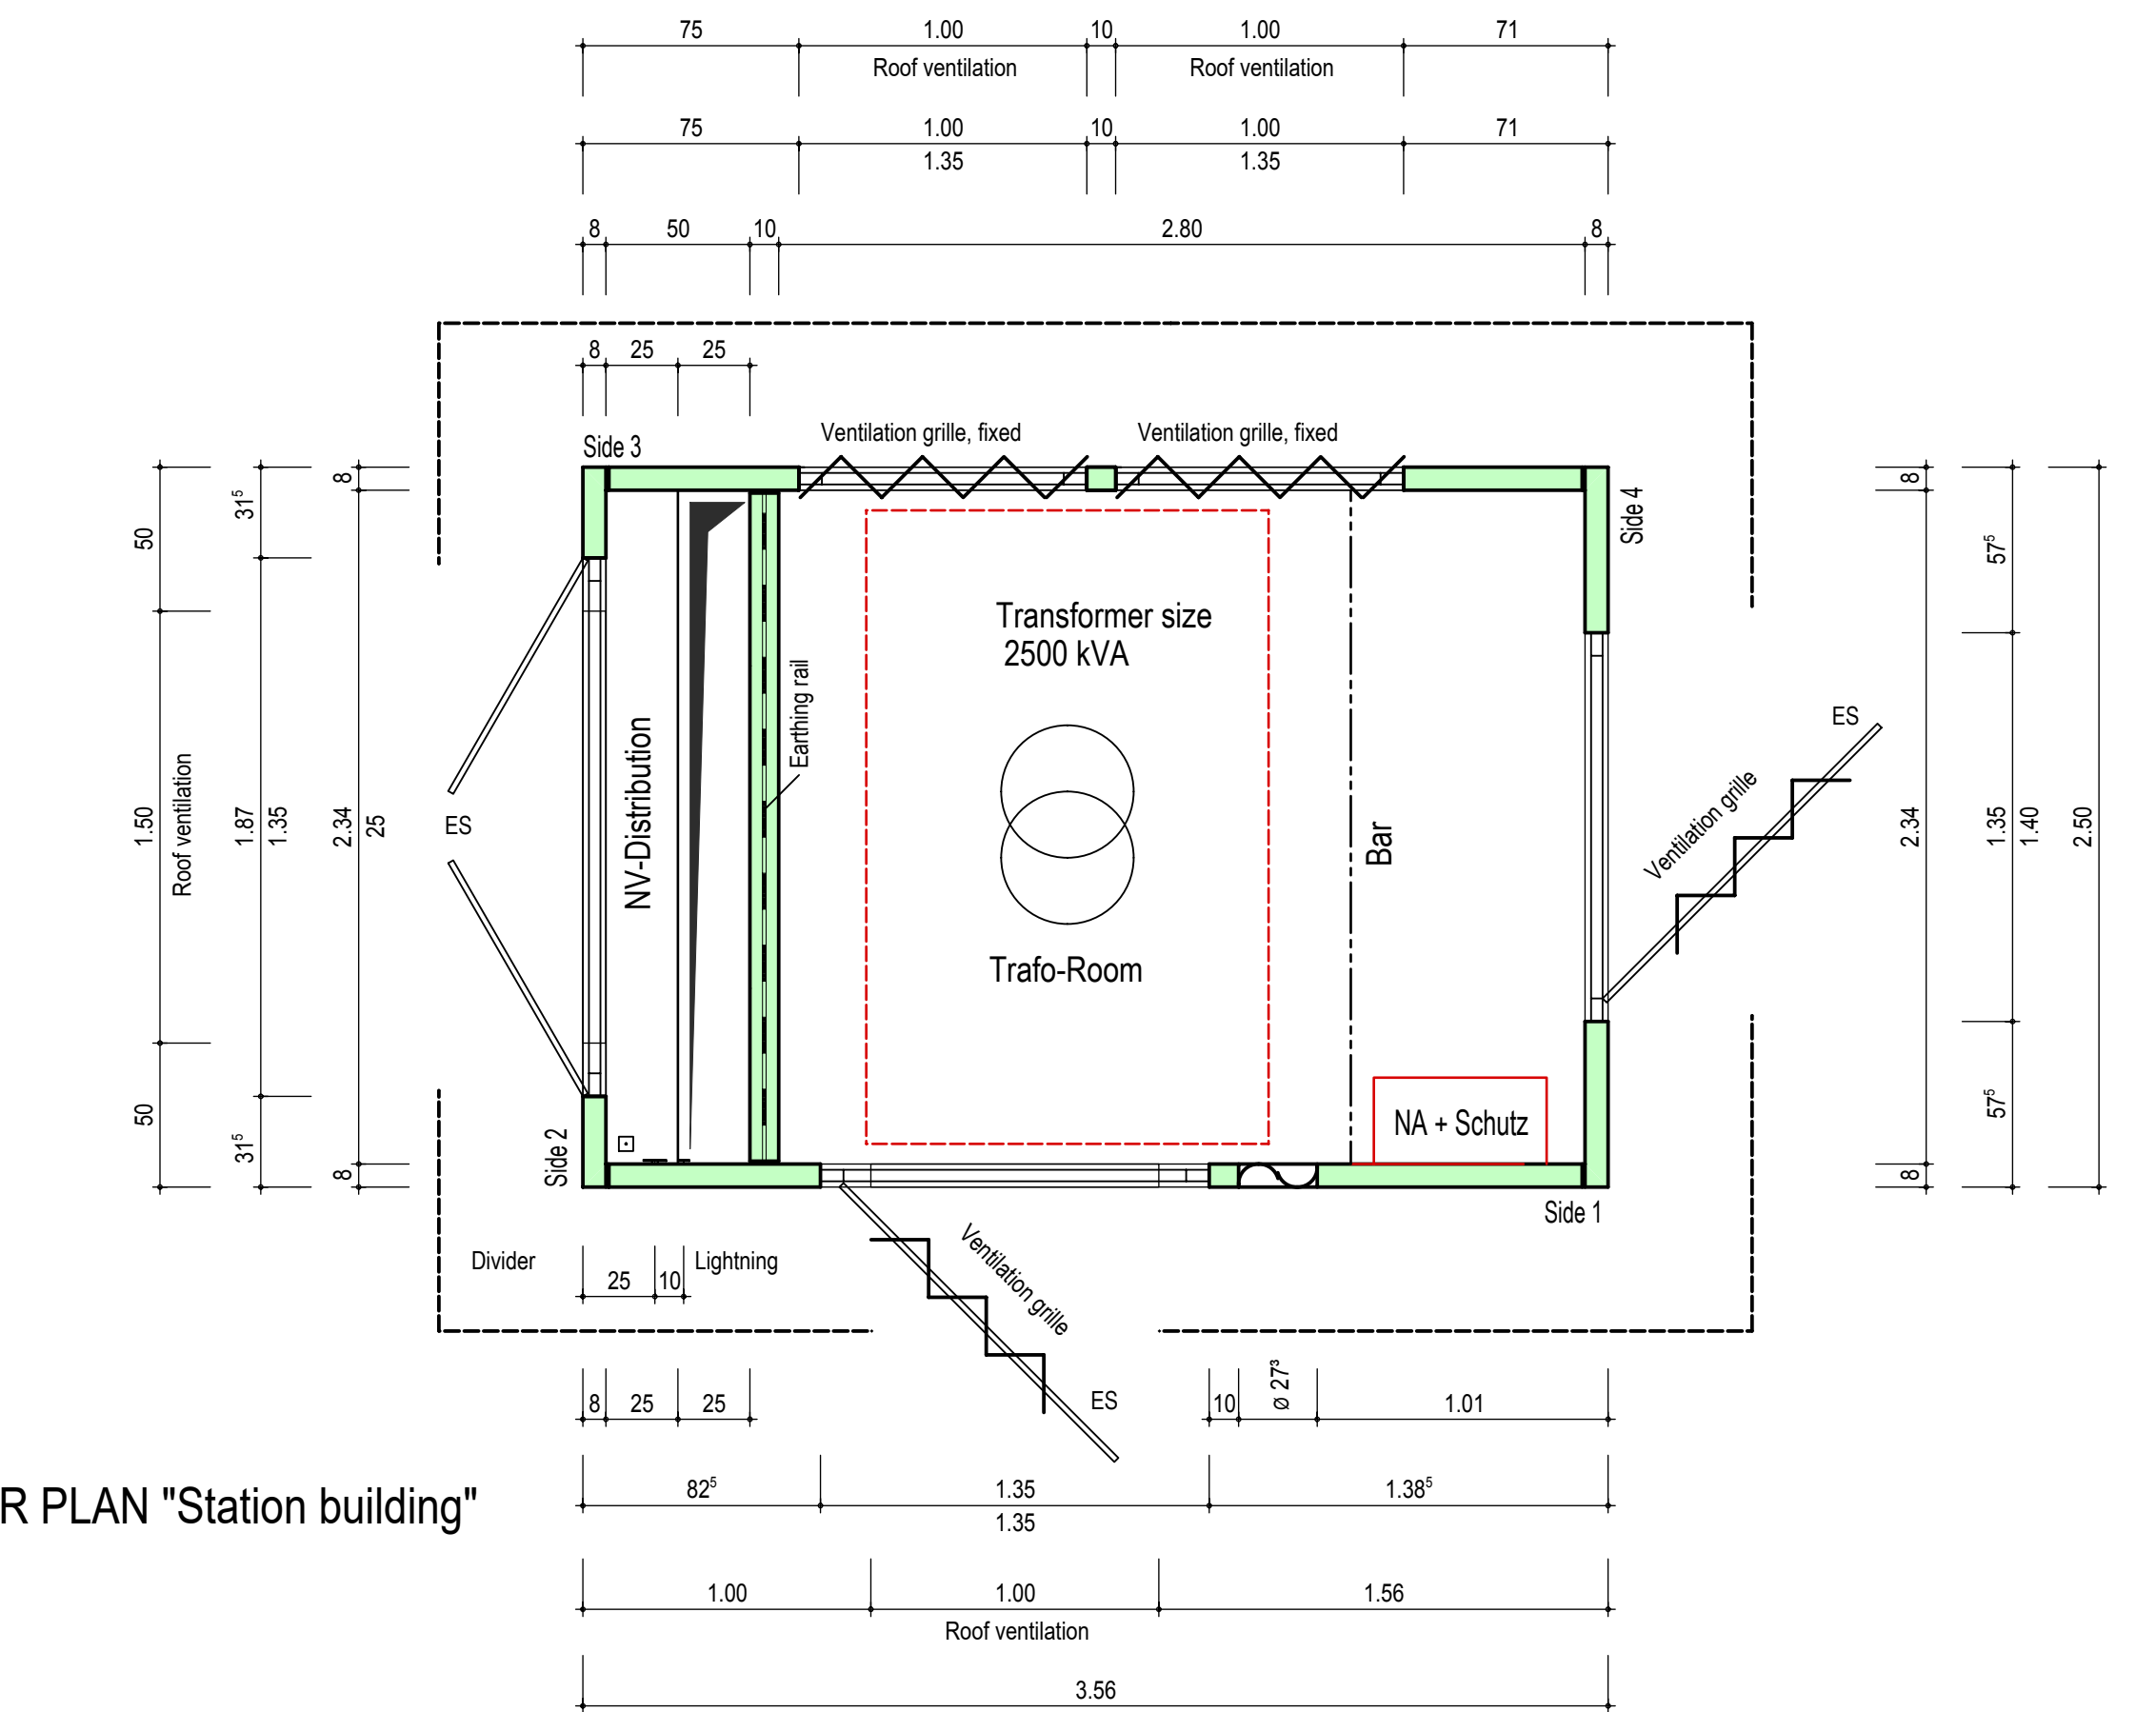


FLOOR PLAN "Station building"

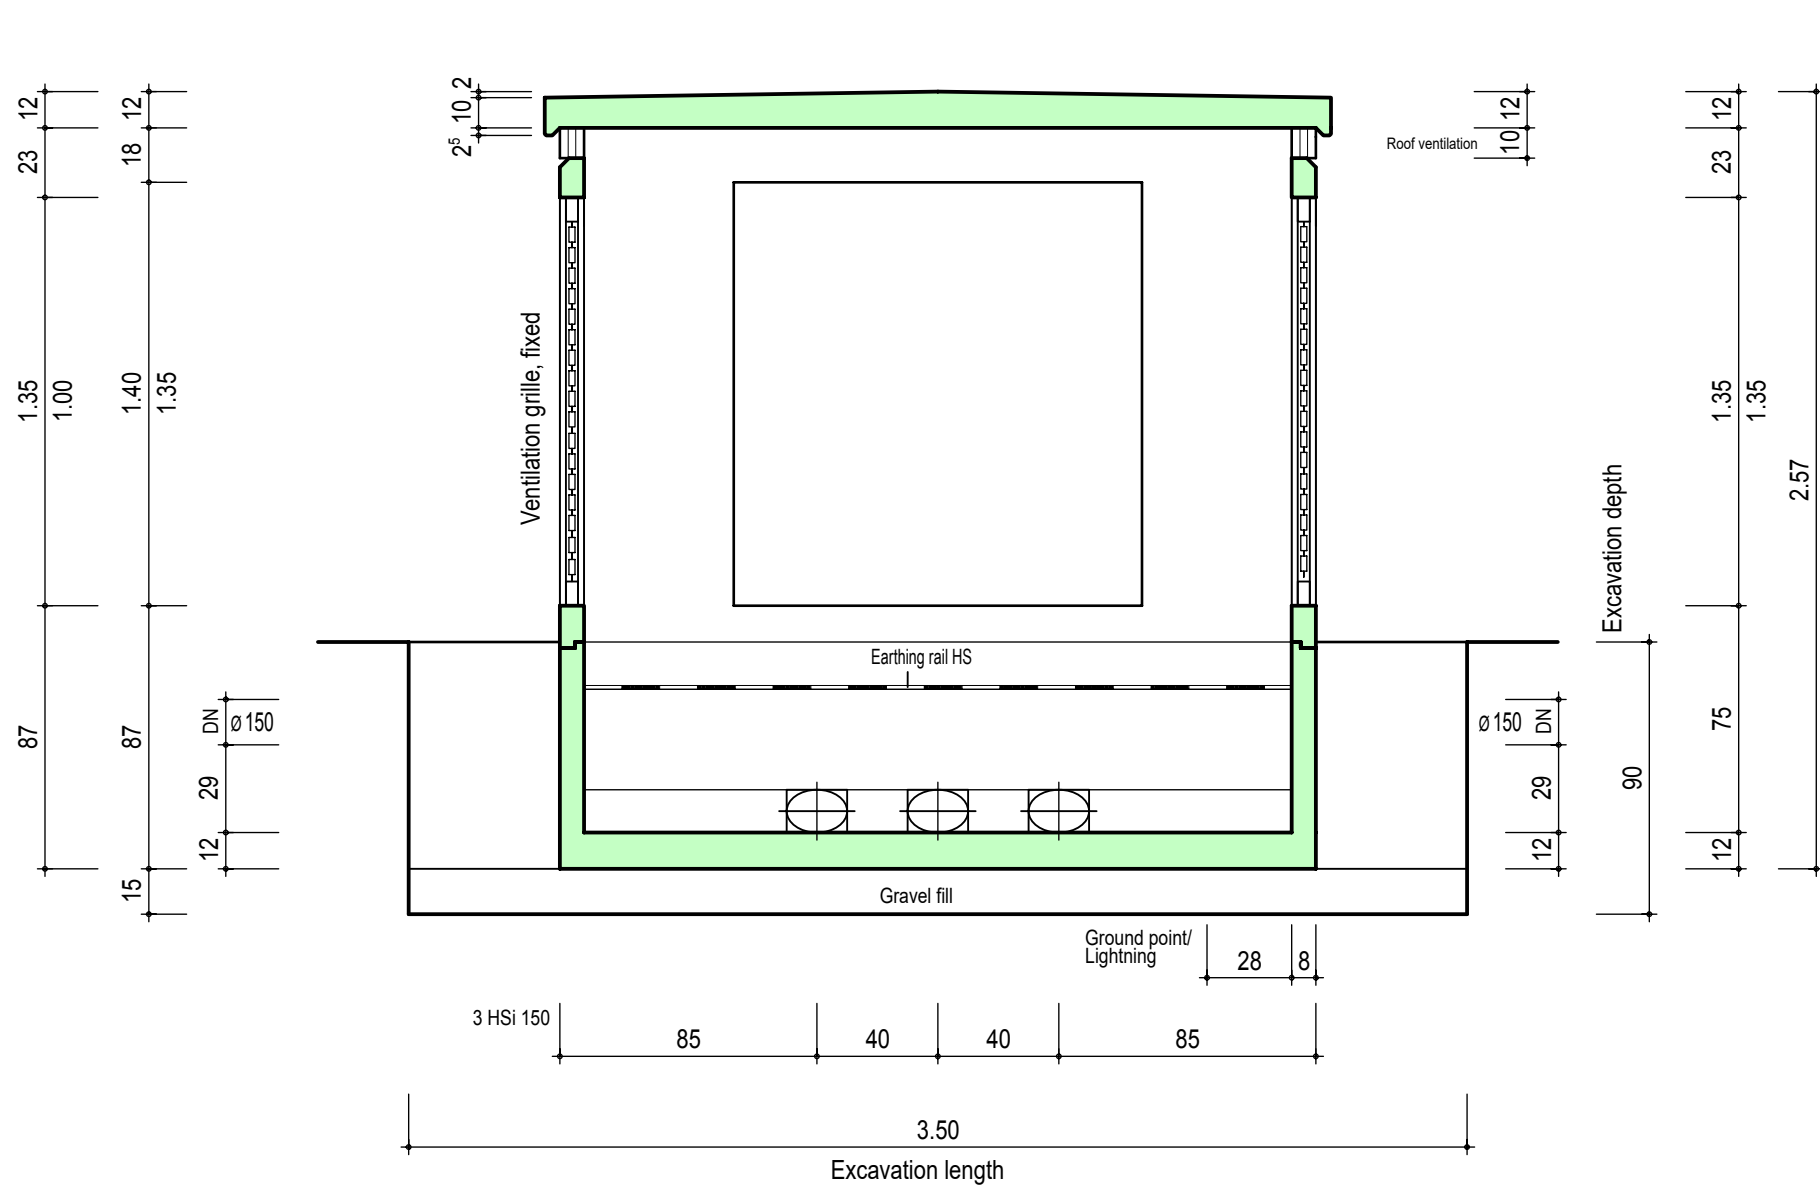


Cross-section "Direction side 4"

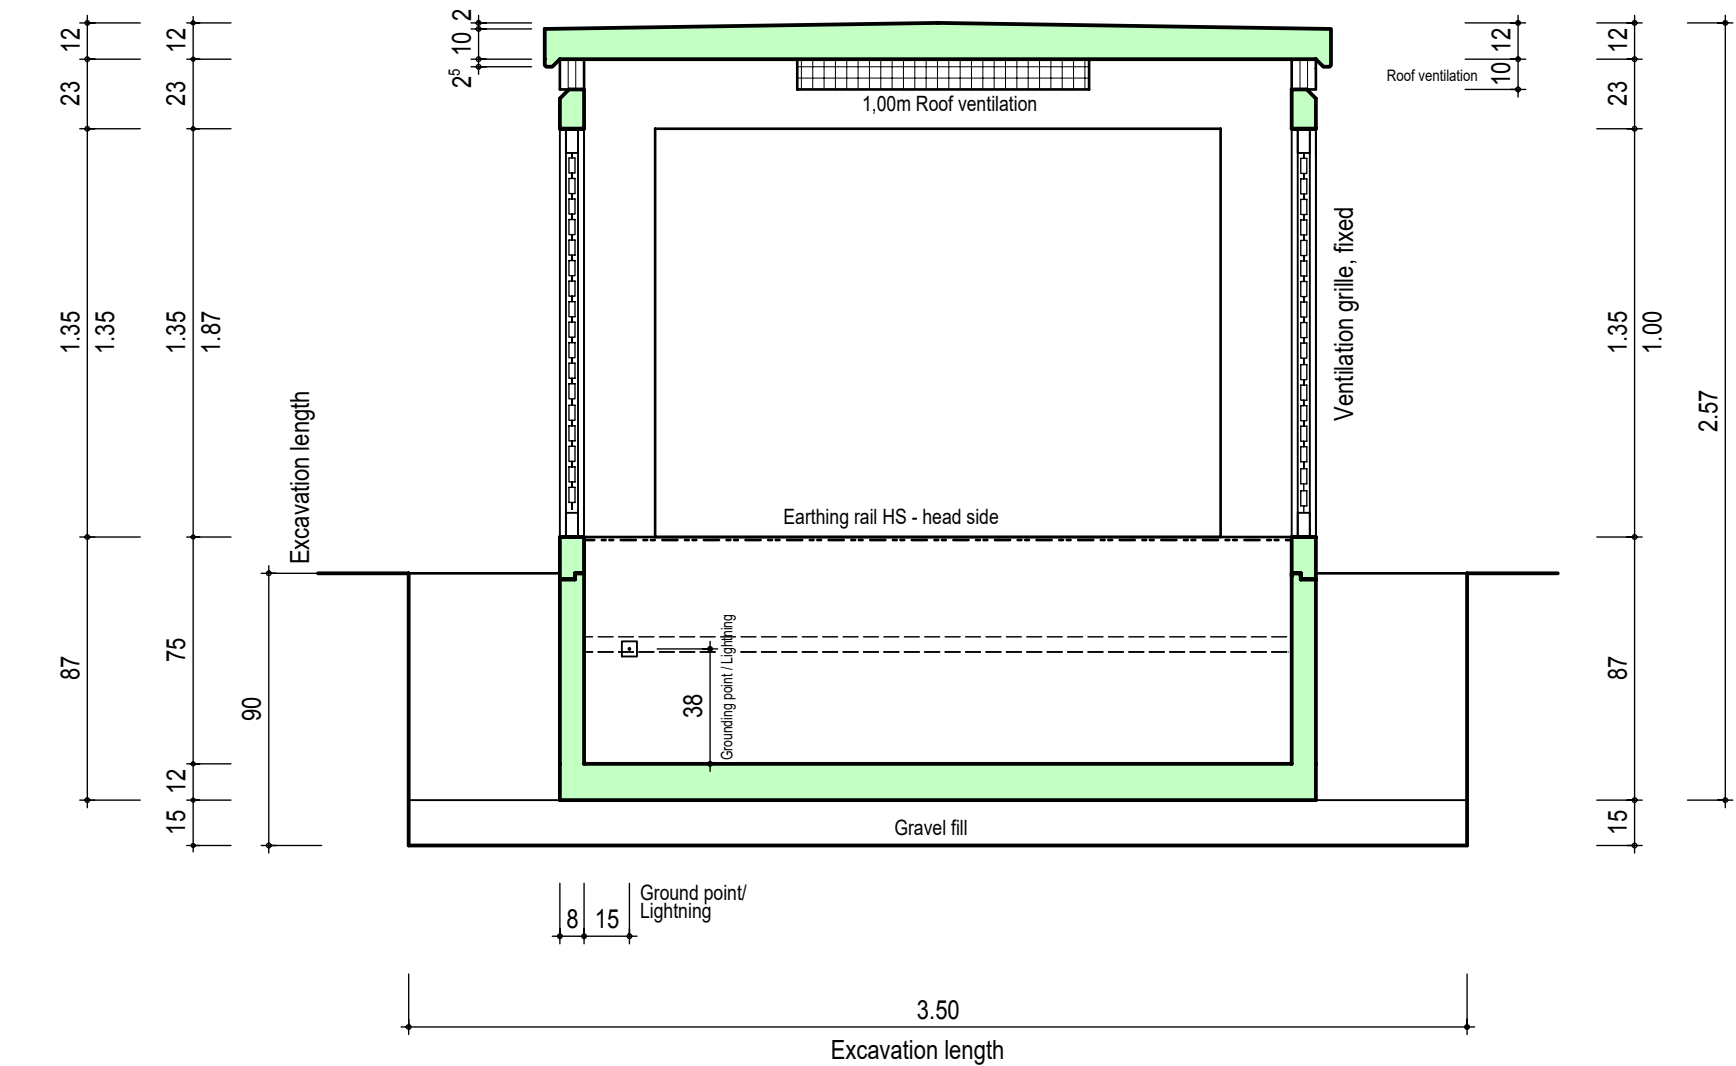

Cross-section "Direction side 2"

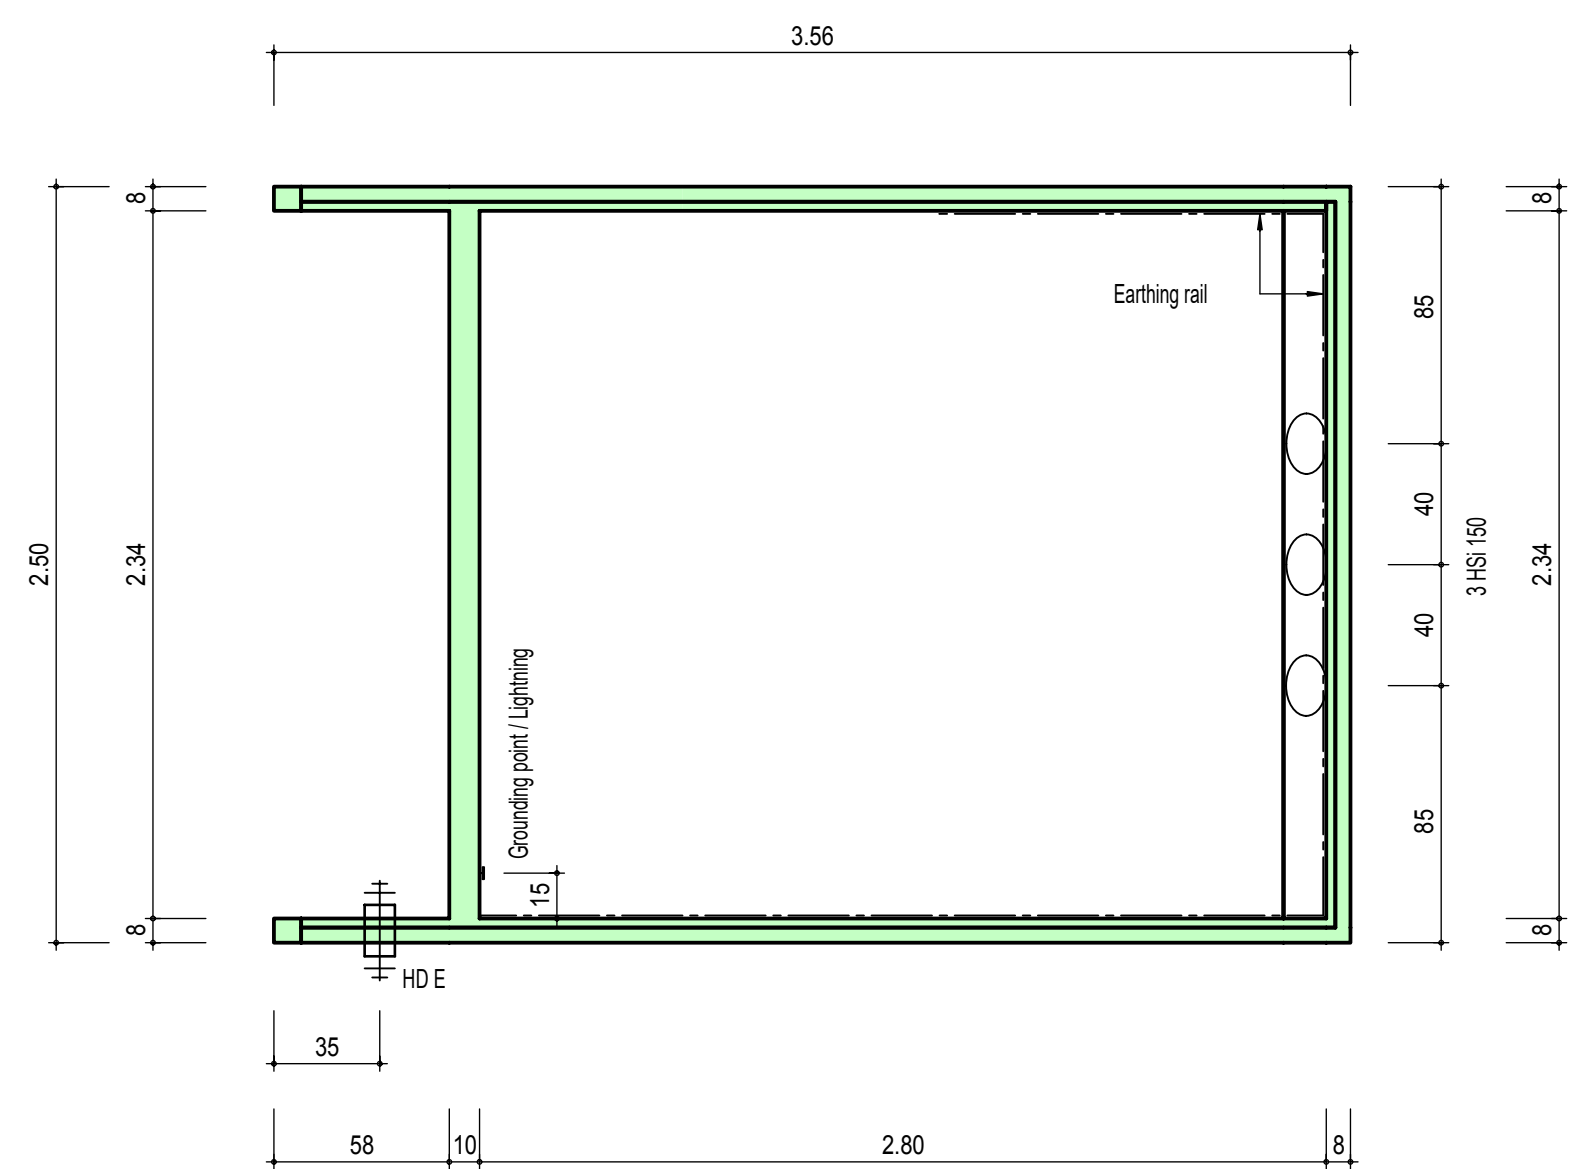

FLOOR PLAN "Basement foundation"

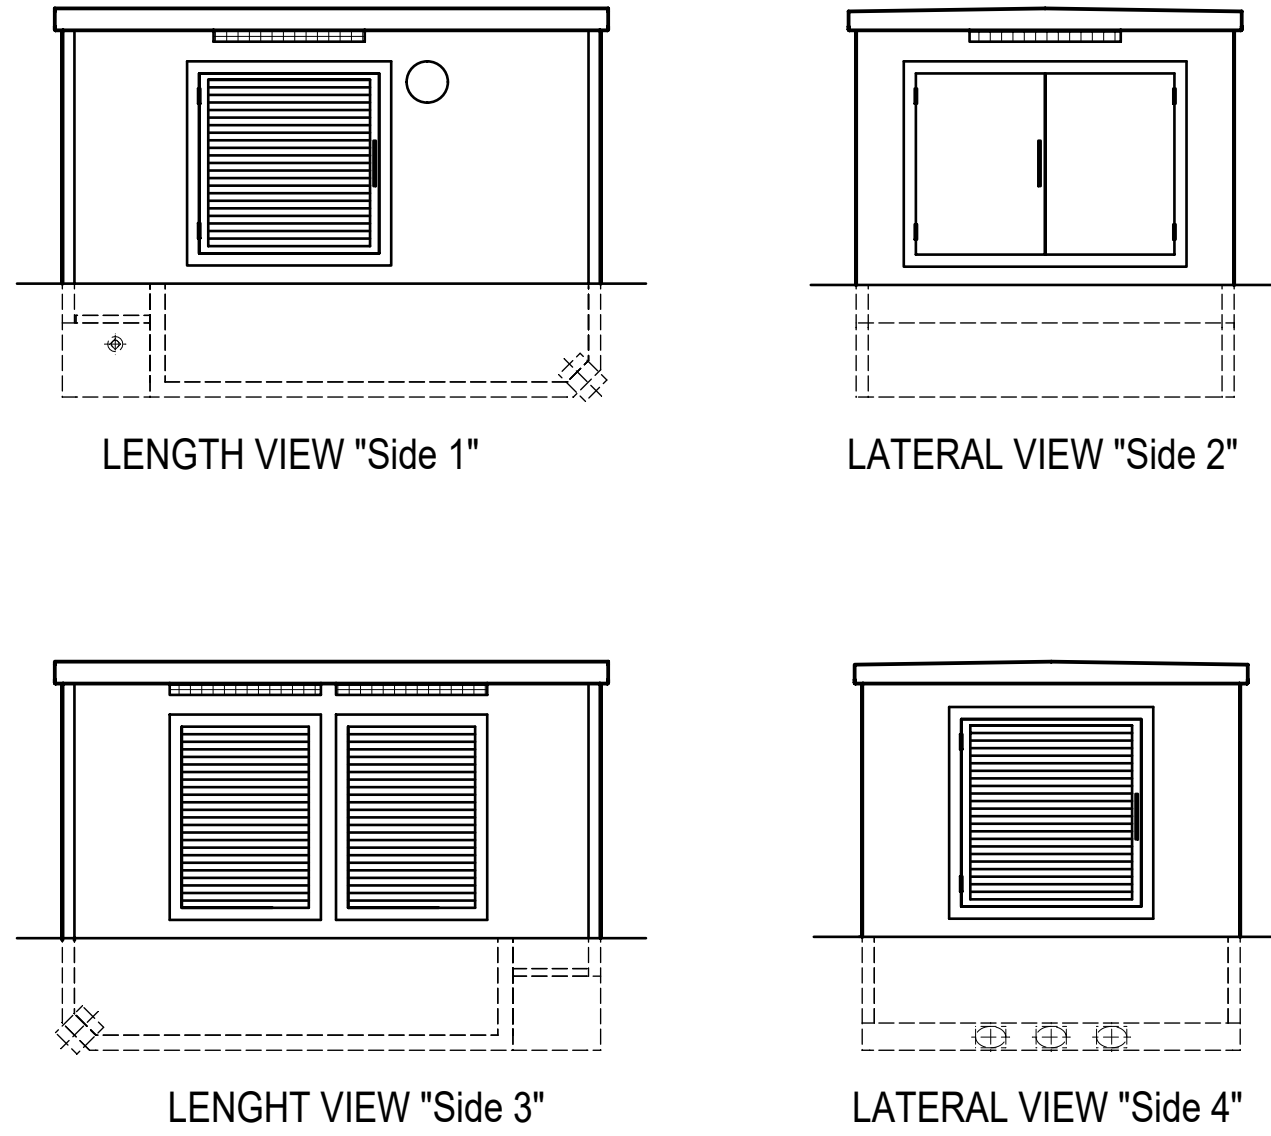

Bauunternehmung-Stahlbetonbau-Fertigteile					
Heinrich Seibel, GmbH & Co. KG, Industriestraße 4 35232 Dautphetal, Tel: 06466/9267-0, Fax: 06466/9267-10					
HSD					
Bekosta 360-250 Trafostation					
Lehnin 1 Stück / Trafo 2500KVA					
Übersicht: Grundriss, Schnitte, Ansichten					
Name:	Datum:	Maßstab:	Planummer:	Phase:	Blatt-Nr.:
Tanja Nispel	19.09.2016	1:25/50	616029	A	Ü 001
Der Bauherr:			Der Planverfasser:		