

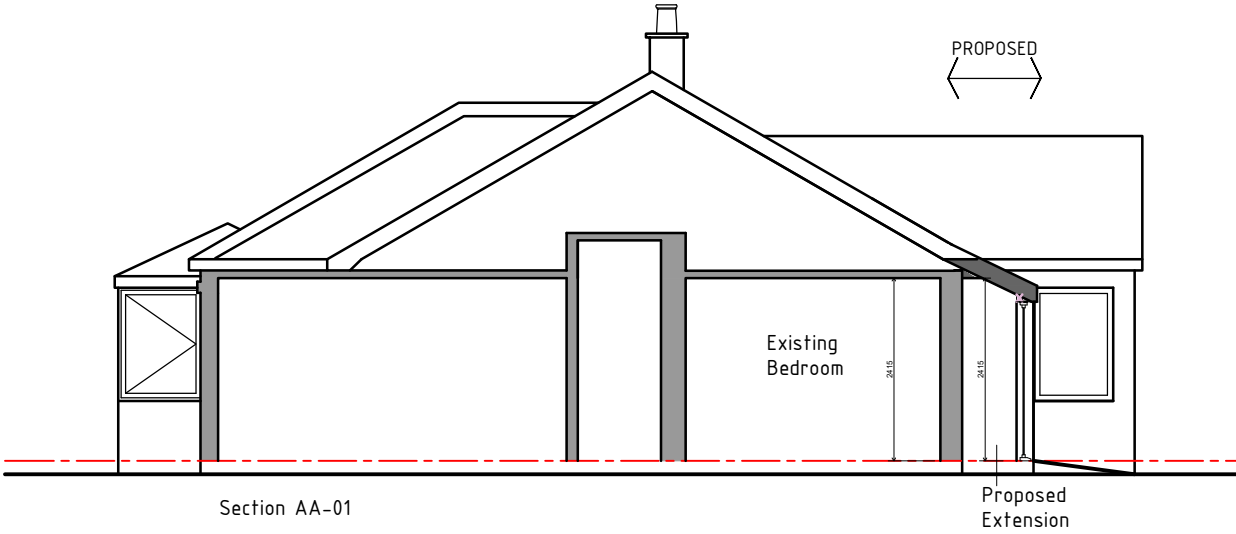
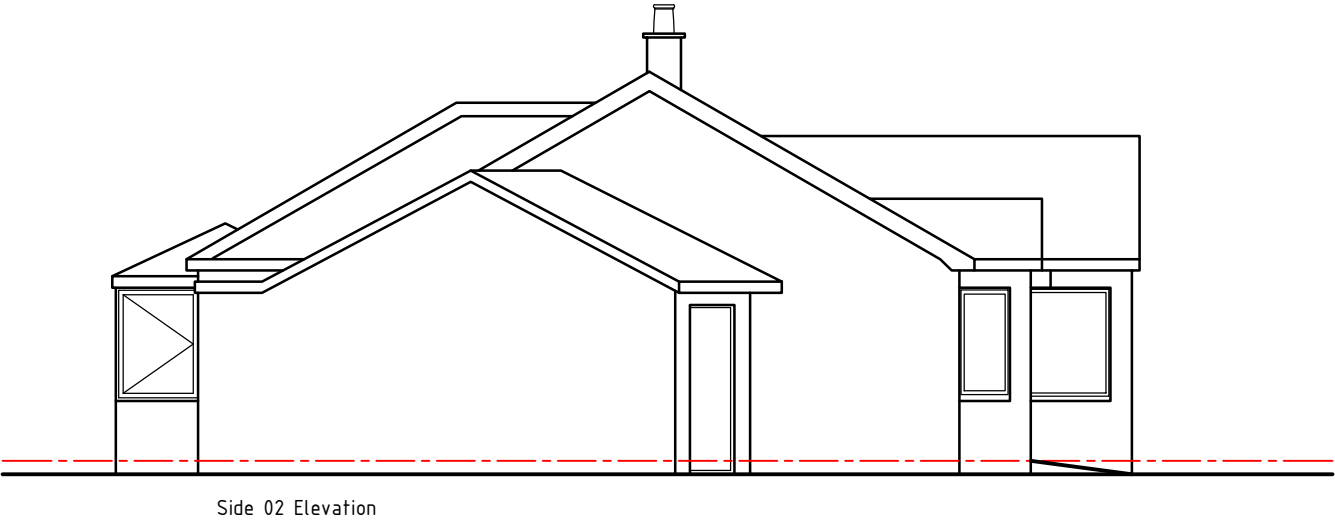
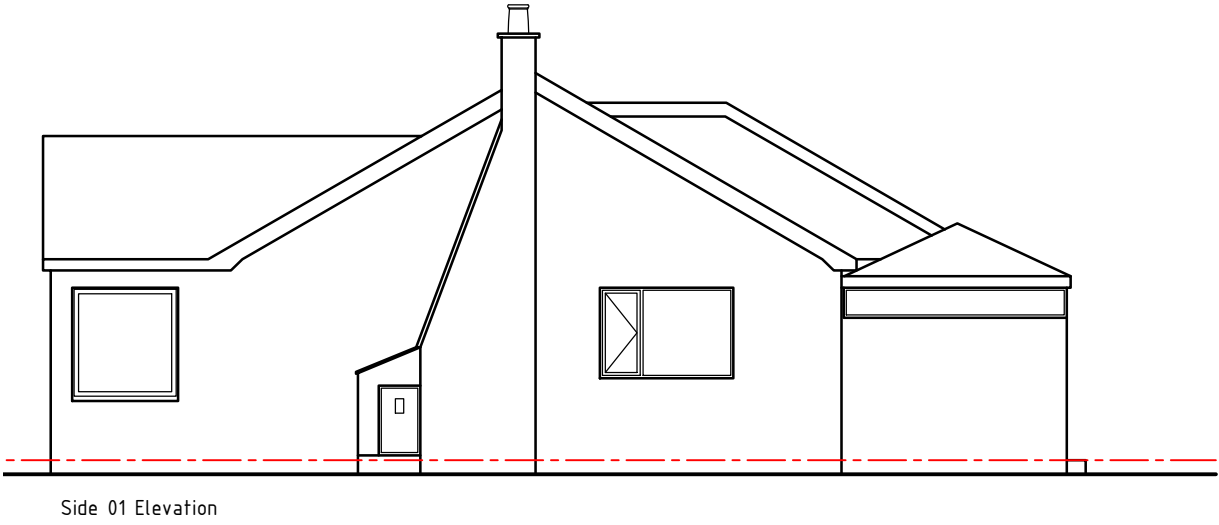


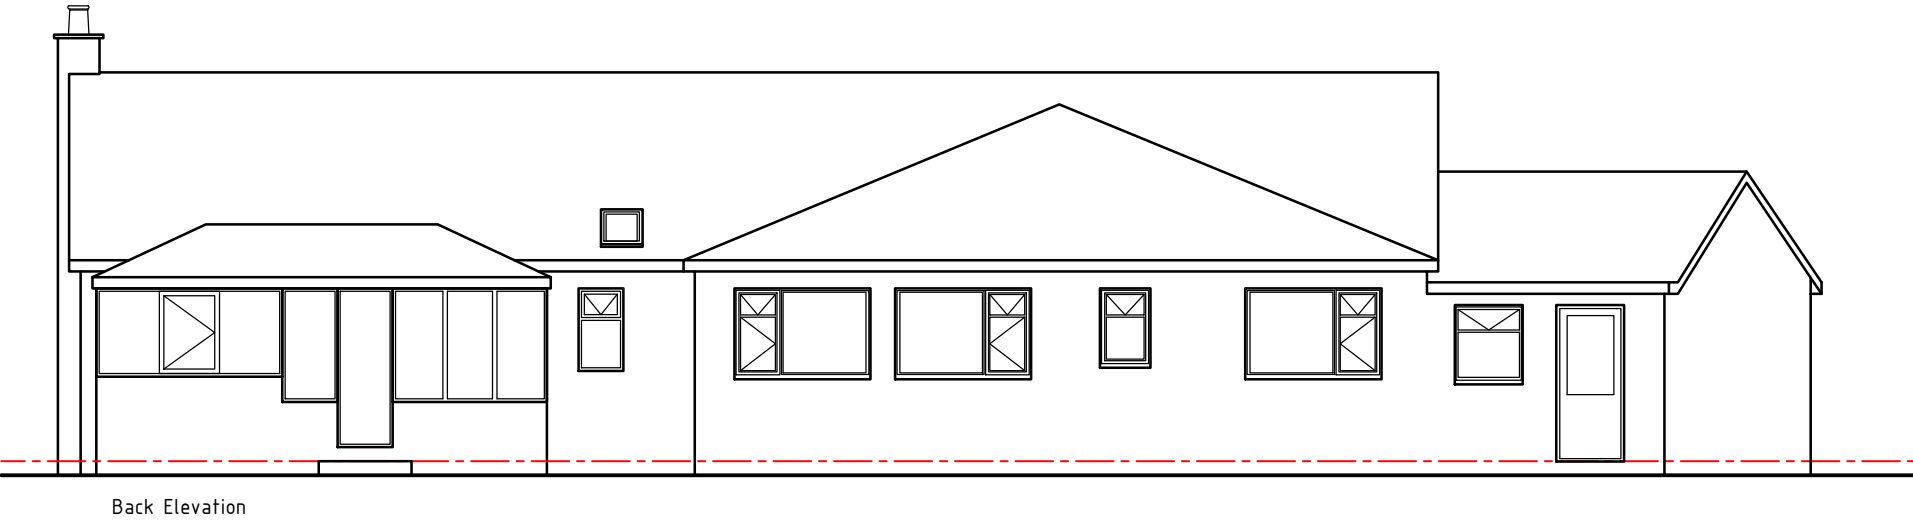

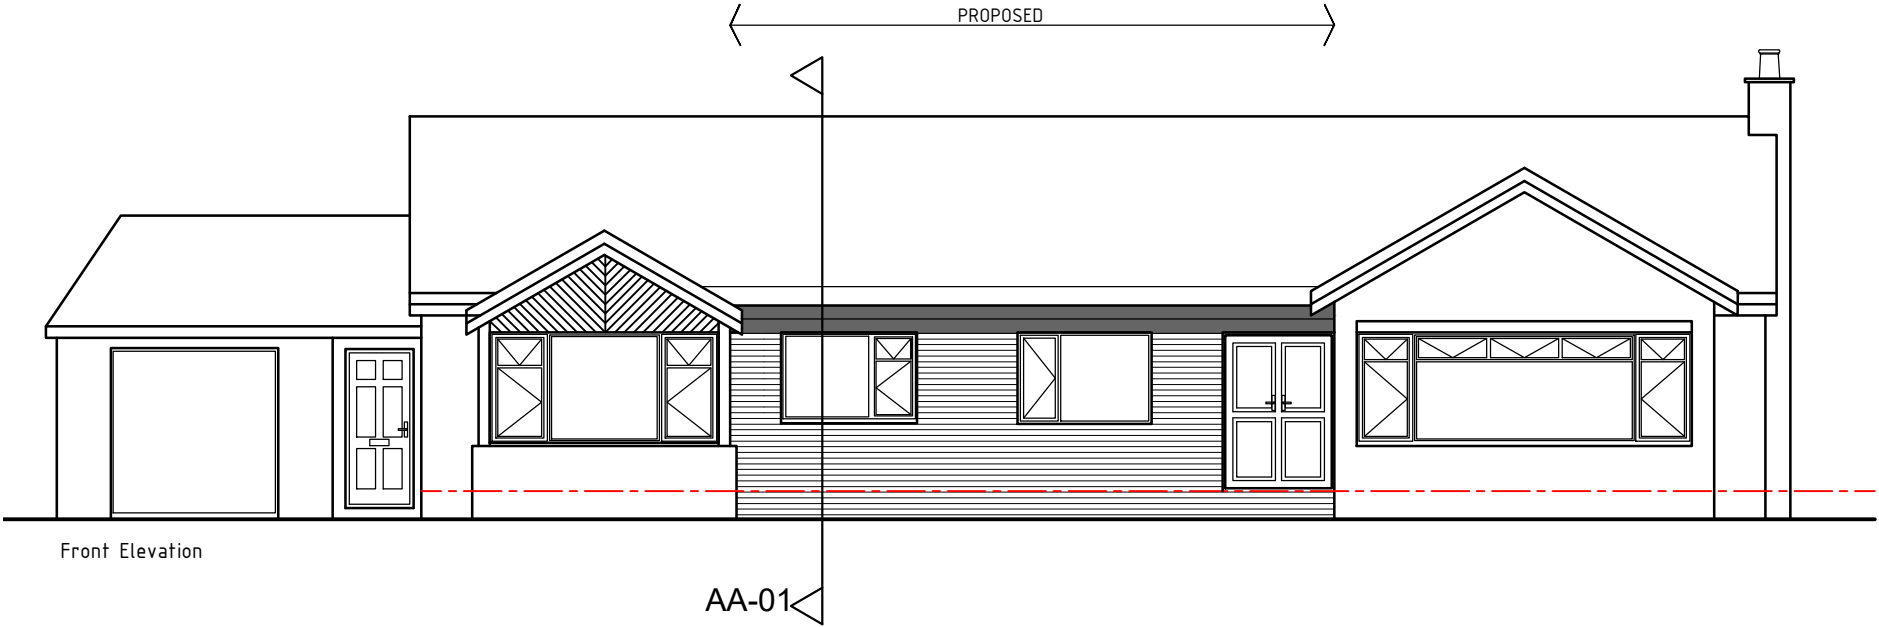

HDS Architectural Services, The Foundry,
15 Yorke Street, Wrexham
LL13 8LW
Tel (01978) 345250
www.hdsarchitectural.co.uk

Project; 40 East Avenue, Rhosddu, Wrexham, LL11 2EH	
Title; Elevations as Proposed	Scale (A2); 1:100
Dwg No; EA/PD/04	Date; September 2020
Revision;	