


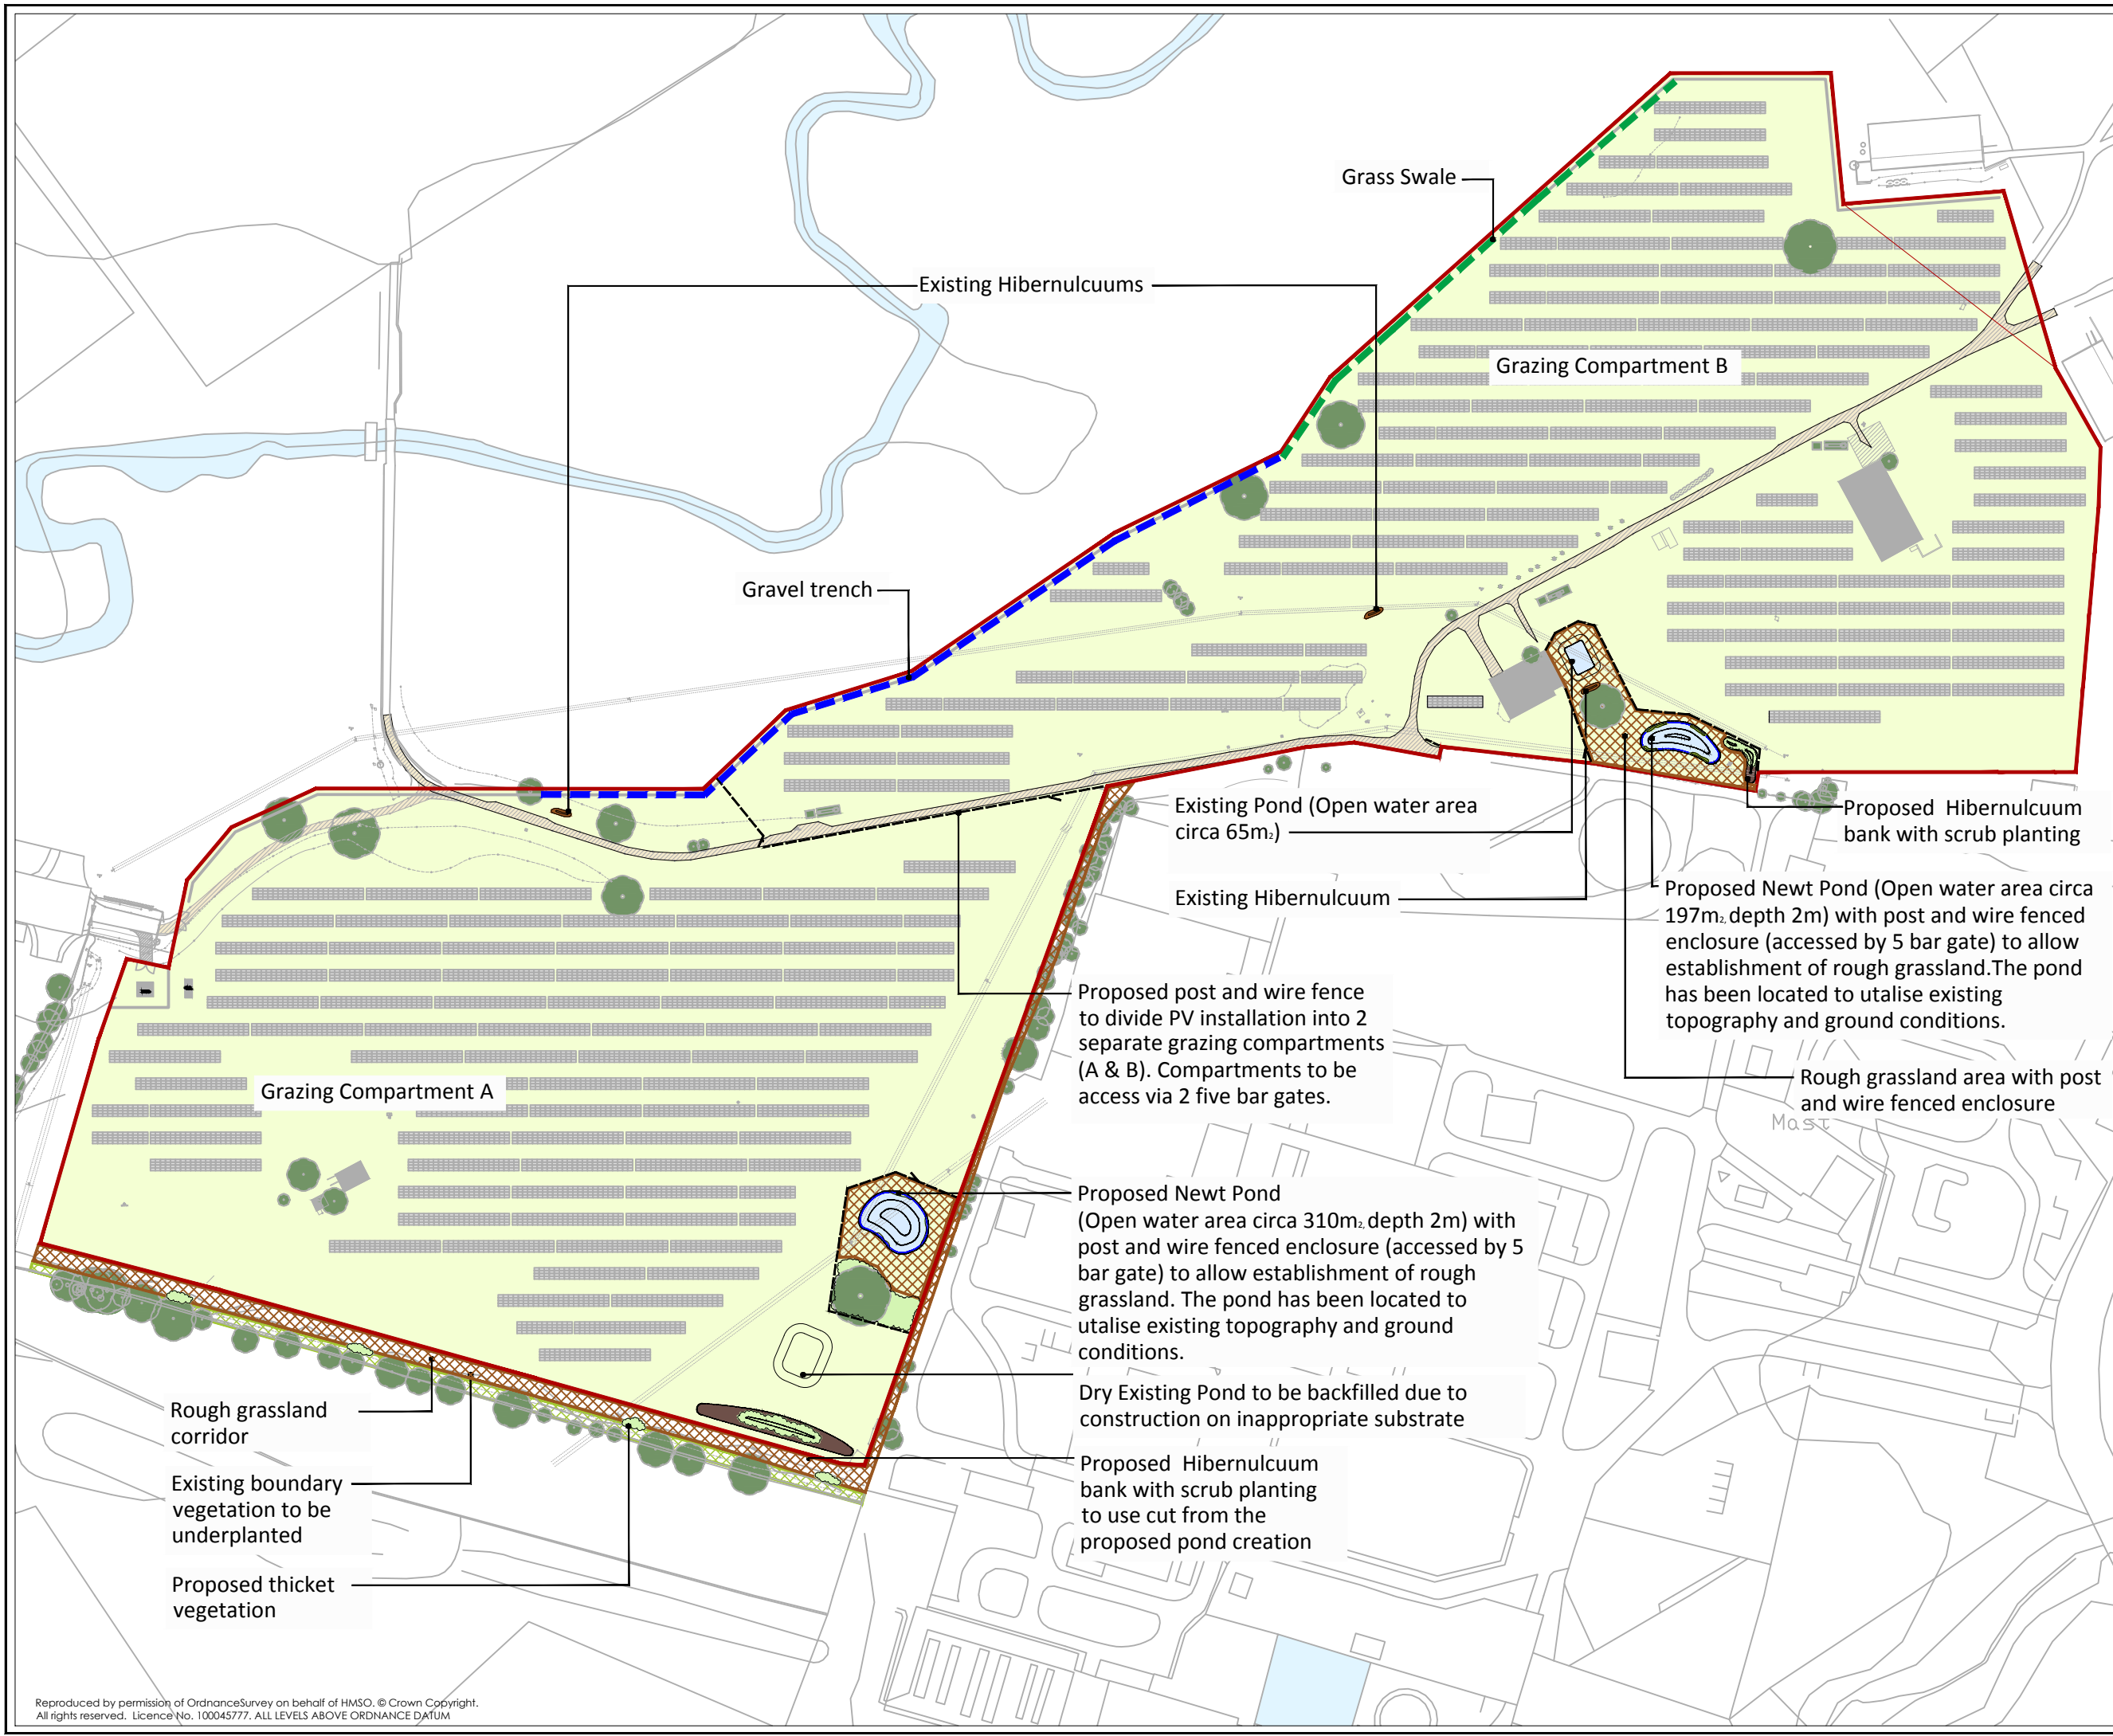

Key:

Proposed Ecological Features

- Pond water surface area
Approximate area 505m²
- Marginal planting
Approximate area 40 m²
- Hibernulcuum Bank
Approximate area 325m²
- Proposed Scrub
Approximate area 295 m²
- Rough grassland / infrequently managed grassland
Approximate area 3975 m²
- Understorey planting
Approximate area 1130 m²
- Post and wire fencing
Approximate length 440m
- Five bar gate

Existing Site Features

- PV panels
- Existing Vegetation
- Existing Buildings
- Existing Road
- Grassland pasture
- Dry Pond (in be infilled)
- Grass swale
- Gravel trench

rev:	F	date:	07-06-19	details:	(JLB) Sewers removed, swales added.
E		date:	04-02-19		(JLB) Fence line updated, services added
D		date:	07-11-18		(JLB) Pond location updated
C		date:	07-09-18		(JLB) Rough grassland updated
B		date:	08-08-18		(JLB) Rough grassland added
A		date:	26-06-18		(JLB) notes updated to reflect ecologists comments



The Old Dairy
Yanworth
Cheltenham
Gloucestershire
GL54 3LQ
tel: 01285 721072

Planning &
Environmental Ltd.

client: Innova Energy

project: PV array on land off Tetrapak Rd

title: Newt Mitigation and ecological enhancements

scale:	1:2000	date:	29/05/18	drawn by:	JLB	checked by:	AW	size:	A3
Project ref:	WREX/ASH/1	dwg no:	WREX/ASH/01	rev:	F				