

7 PARKEND WALK, WREXHAM.



Proposed Front Elevation

1:50



Proposed Side Elevation

1:50



Proposed Rear Elevation


1:50

→ Profiled concrete tiles to match existing.

→ Facing brickwork to match existing.

→ Profiled concrete tiles to match existing.

→ Dark grey aluminium windows and doors.

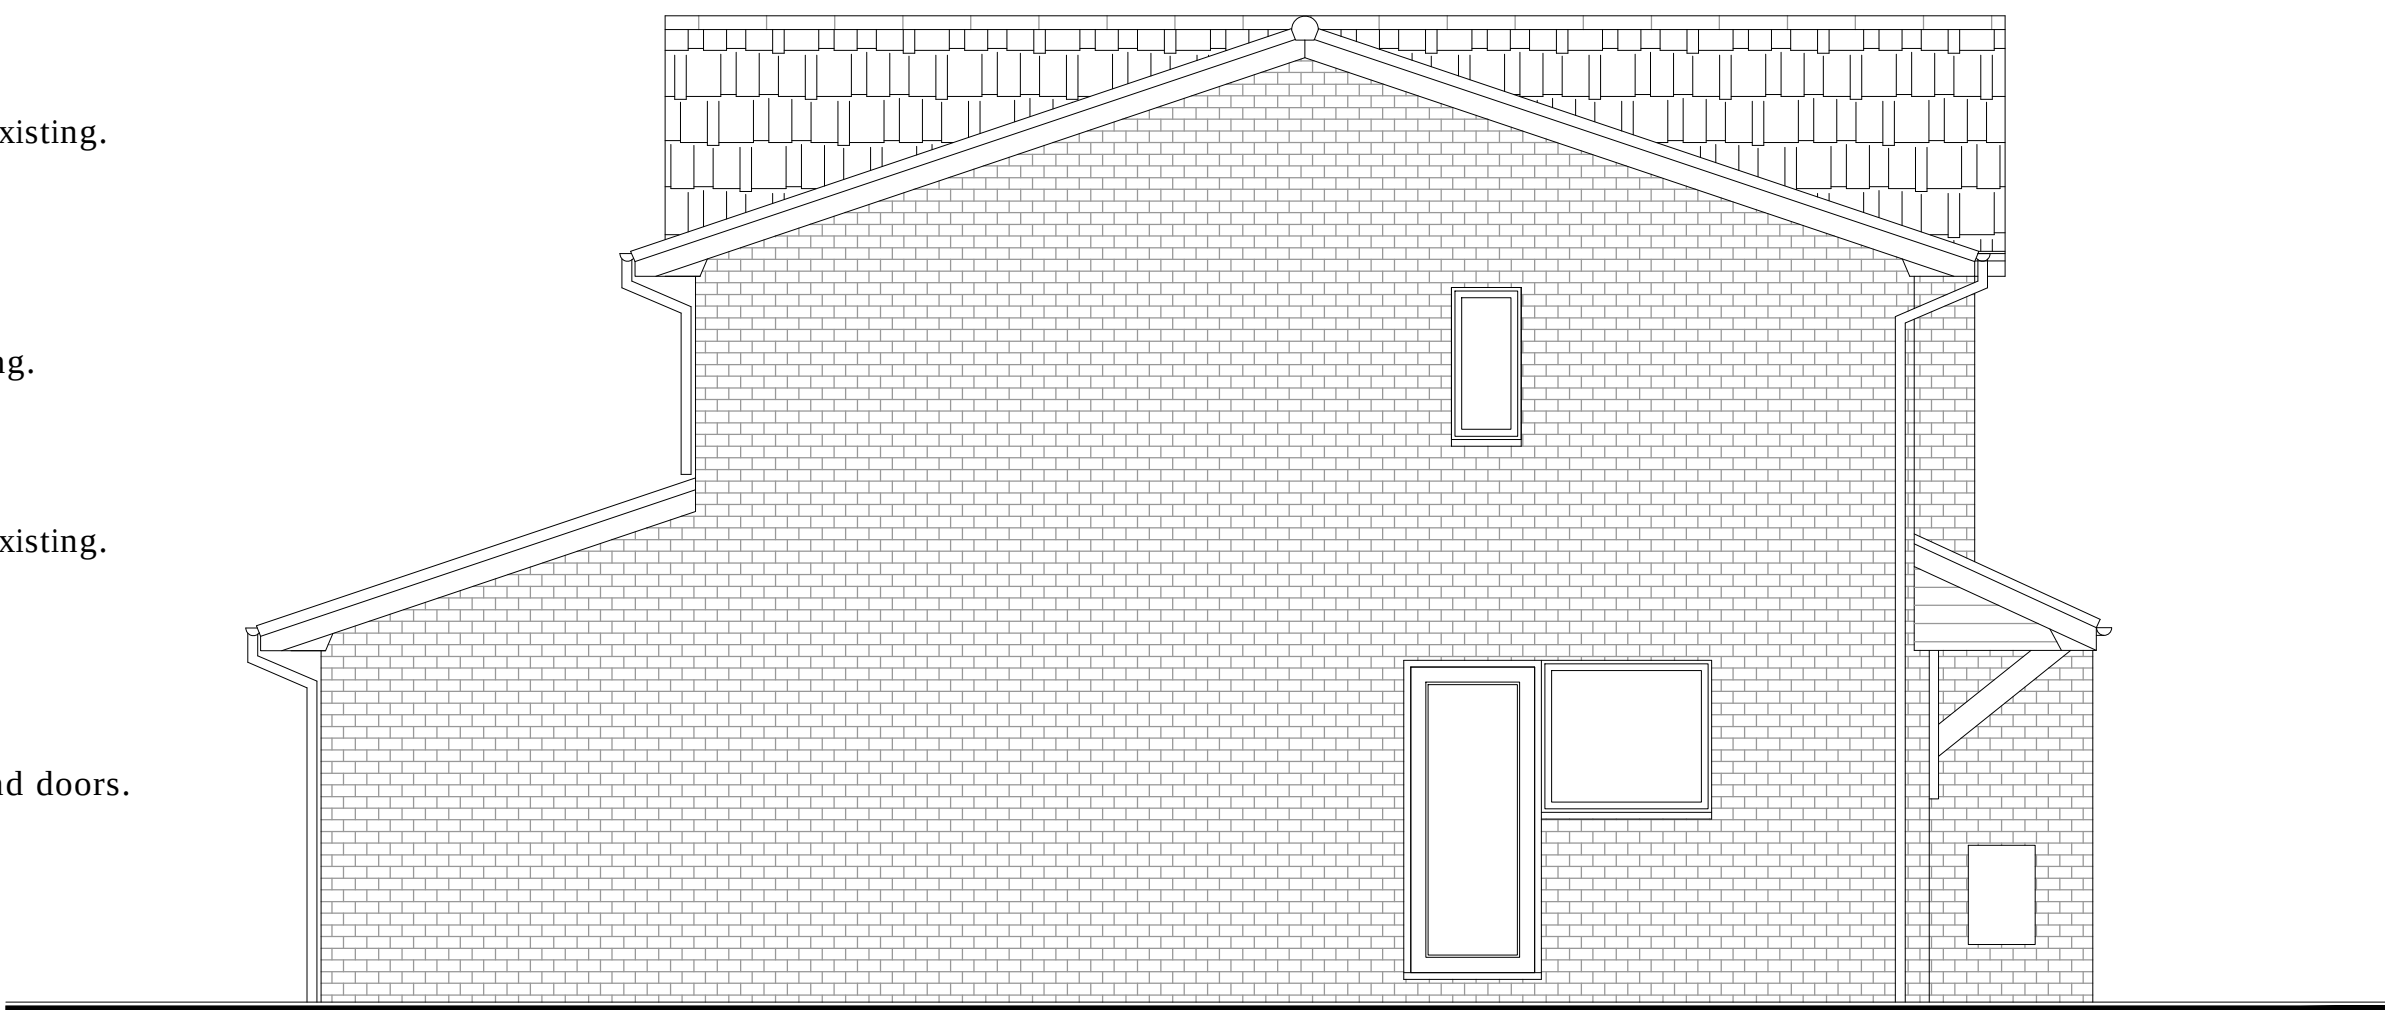

Proposed Side Elevation

1:50