



Sketch scheme	
Planning Application	*
Building Regulations Application	


0 1 2 3 4 5M

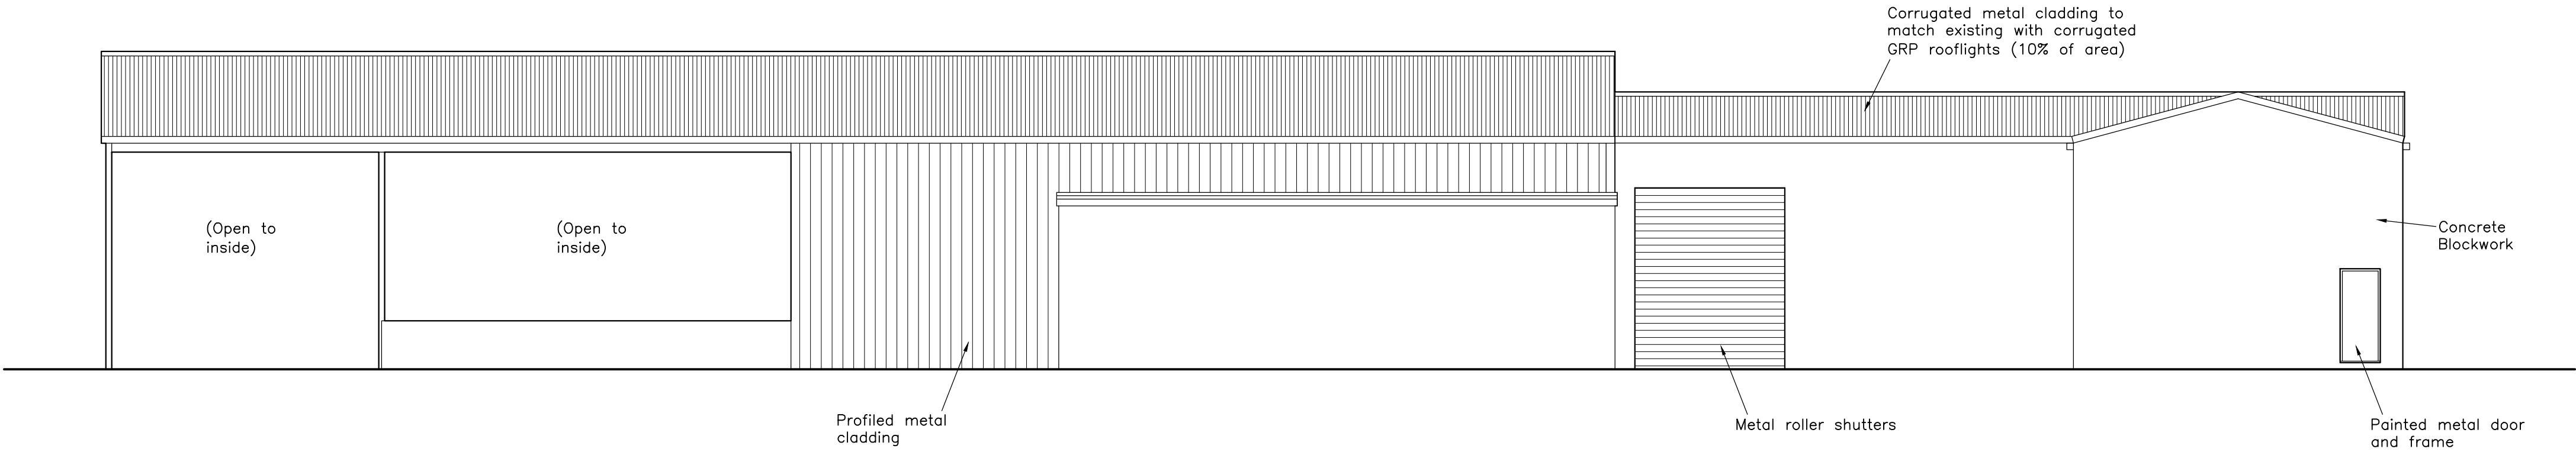


ELEVATION 1

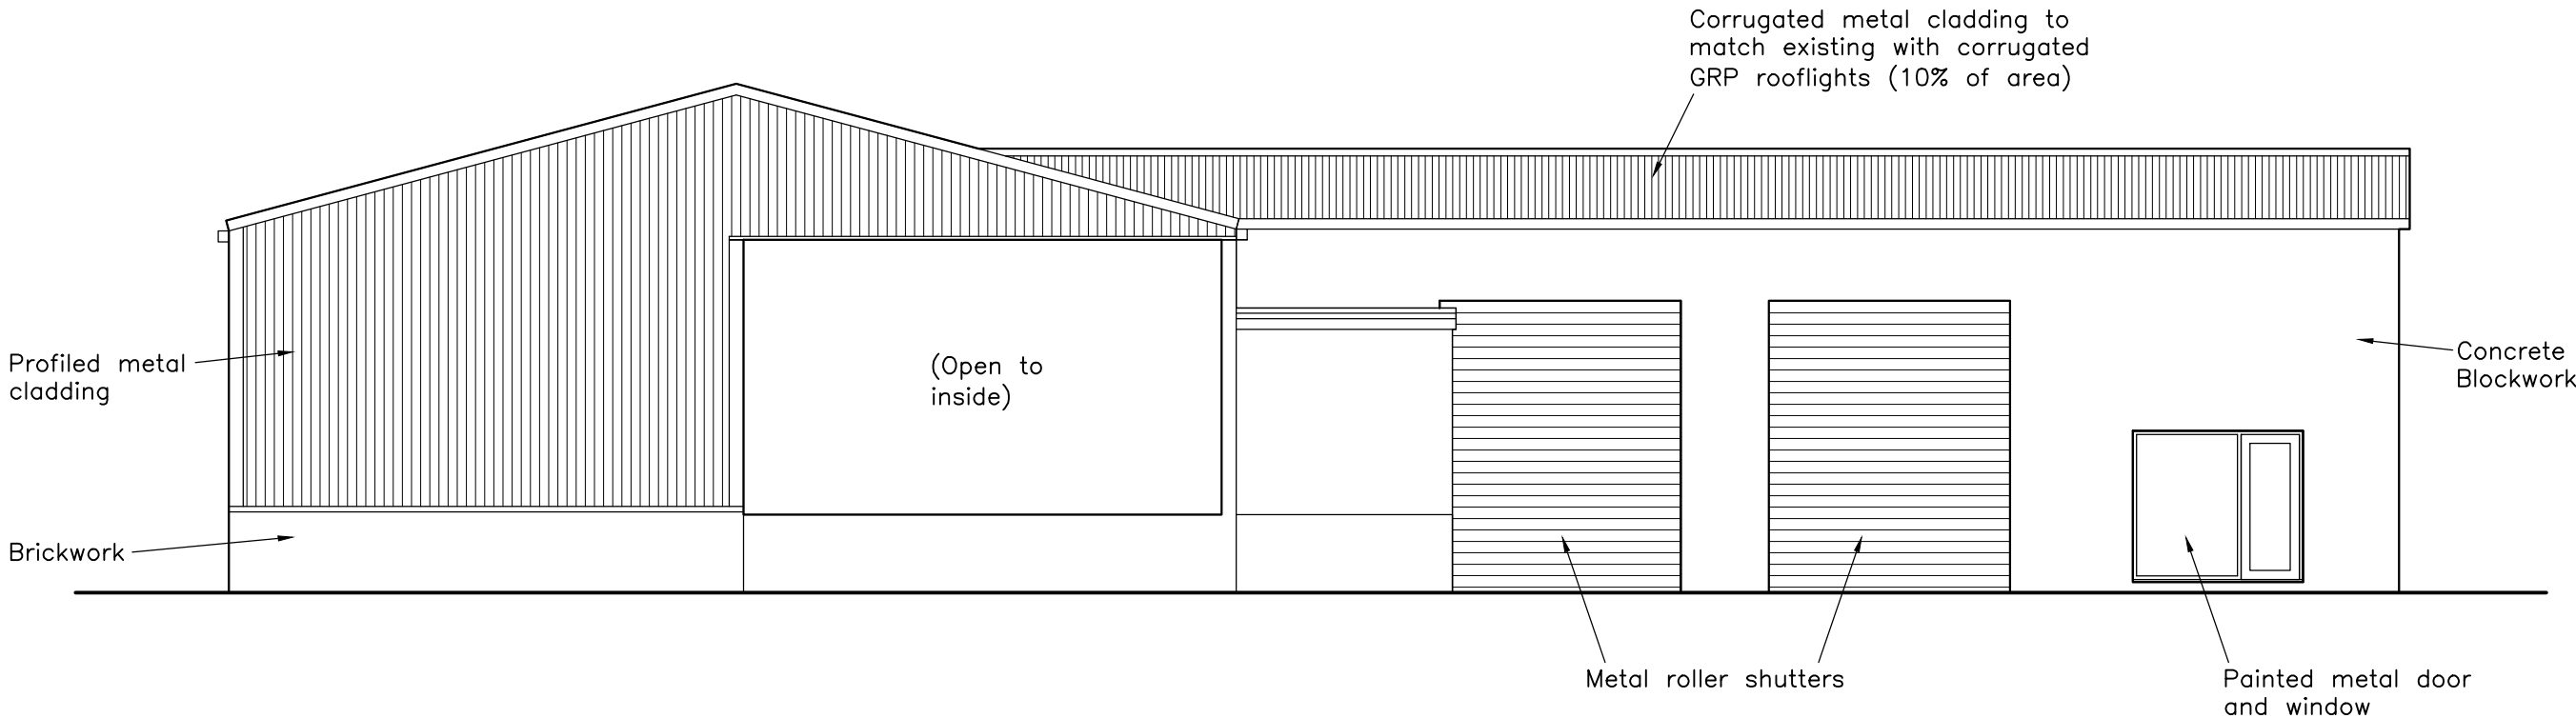

ELEVATION 2

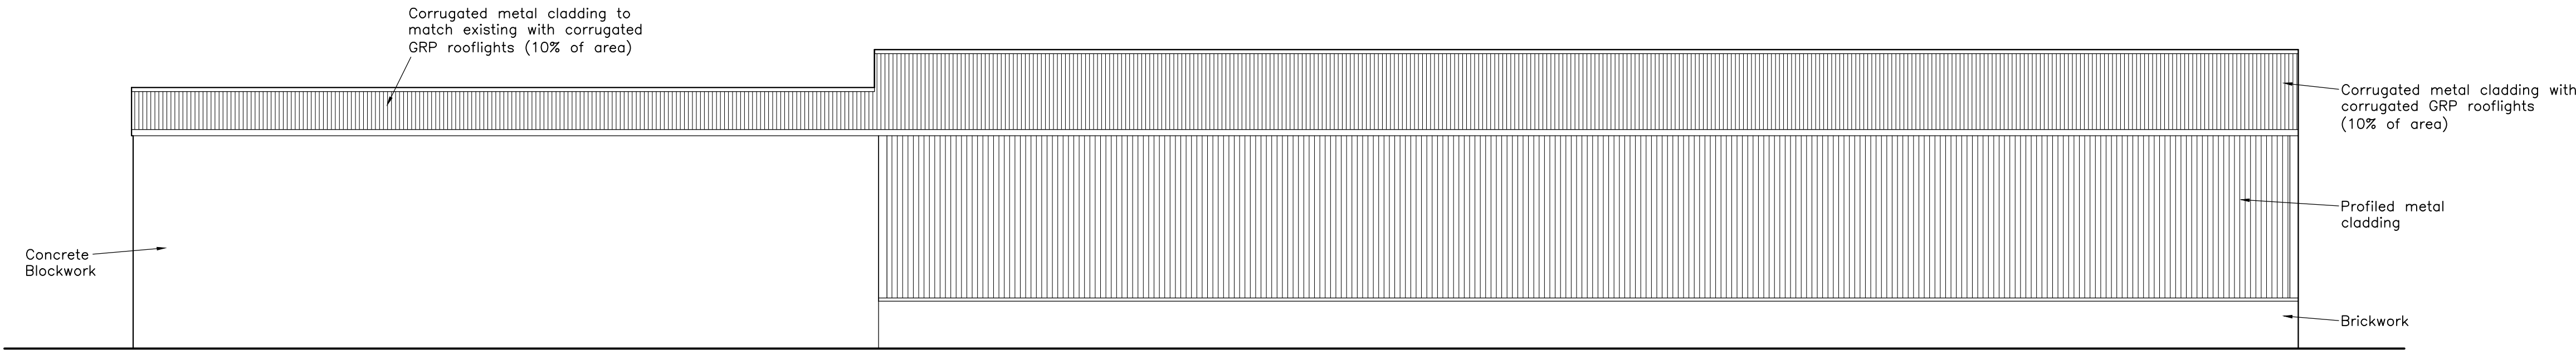

ELEVATION 3

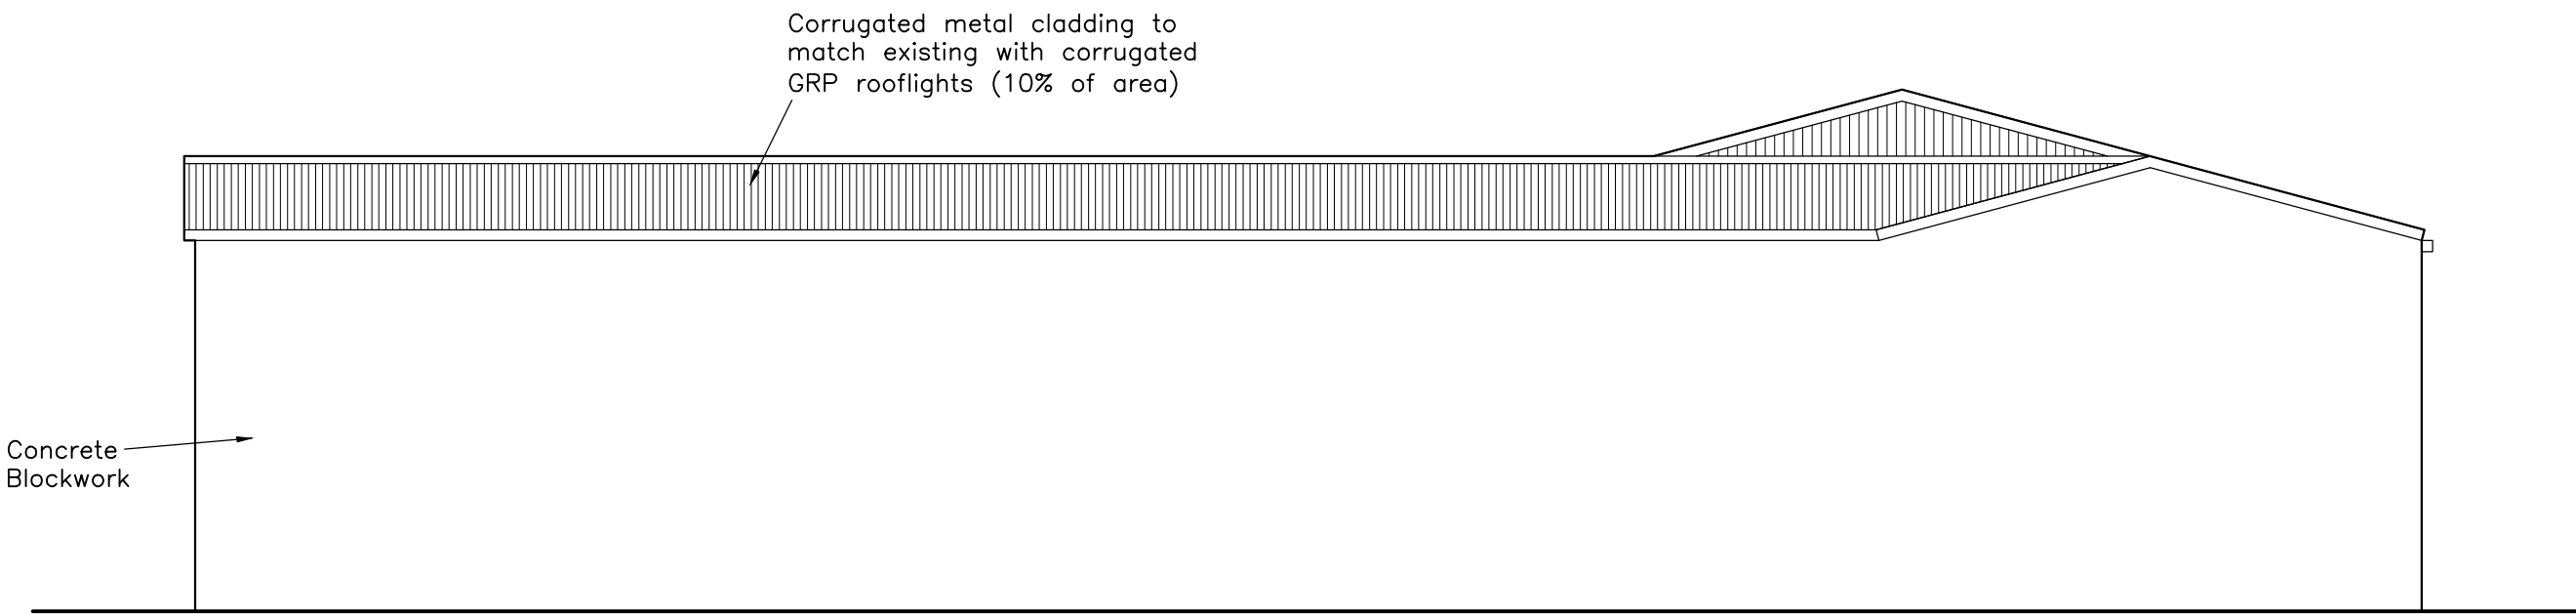

ELEVATION 4

■■■ EDW Architecture Ltd. ■■■
THE RECTORY MEWS, WREXHAM ROAD, PULFORD,
CHESTER CH4 9DG. Tel: 01244 570765
E-Mail: edward@edwarchitecture.co.uk

CLIENT:
Mr and Mrs Bland,Bowland Tractors Ltd.

PROJECT:
Bowland Tractors Ltd. Westfield, Buck
Rd., Commonwood, Wrexham, LL13 9TF.

DRAWING TITLE:
Proposed elevations of workshop and
parts sales.

DRAWN BY: DATE: SCALE:
EDW 22/07/20 1:100 ● A1

JOB NO.: DWG. NO.: REVISION:
(155) 04 -