


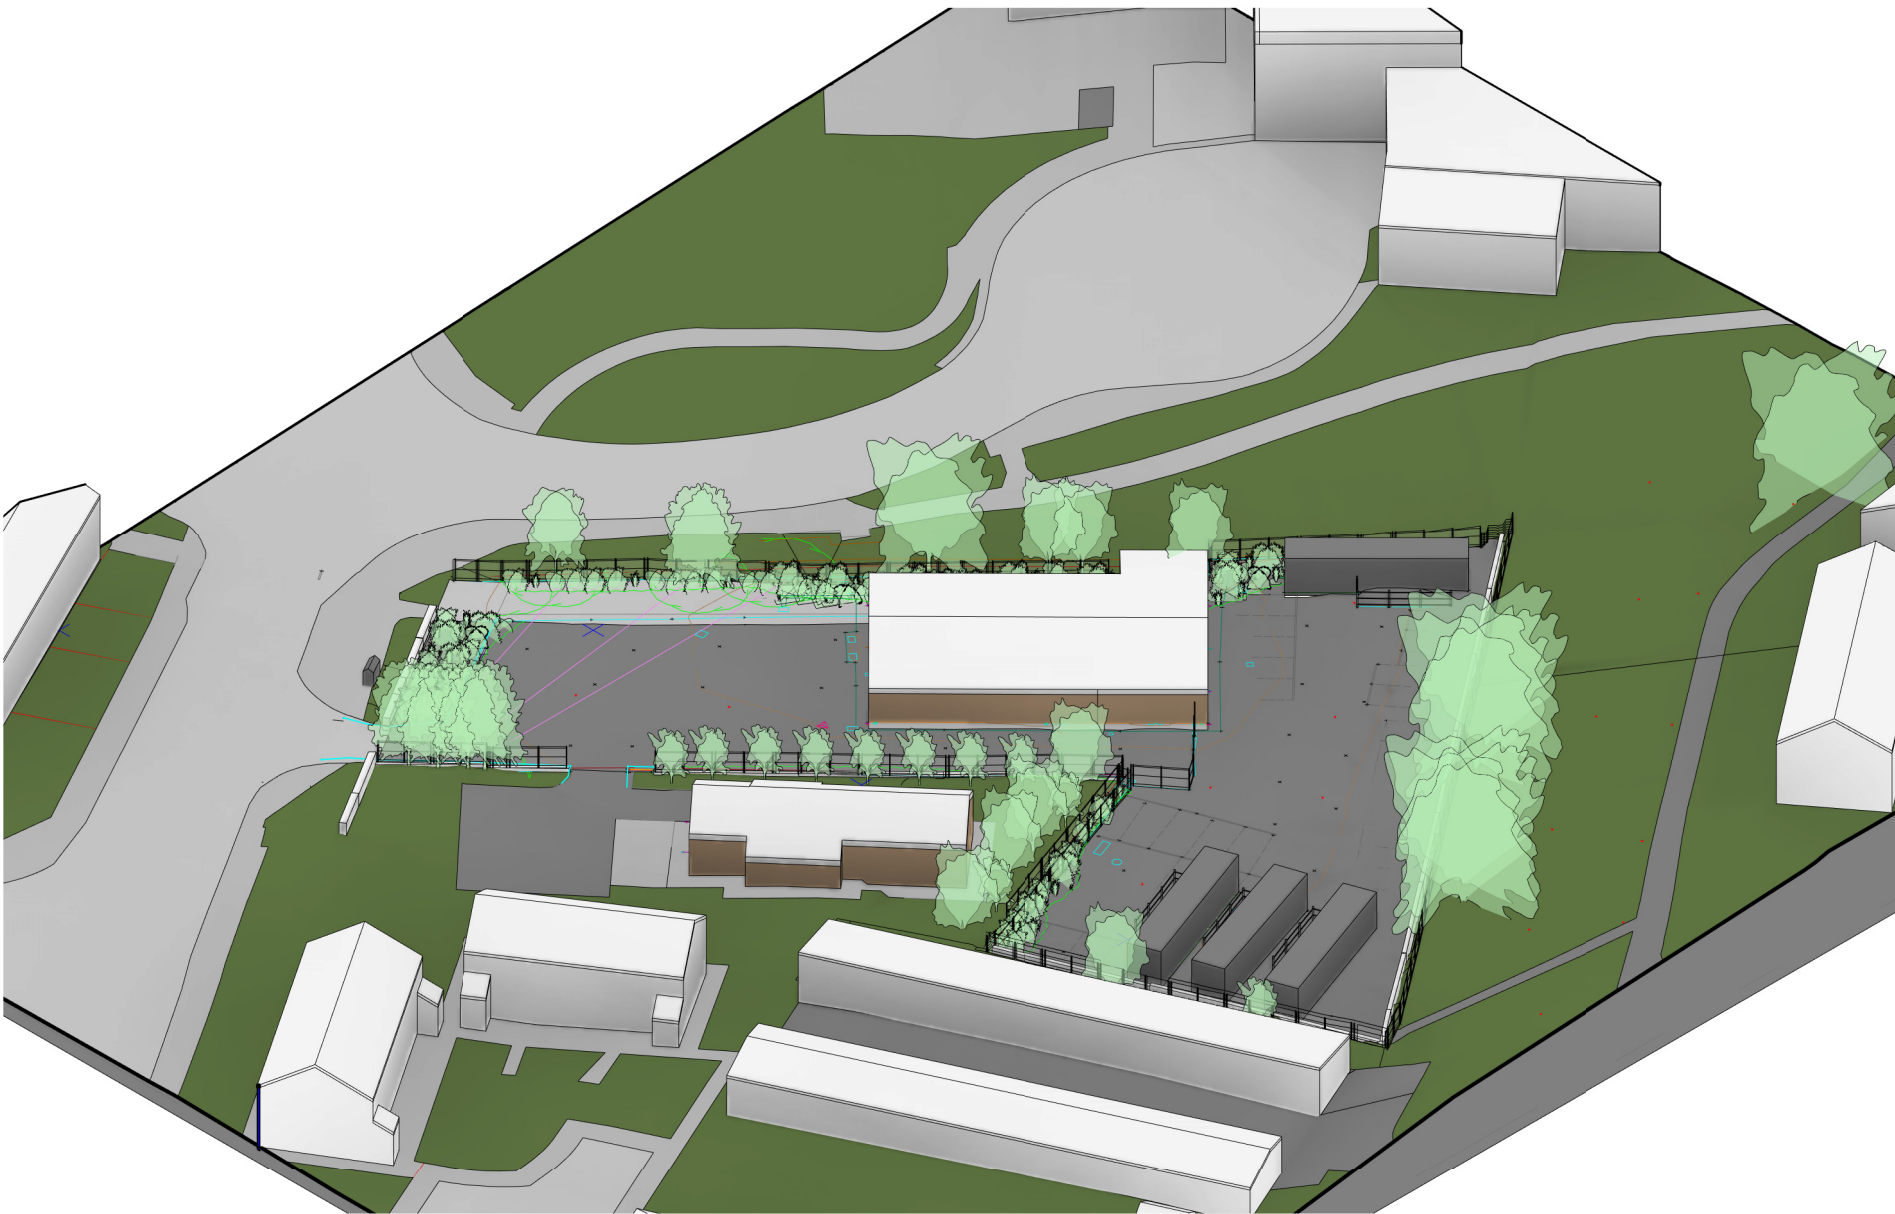

Existing - North East



Existing - North West



Existing - South East



Existing - South West

B	ISSUED FOR PLANNING	01.03.21	ME
A	ISSUED FOR PAC	22.01.21	ME
REV	DESCRIPTION	DATE	BY

THIS DRAWING IS THE COPYRIGHT OF AINSLEY GOMMON ARCHITECTS.
CHECK ALL DIMENSIONS ON SITE. DISCREPANCIES TO BE NOTIFIED TO ARCHITECT.
ELEMENTS OF STRUCTURE SHOWN ARE INDICATIVE AND FOR GUIDANCE.
FINAL DESIGN TO BE AS STRUCTURAL ENGINEERS DETAILS AND SPECIFICATION.

PROJECT
Ty Nos, Holt Road, Wrexham
for Clwyd Alyn

DRAWING TITLE
EXISTING 3D VIEWS

SCALE	DATE	DRAWN	CHECKED
@A2	06/10/20	AL	SV

DRAWING STATUS
PLANNING

JOB No	DRAWING No	REVISION
C1039	005	B

AG | **A** AINSLEY GOMMON ARCHITECTS

THE OLD POLICE STATION, 15 GLYNNE WAY, HAWARDEN, CH5 3NS
Tel: 01244 537 100 | wales@agarchitects.co.uk | www.agarchitects.co.uk
Ainsley Gommon Architects Ltd. Registered in England & Wales No.4187948
Registered Office: 1 Price Street, Hamilton Square, Birkenhead CH41 6JN