




EXISTING FRONT (EAST FACING) ELEVATION 1:50




EXISTING SIDE (SOUTH FACING) ELEVATION 1:50



PROPOSED FRONT (EAST FACING) ELEVATION 1:50
- OPTION B - Low Pitched Roof

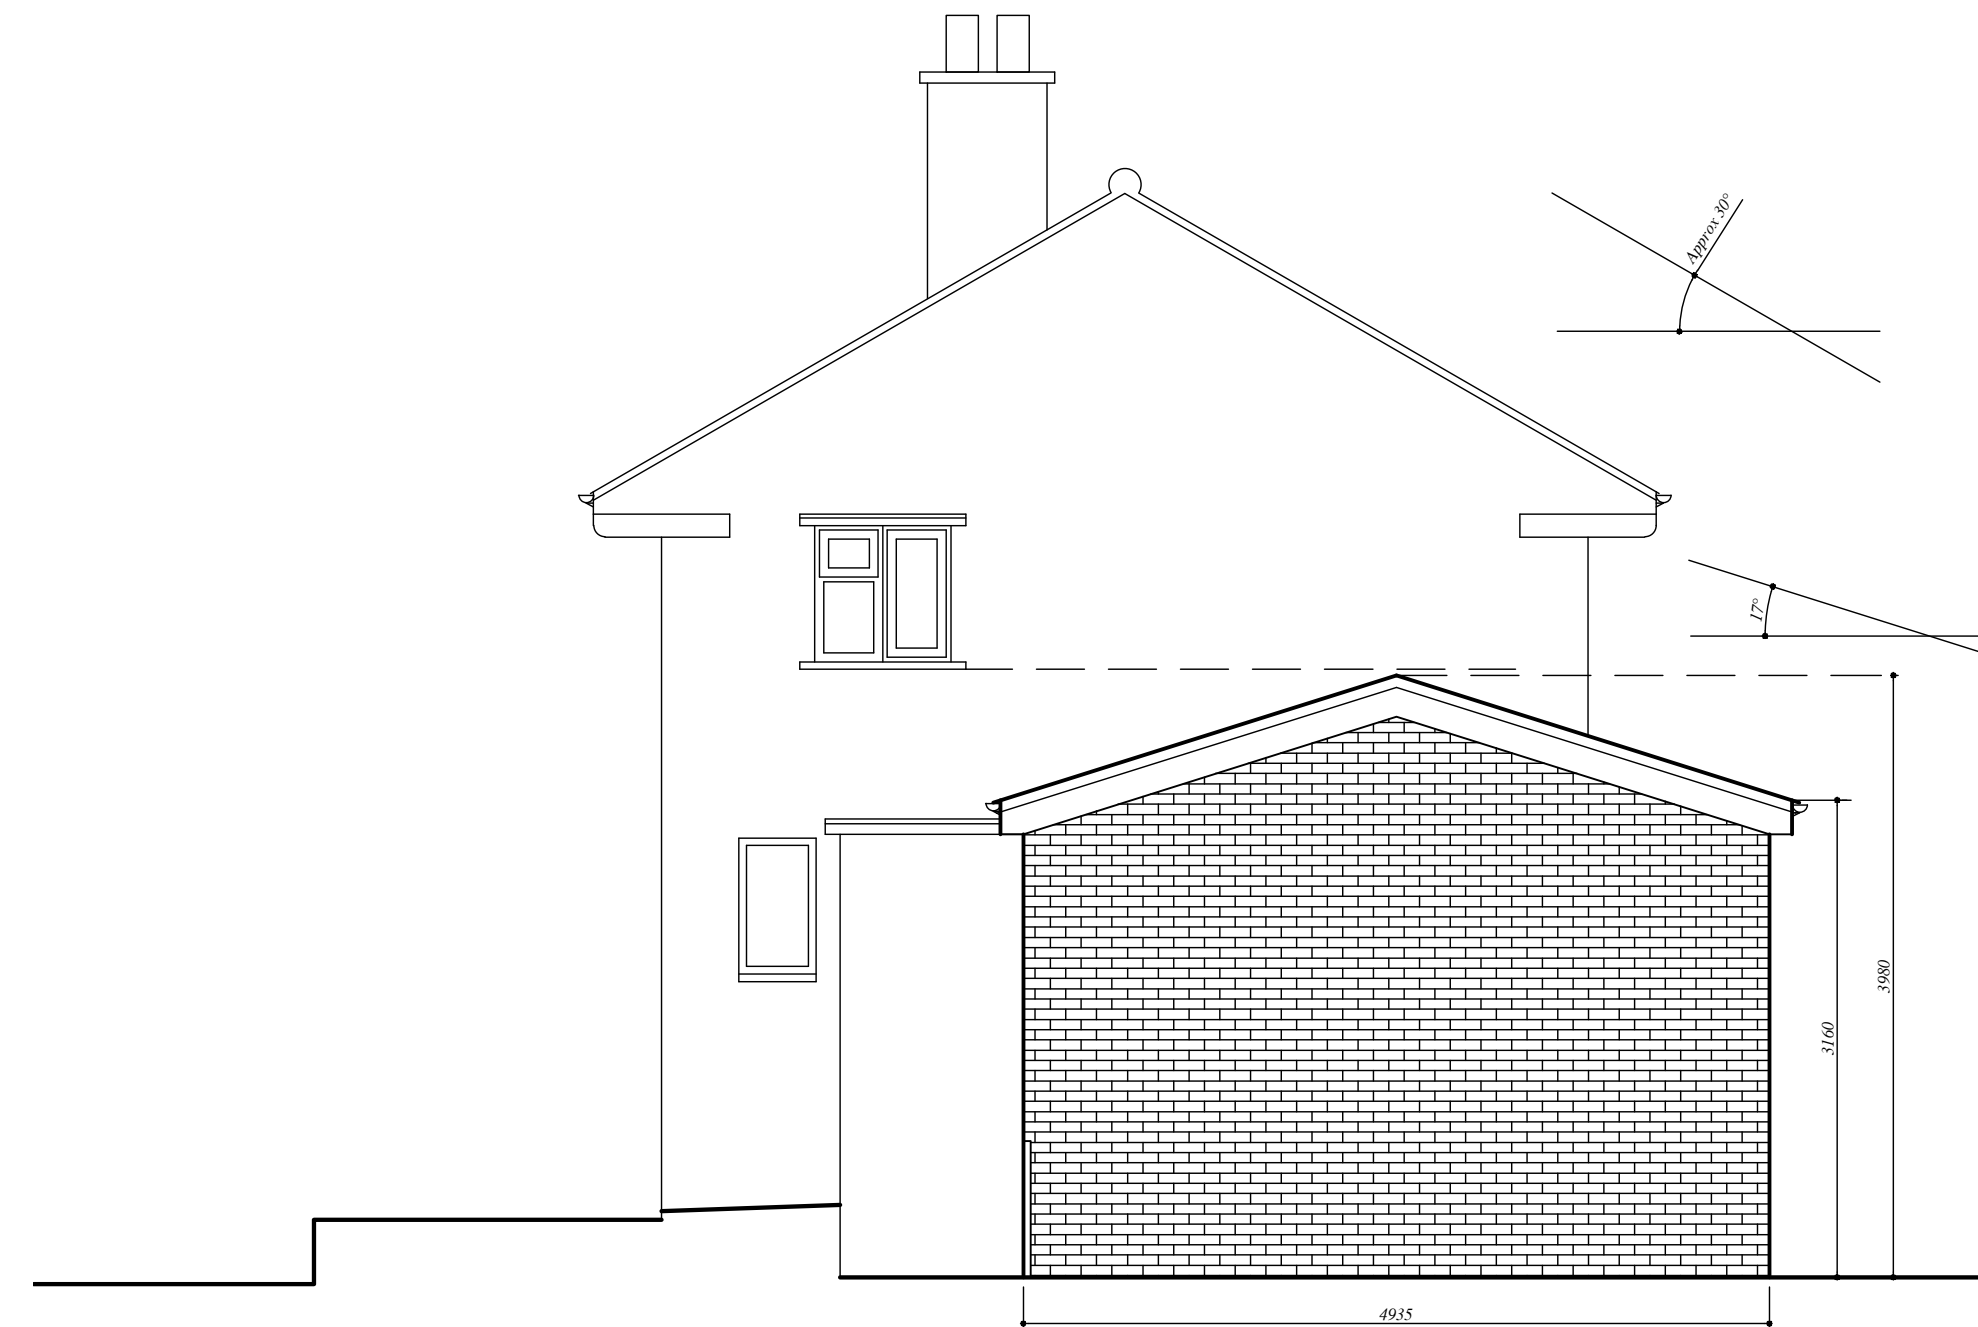

PROPOSED SIDE (SOUTH FACING) ELEVATION 1:50
- OPTION B - Low Pitched Roof

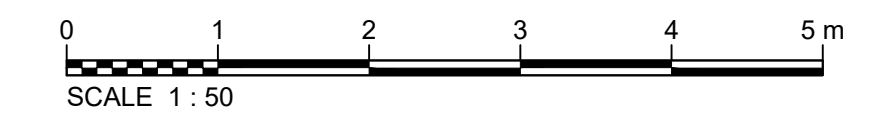

1. GENERAL NOTE
These drawings are have been produced for the purpose of obtaining Planning Permission and/or Building Regulations approval; Not for construction.
CFI Design endeavour to produce drawings that are accurate and precise however dimensions should not be scaled from these drawings.

CFI DESIGN

Project
**1 Rosewood Avenue,
Wrexham LL13 9HE.**

Drawing
**Single Storey Garage Extension
Existing & Proposed Elevations 1B**

Scale 1:50 Drawn F.B Date 01/2021 Status Planning	Drawing Number CFI2018_PL05
---	--