


| Revisions: |          | Description: |
|------------|----------|--------------|
| A          | 00/00/00 |              |

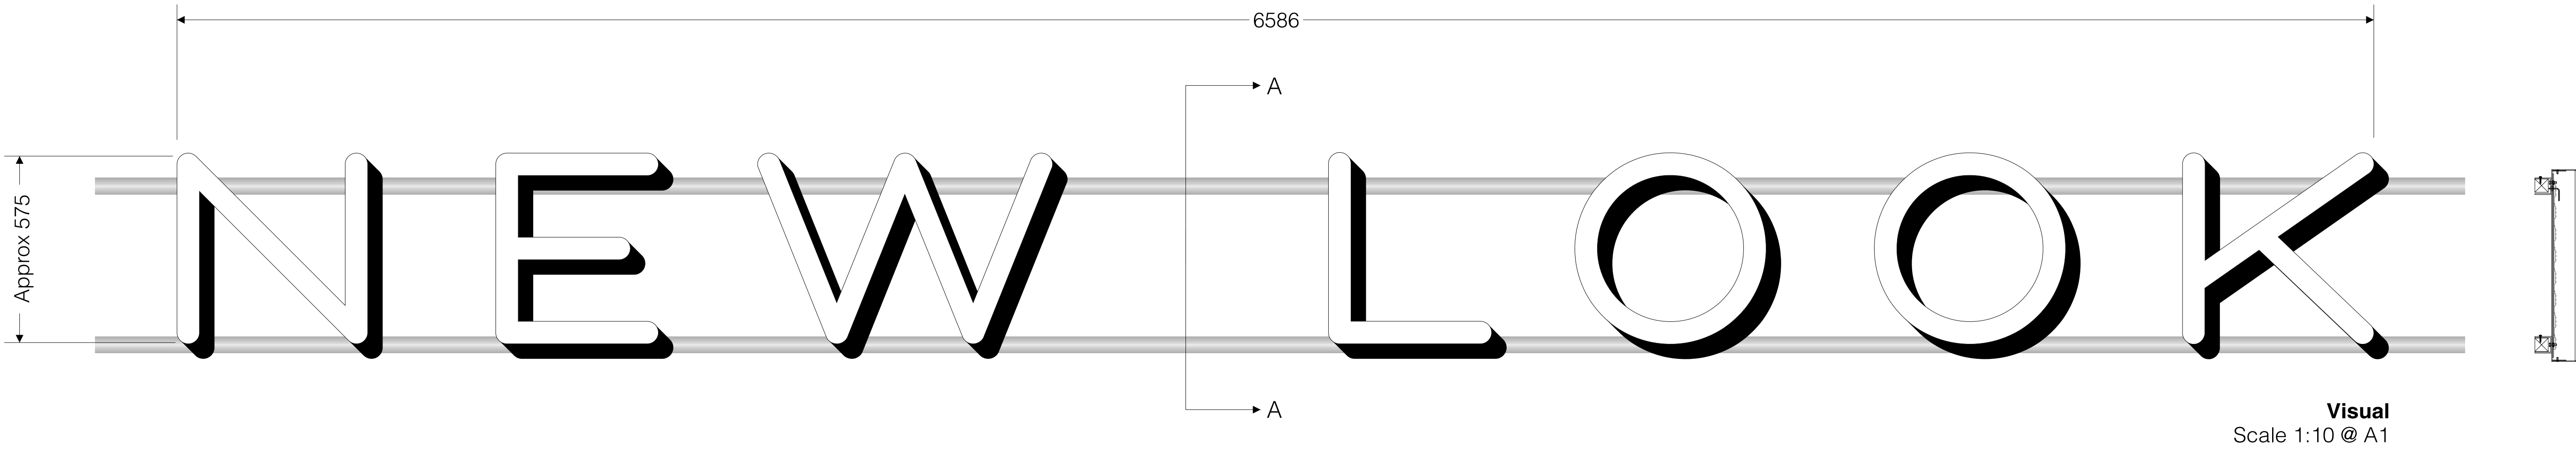

**1no Set**  
**Rail Mounted Internally Illuminated Letters.**

**Fronts:**  
5mm opal acrylic, glued 2mm aluminium returns powder coated black.


**Backplates:**  
40mm deep built up 3mm & 2mm aluminium powder coated black outside.

**Illumination:**  
6500k cool white LED lighting mounted onto 3mm white Foamex giving letter face illumination only.

**Fixing Rails:**  
Aluminium channel mounted over existing rails, finish colour of choice.



**Visual**  
Scale 1:50 @ A1.

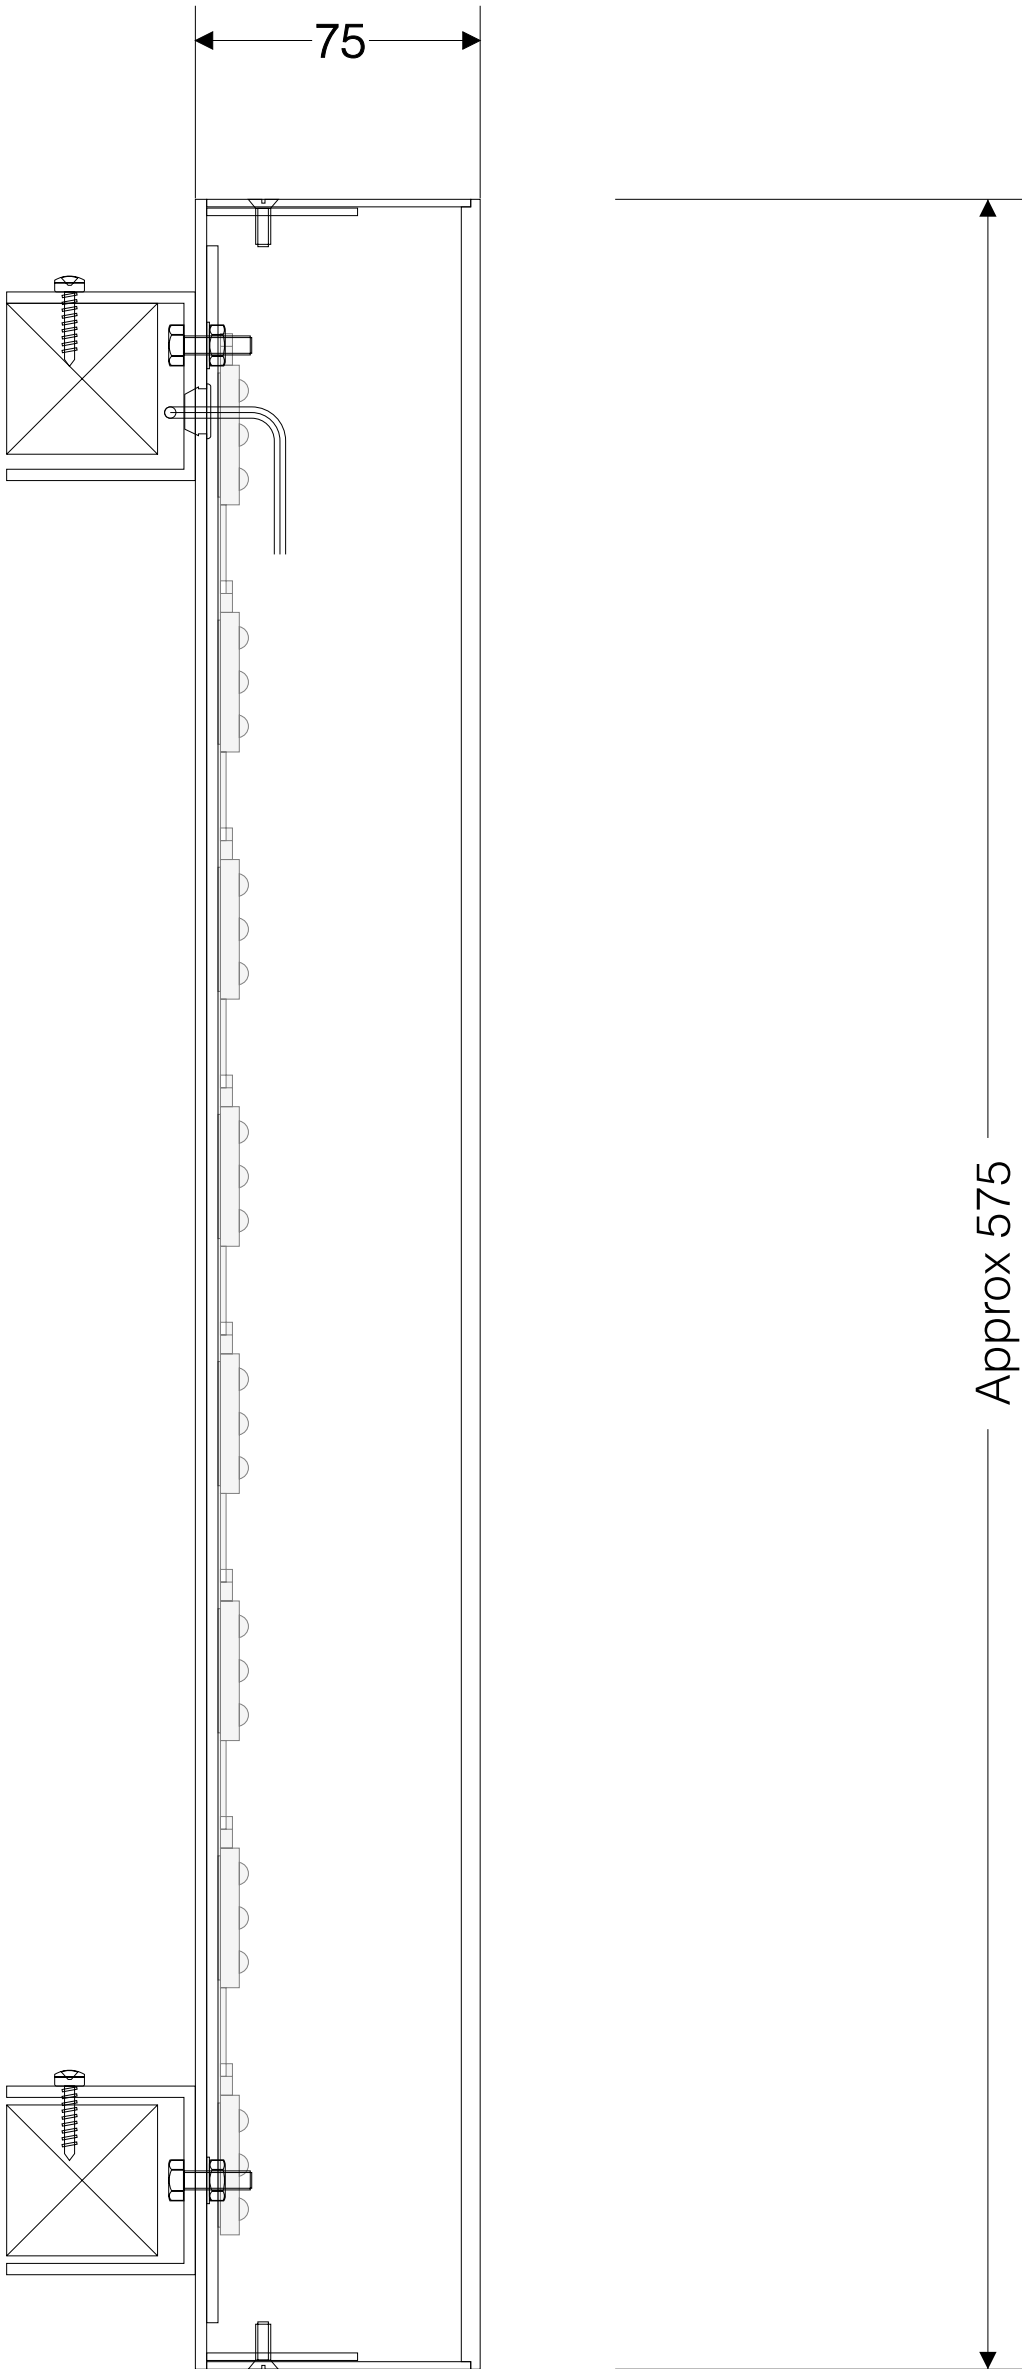

**Section A-A**  
Scale 1:2 @ A1.



Harvey Combe Station Road Killingworth  
Newcastle Upon Tyne NE12 6QQ  
Tel (0191) 268 6394  
[www.harpersigns.co.uk](http://www.harpersigns.co.uk)  
e-mail [signs@harpersigns.co.uk](mailto:signs@harpersigns.co.uk)

Client :  
New Look Retailers.

Site :  
New Look,  
28 Hope Street,  
Wrexham,  
LL11 1BD.

Drawn by : *Andy W* Date: 02/03/21

Scale : 1:10 / 1:50 / 1:2 @ A1.

Drawing No. **01** Rev

NOTE:  
This drawing should not be scaled.  
Drawing is the property of Harper Signs Ltd & they reserve copyright.  
It is issued on the understanding that it will not be copied, reproduced or disclosed  
in whole or in part to any unauthorised party without written permission  
from Harper Signs Ltd.