

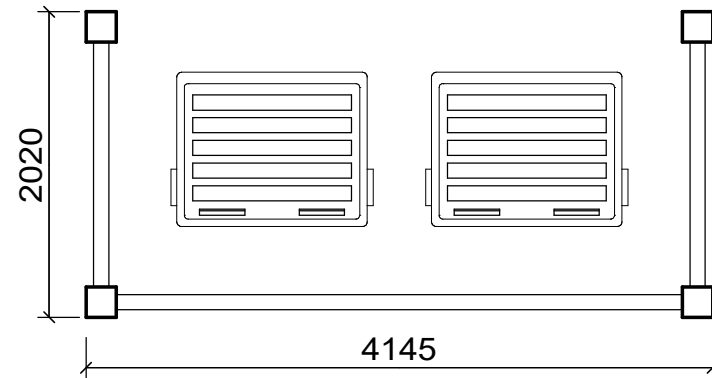
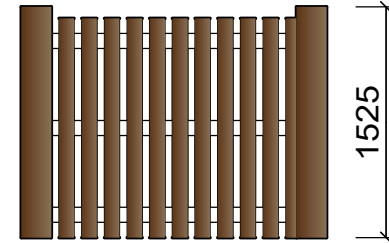
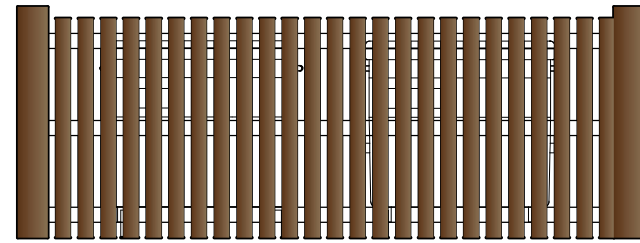
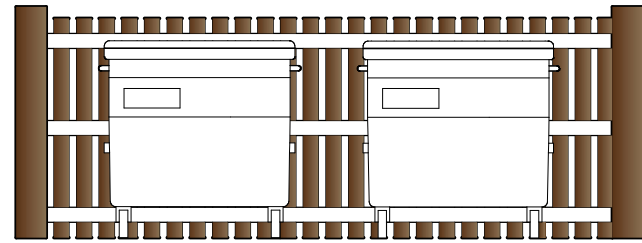


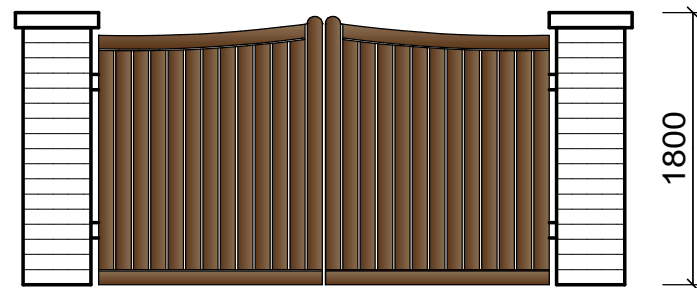

Waste Bin Storage
with slatted timber fencing
and Timber corner support posts

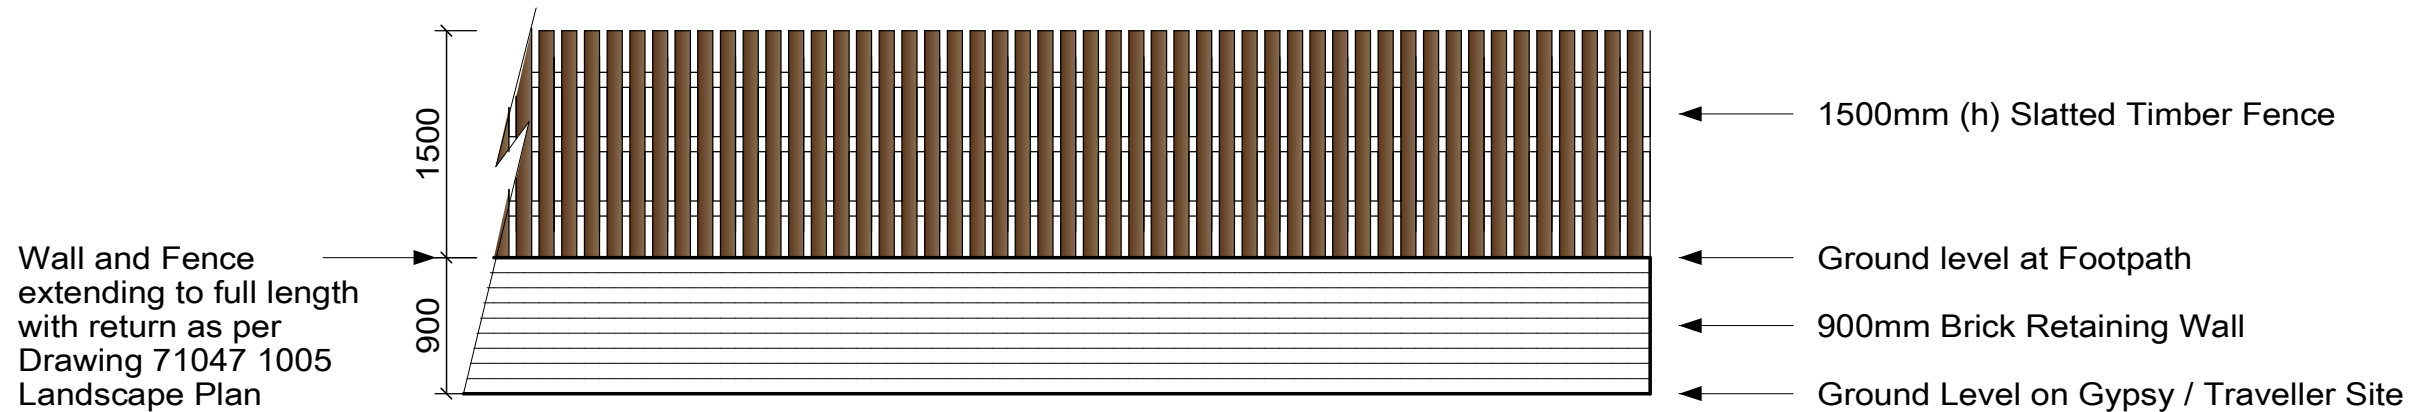

Main Entrance Gates
Close Boarded Timber Gates
with Brick Piers

NOTES:
All dimensions must be checked on site and
not scaled from this drawing.

Rev. A - Reduce Fence height to 1500mm

Client

Mr Bill Evans

Job Title

Change of Use to a
Gypsy / Traveller Site
at Bwlchgwyn

Drawing Title

Additional Landscaping

Scale 1:50 A3

Date JULY 2020 Drawn by T.M.

Drg No.	71047 1006	Rev	A
---------	------------	-----	---

Trevor Mennell Planning
Planning & Architectural
Consultants

The Gables | Kendricks Bank |
Bayston Hill | Shrewsbury |
Shropshire | SY3 0EH