

P/2021/0010 Hello Simon,

Please Find enclosed Photos Showing the Site along with drawing with amended Block Plan 1:500.

The accommodation is for visiting family and friends (not separate dwelling)

Also, we have showed a photo of a ruin which was the subject of the 2006 application that was turned down.

Please note the dormer will start behind the fence with the ladder leaning on it, please note summer house is to be removed.

Best wishes,

Gerrard 9/3/2021














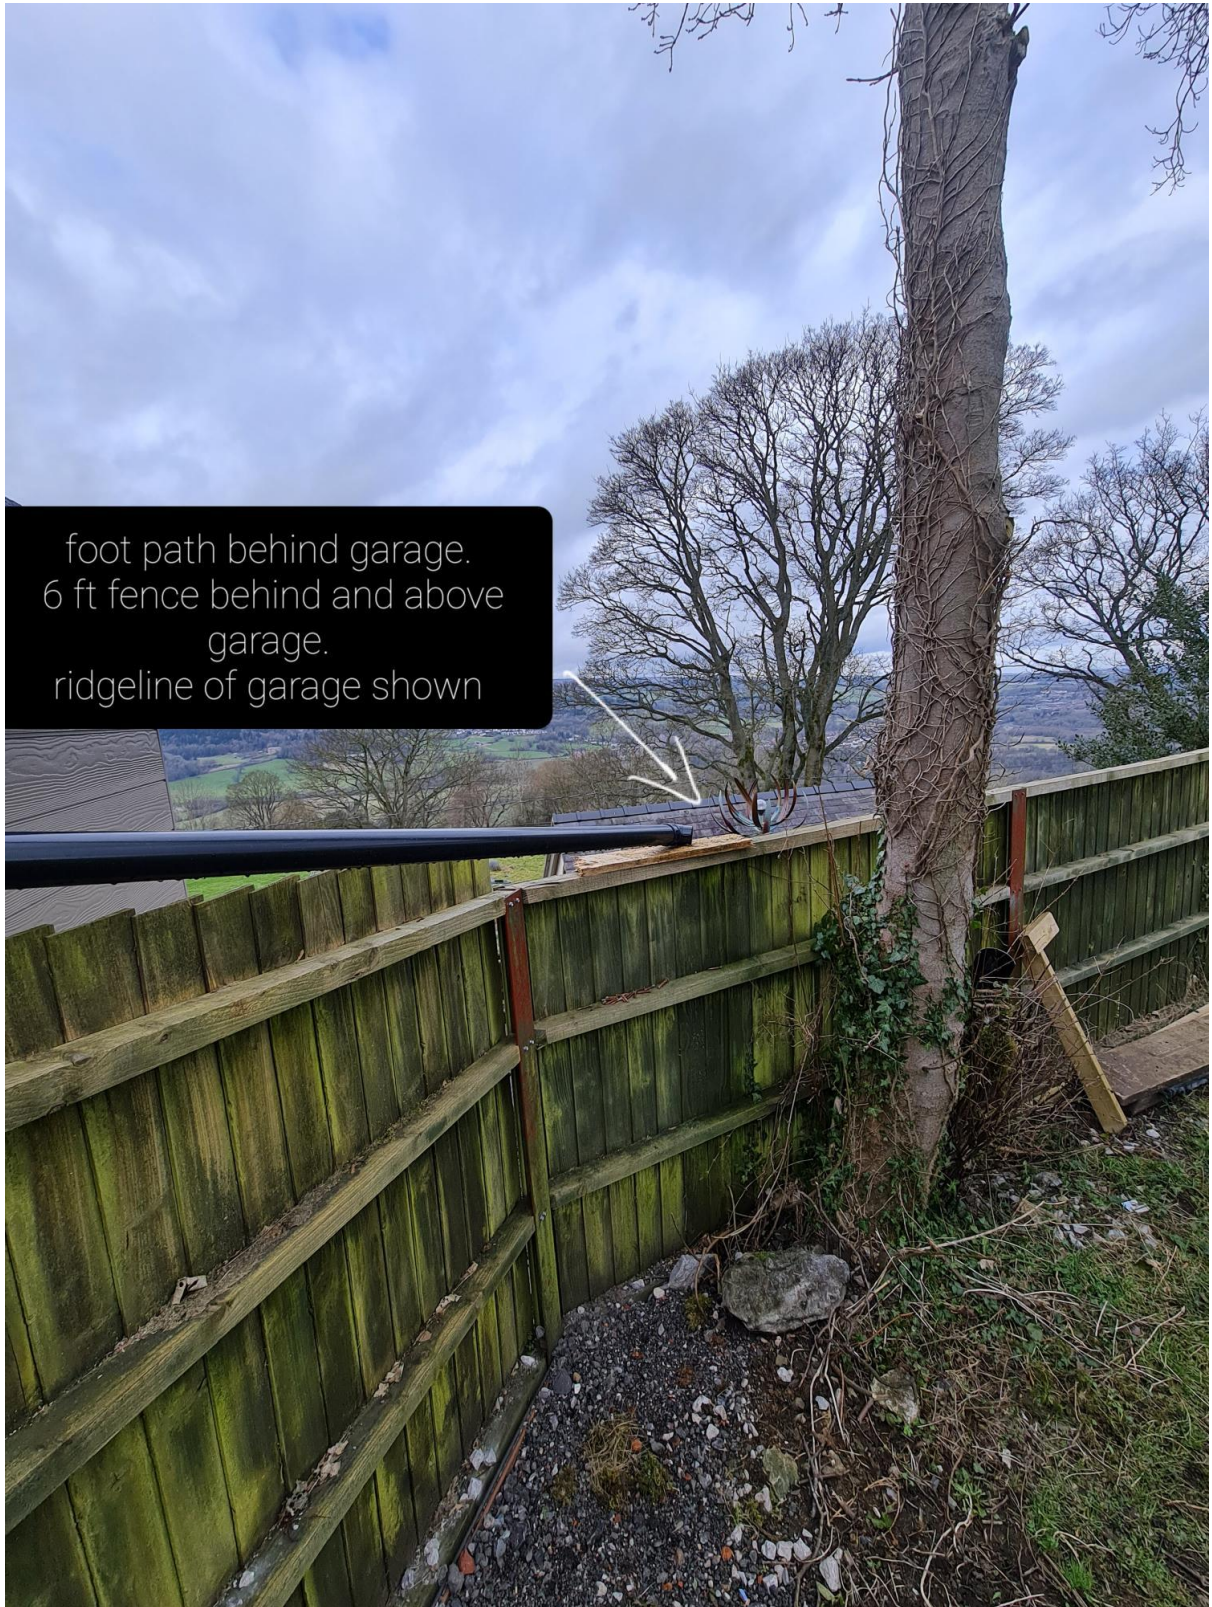

foot path behind garage.
6 ft fence behind and above
garage.
ridgeline of garage shown





