



DETAIL F - SINGLE FIXED PANE WINDOW - W15 W16 W17 W18

 

Window sizes variable -
To be checked on site
prior to fabrication

MATERIALS

- 1. HARDWOOD (EUROPEAN OAK PROTECTED WITH CLEAR 'OSMO' SATIN PROTECTION)
- 2. JOINERY COMPONENTS TO BE PRESERVATIVE TREATED BY DOUBLE VACUM IMPREGNATED IN ACCORDANCE WITH PRESERVATIVE MANUFACTURERS INSTRUCTIONS
- 3. ADHESIVE: WBP RESORINCOL RESIN TYPE COMPLYING WITH BS 1204: PART 1
- 4. SCREWS,NAILS AND FIXINGS GENERALLY TO BE SHERADIZED IN ACCORDANCE WITH BS 1202: PART 1
- 5. TRICKLE VENTS ARE NOT ACCEPTABLE. INSTEAD CASEMENTS TO BE FITTED WITH DUAL POSITION FASTENERS CAPABLE OF SECURING WINDOWS SLIGHTLY OPEN TO PROVIDE BACKGROUND VENTILATION
- 6. OVERALL DIMENSIONS TO SUIT EXISTING OPENINGS
- 7. ALL LARGE GLAZED OPENINGS TO HAVE TOUGHENED SAFETY GLASS FITTED AS STANDARD

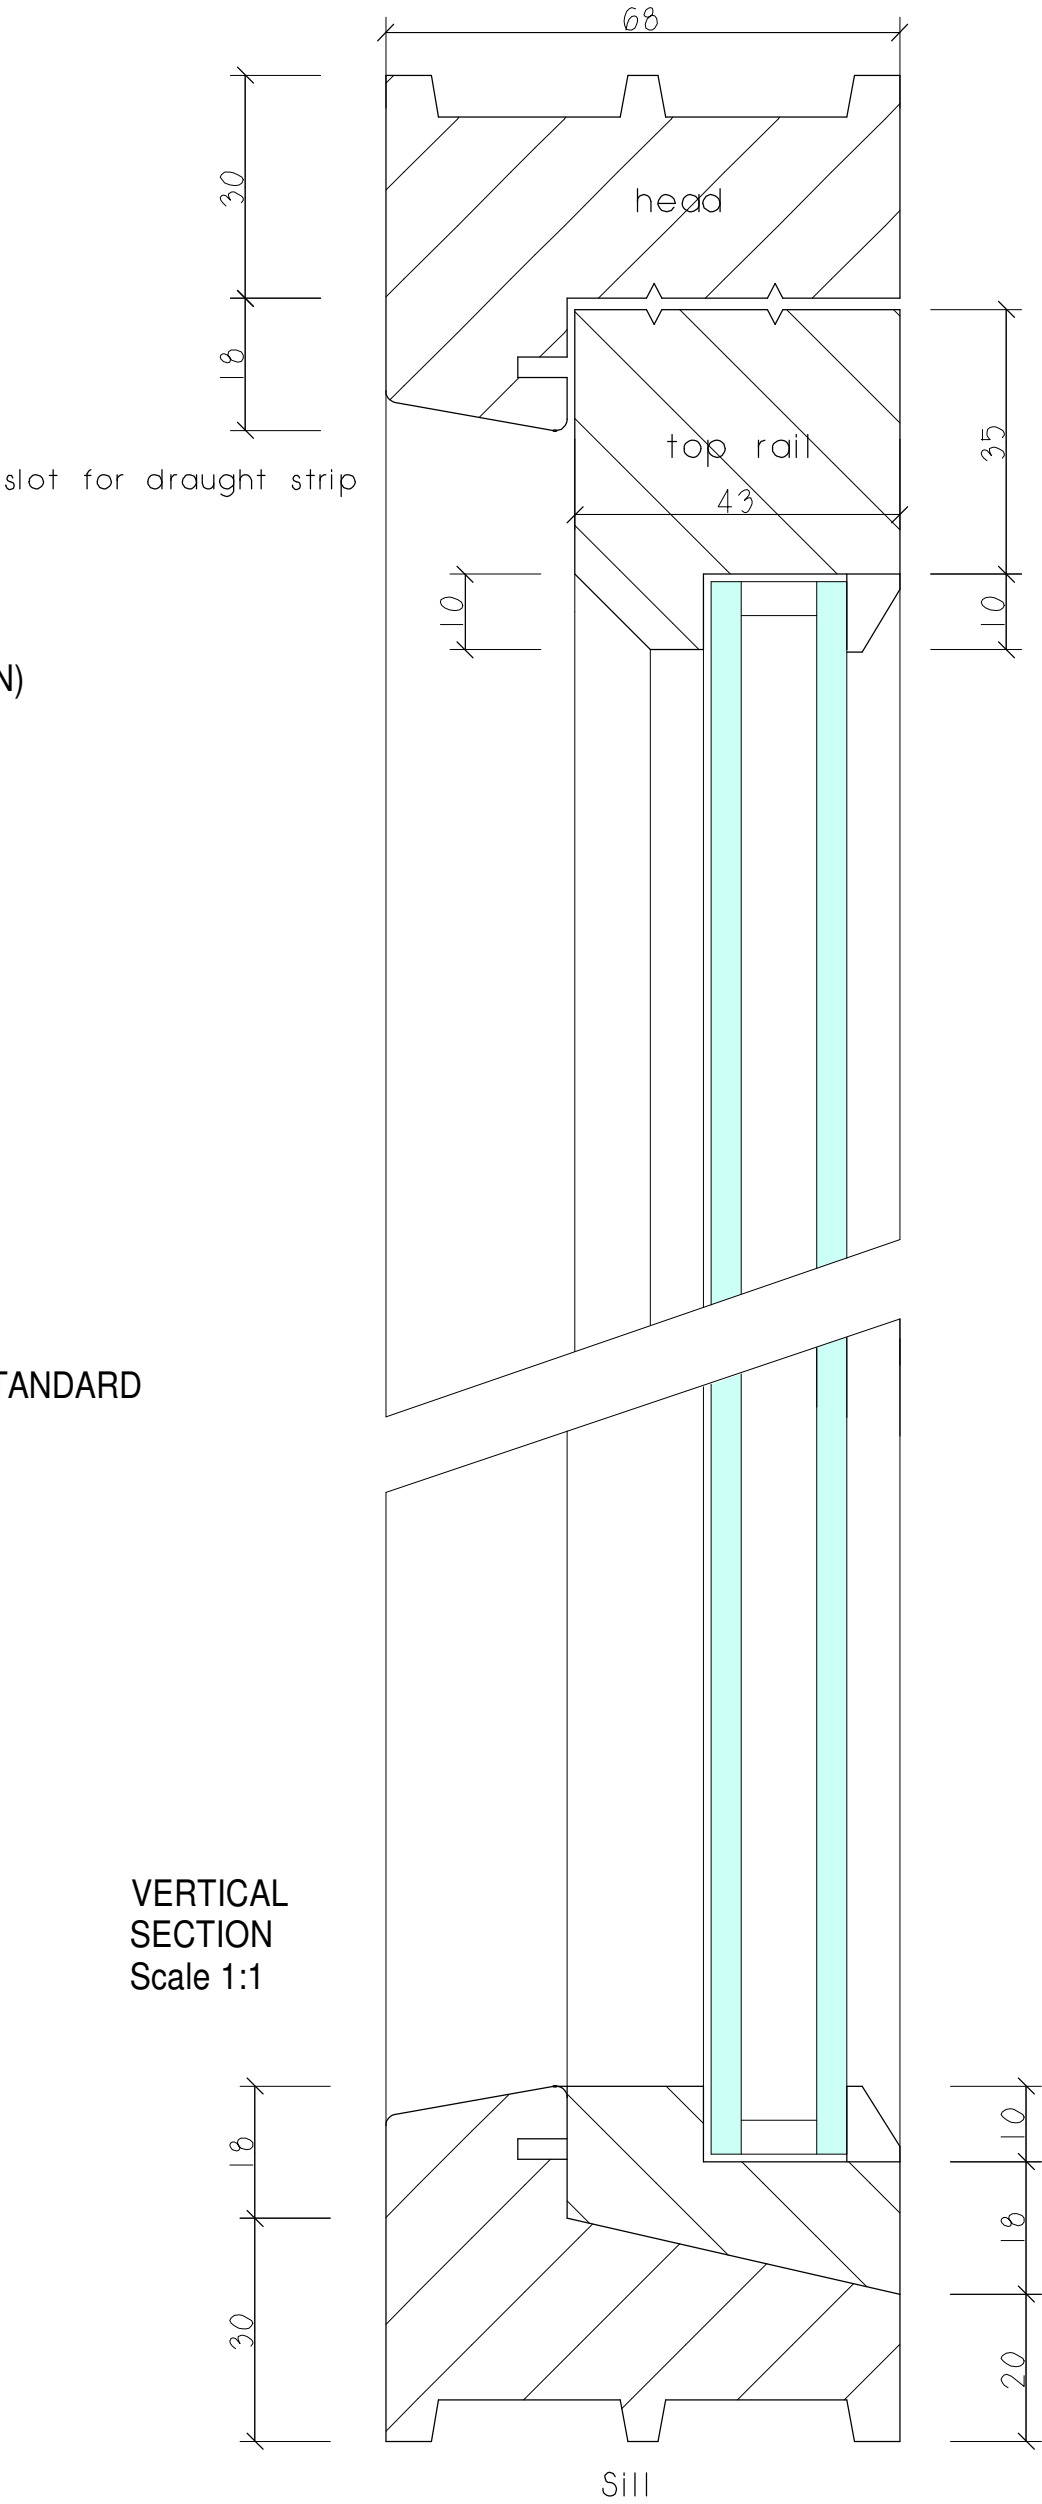

NOTES
All drawings and specifications contained in this document are copyright to DAVID OWEN ASSOCIATES. All dimensions must be checked on site and not scaled from the drawings. All discrepancies must be notified to the Agent immediately.

KEY :

-		
Rev	Date	Revisions
Drawn by :	Date :	
R SHENTON	OCT 2020	

**Shenton Owen**
PLANNING & DESIGN
2 St Catherine's
23a Dodington
Whitchurch
Shropshire
SY13 1EE
Tel: (01948) 663004
e-mail
info@shenton-owen.co.uk
© copyright
This drawing must not be reproduced without first obtaining written permission.

Client :
MR & MRS LATHAM

Job Title :
CONVERSION OF OUTBUILDING INTO DWELLING AND USE OF DUTCH BARN FOR GARAGING AND DOMESTIC STORAGE AT KNOLTON FARM, OSWESTRY ROAD, OVERTON, WREXHAM, LL13 0LG

Drawing Title :
DETAIL F -
SINGLE FIXED PANE WINDOW

Dwg No :	Scale :	Rev :
W20/2703/CC07	As Shown @ A2	-