


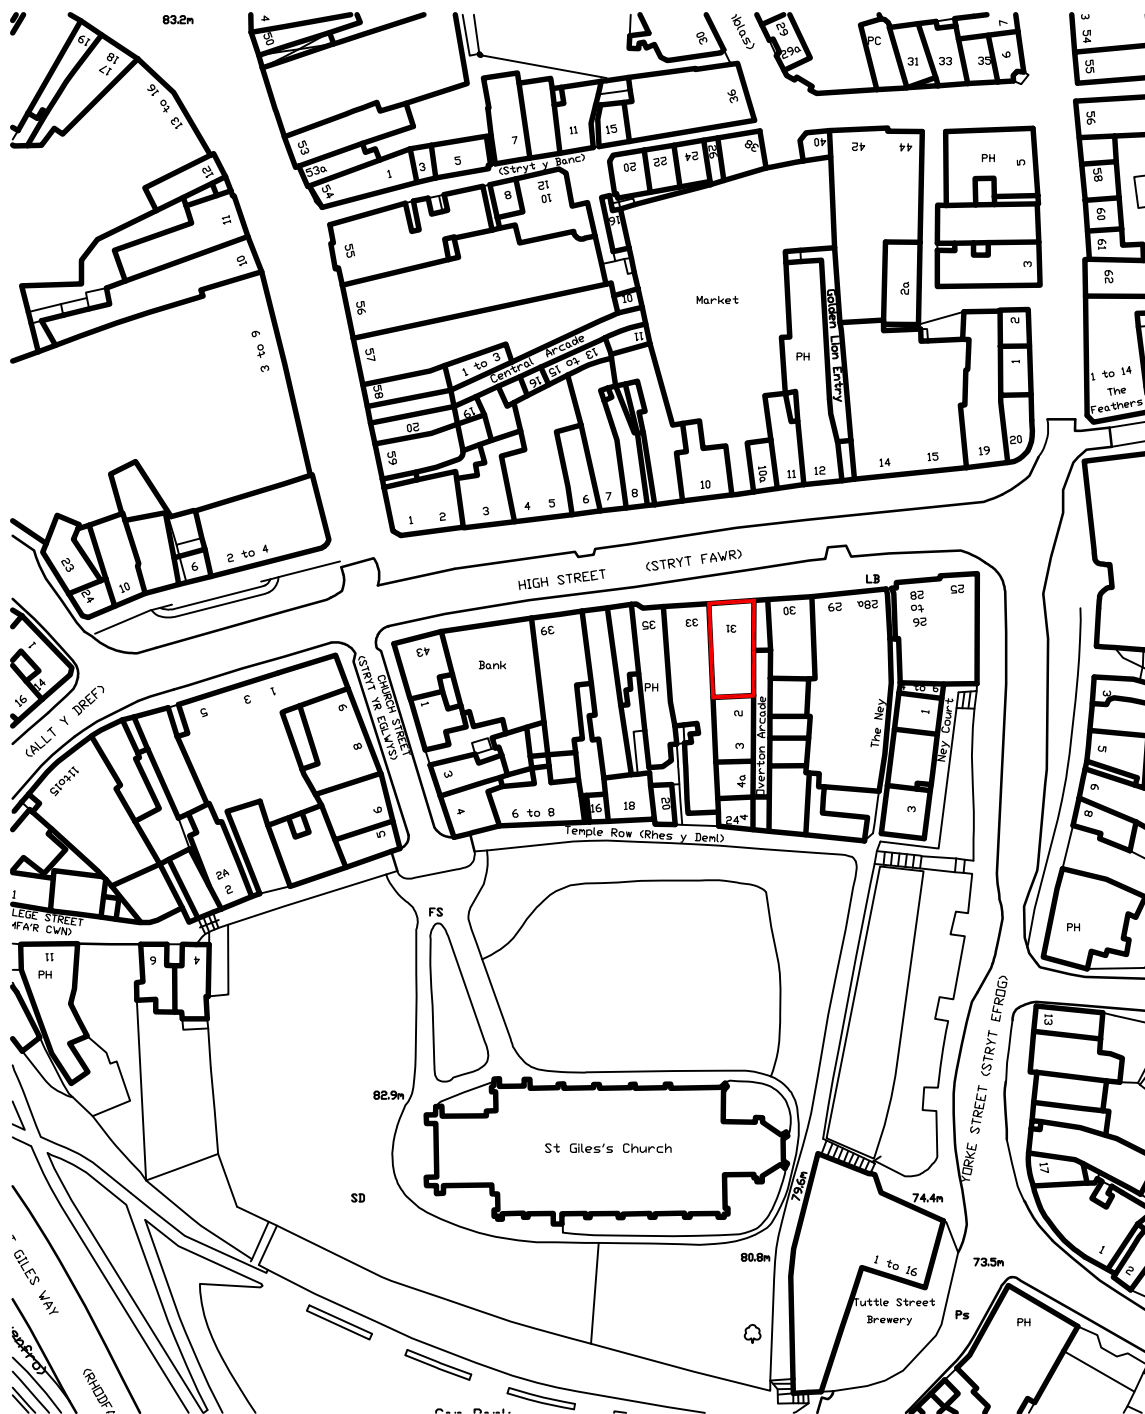

Rev.	Description:	Initiat	Chkd:
Client	MAD SCHEMES LTD	Drwg. Title	Location Plan
Project	Change of Use 31 High Street Wrexham	Scale	1:1250
		Drawn	Others
		Chkd.	
		Date	28/01/19
		Drwg. No.	811/L(-)01
		Revision	-

0 10 20 50mm NATURAL SCALE

ORIGINAL DRAWING SIZE 297 x 210 (A4)