


Red line denotes site outline
Blue line denotes additional land owned by Client

NOTES
Do not scale from this drawing
All measurements to be checked on site

Revision	Description	Date
-	-	-

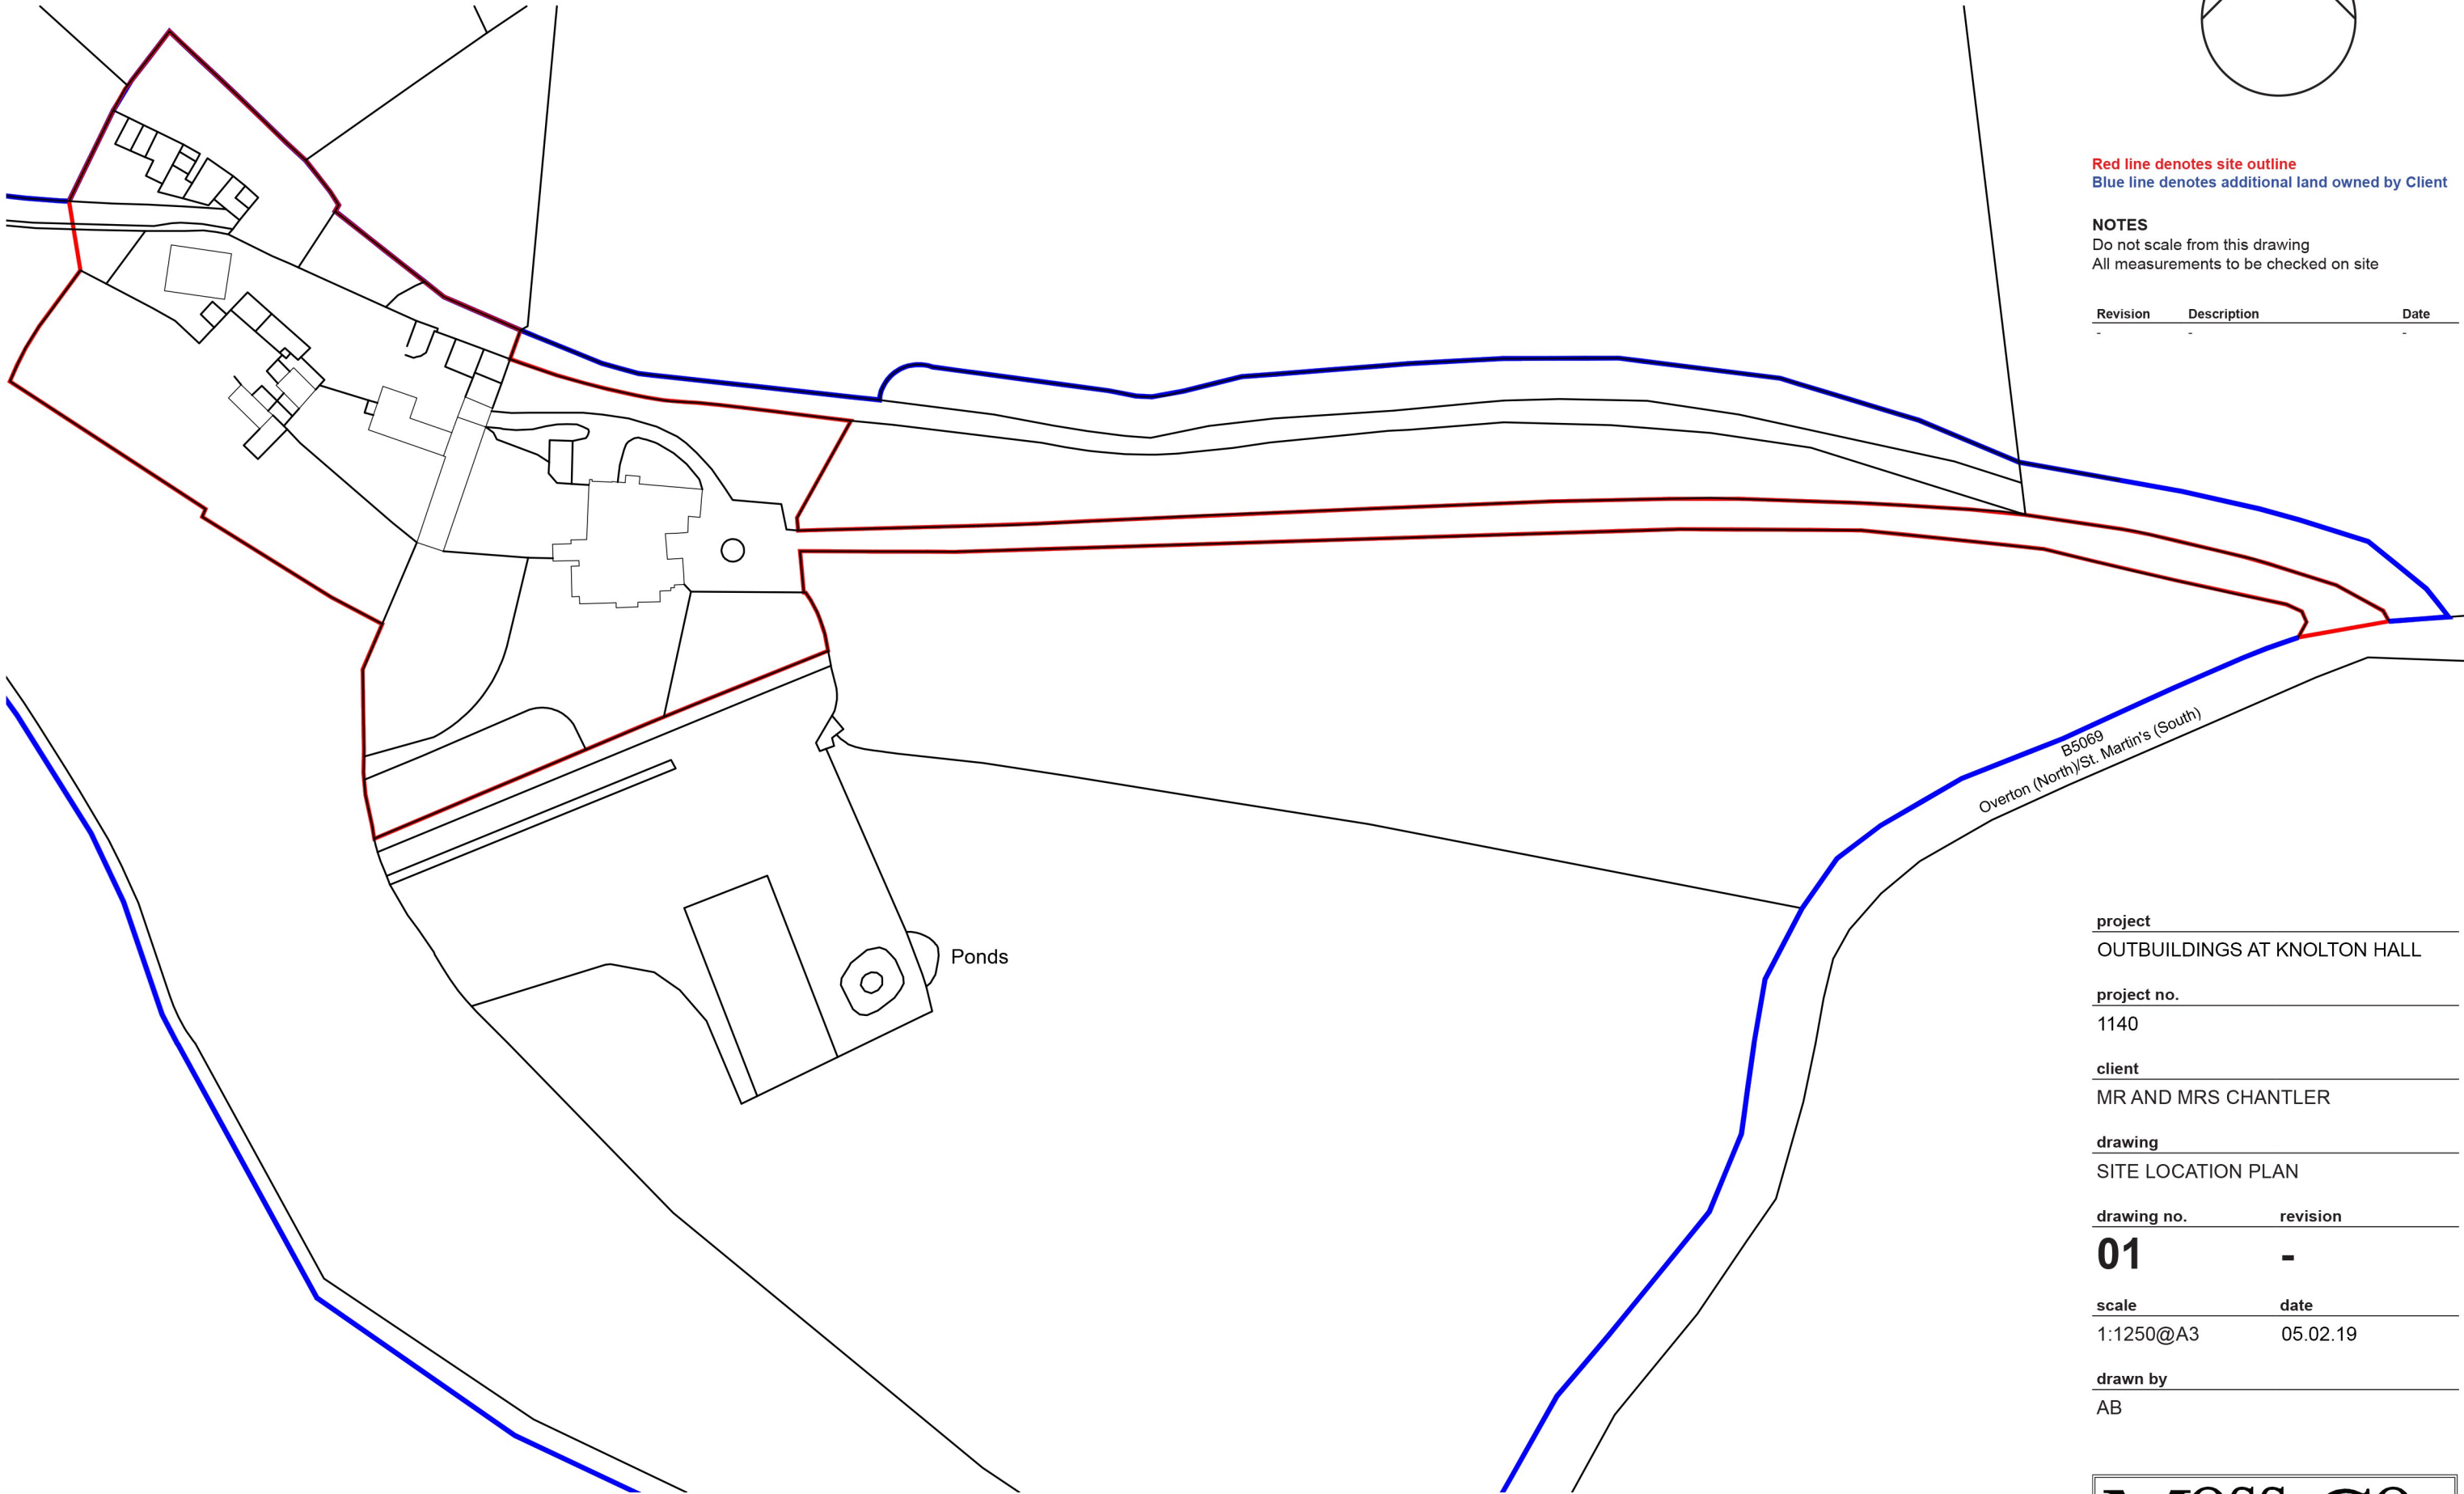

project
OUTBUILDINGS AT KNOLTON HALL

project no.
1140

client
MR AND MRS CHANTLER

drawing
SITE LOCATION PLAN

drawing no.	revision
01	-

scale	date
1:1250@A3	05.02.19

drawn by
AB

MOSS. CO. LLP.

BROOKSIDE - PLEALEY - SHREWSBURY - SY5 0UY
TEL 01743 792985
E-mail - graham@mosscompany.co.uk

