




3 | Existing Elevation - South - Parking

SCALE: 1 : 200

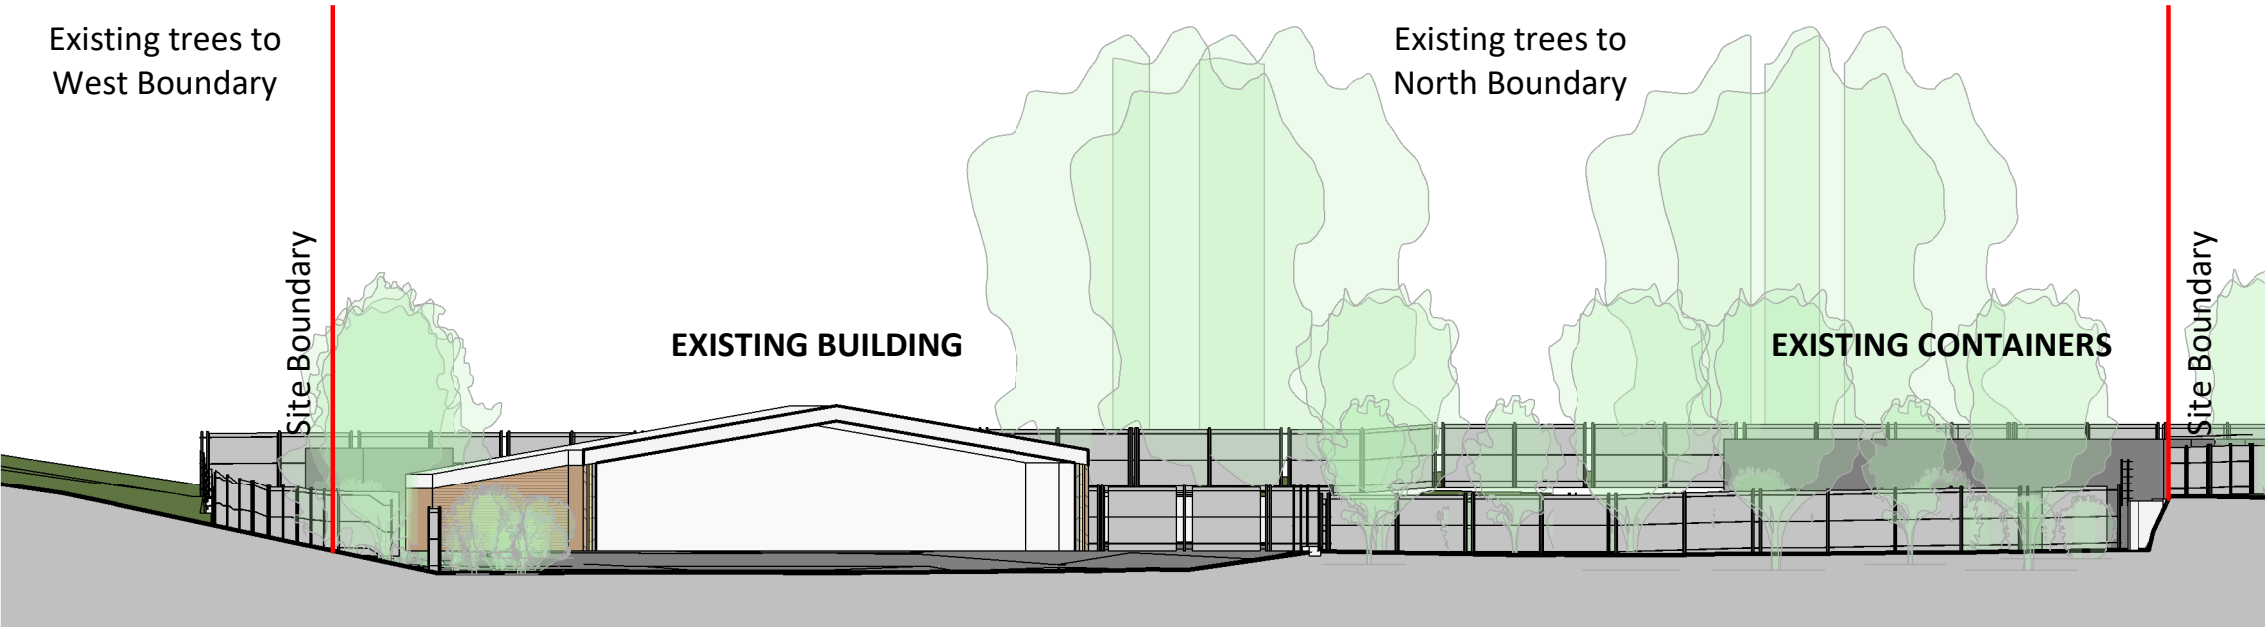


2 | Existing Elevation - South - Entrance

SCALE: 1 : 200




1 | Existing Elevation - East

SCALE: 1 : 200

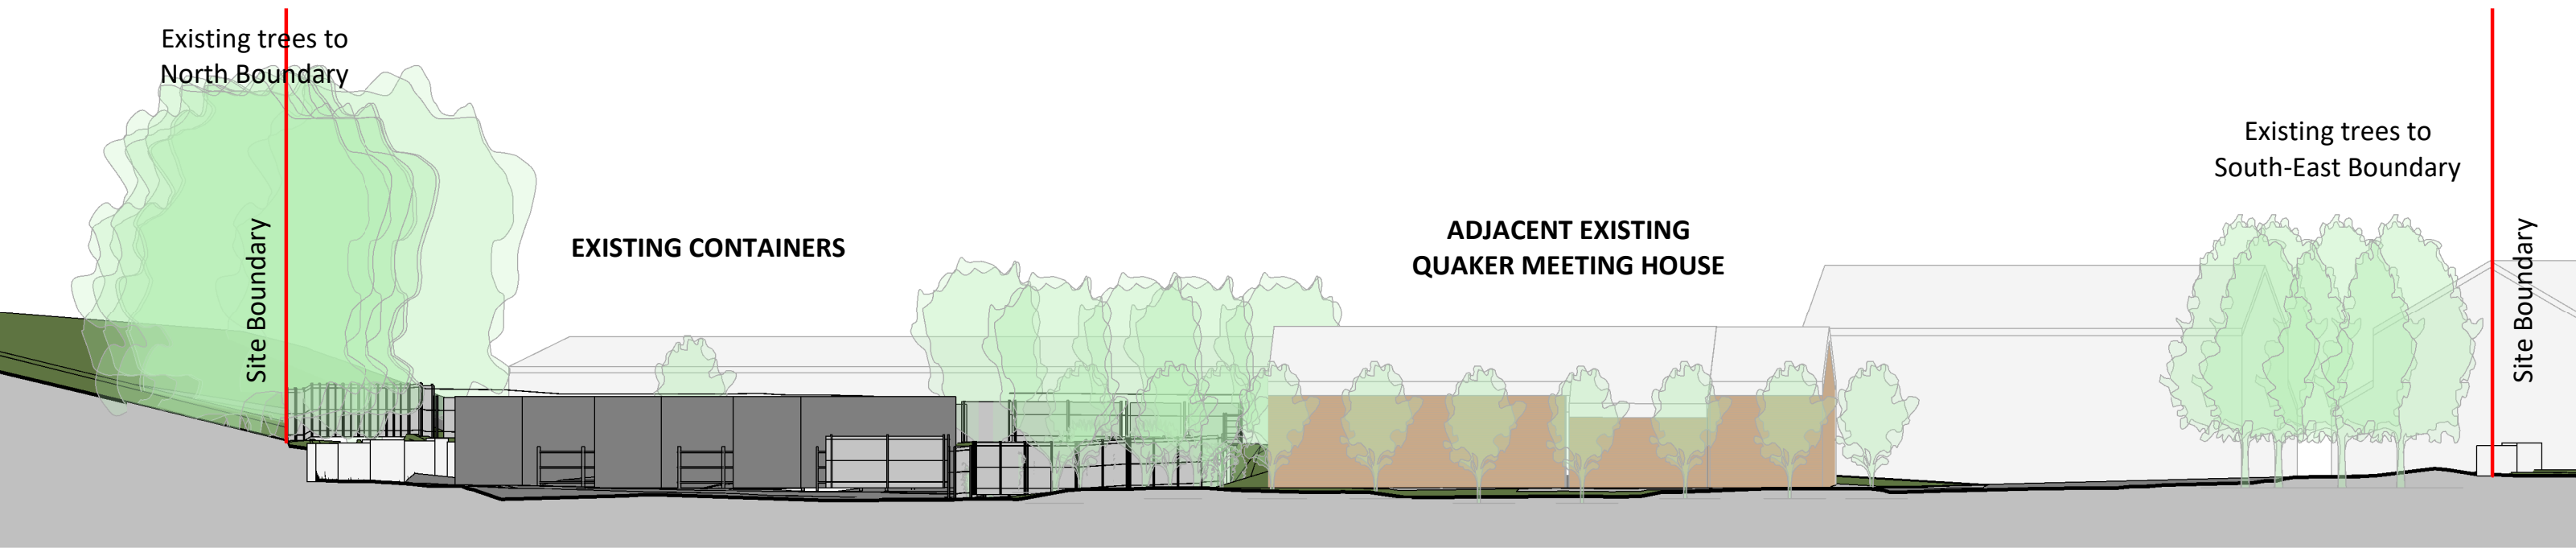

4 | Existing Elevation - West

SCALE: 1 : 200

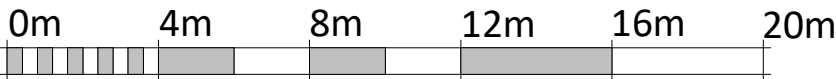

VISUAL SCALE 1:200 @ A2

B	ISSUED FOR PLANNING	01.03.21	ME
A	ISSUED FOR PAC	22.01.21	ME
REV	DESCRIPTION	DATE	BY

THIS DRAWING IS THE COPYRIGHT OF AINSLEY GOMMON ARCHITECTS.
CHECK ALL DIMENSIONS ON SITE. DISCREPANCIES TO BE NOTIFIED TO ARCHITECT.
ELEMENTS OF STRUCTURE SHOWN ARE INDICATIVE AND FOR GUIDANCE.
FINAL DESIGN TO BE AS STRUCTURAL ENGINEERS DETAILS AND SPECIFICATION.

PROJECT
Ty Nos, Holt Road, Wrexham
for Clwyd Alyn

DRAWING TITLE
EXISTING SITE ELEVATIONS

SCALE	DATE	DRAWN	CHECKED
1 : 200 @ A2	06/10/20	AL	SV
DRAWING STATUS	PLANNING		
JOB No	DRAWING No	REVISION	
C1039	006	B	