


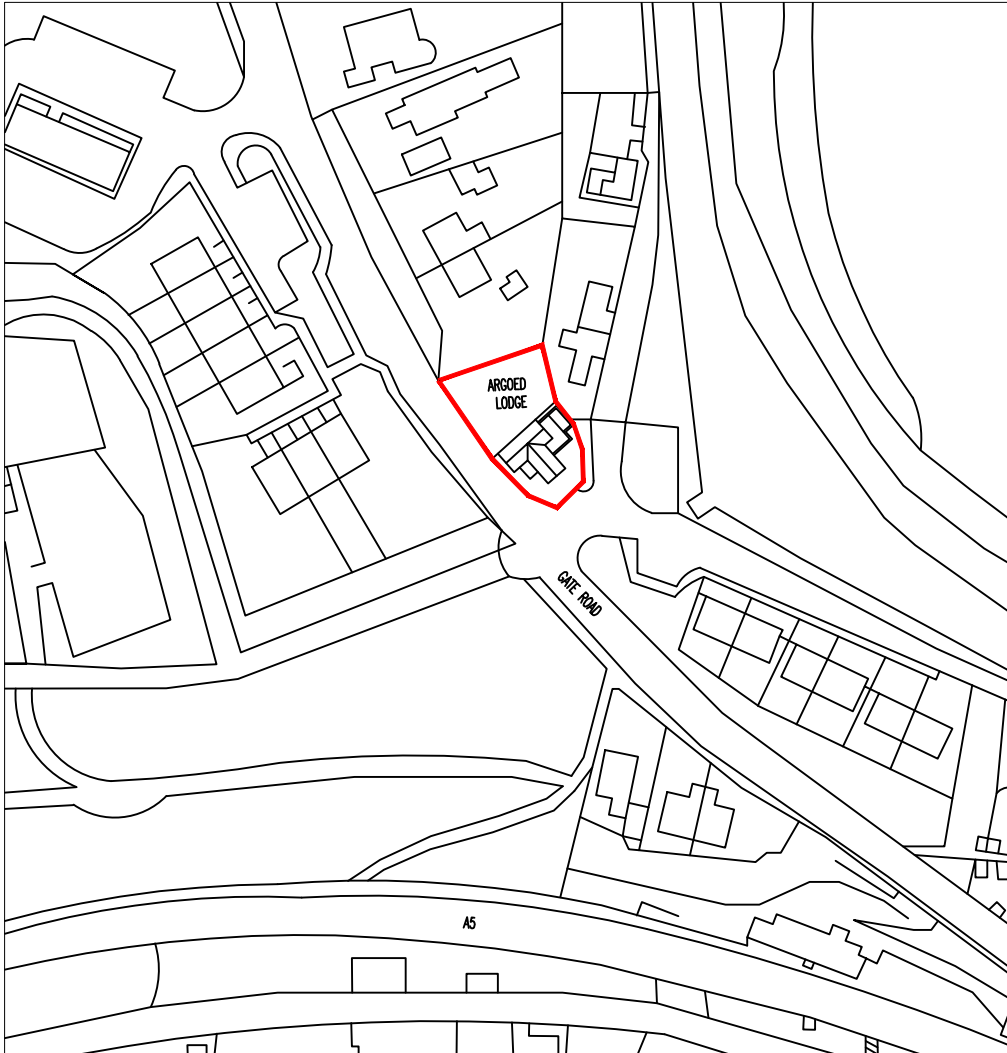

01 Block Plan  
Scale 1:1250

Notes

Copyright in all documents and drawings prepared by the architect and any works executed from these documents and drawings shall, unless otherwise agreed, remain the property of the designer and must not be reproduced by, lent or disclosed to, a third party without the written consent of Zach Thorp.

Do not scale off this drawing

All dimensions are to be checked on site and any discrepancies to be referred to the designer before proceeding.

All levels to be checked on site

All discrepancies between information shown on the drawings and the information in the specification to be referred to the designer prior to proceeding.

All component sizes and references to be checked before ordering

Position of existing drain runs to be confirmed prior to proceeding and drains checked as necessary.

All relevant boundary positions are to be checked prior to proceeding



SURVEY ORIENTATED TO MAGNETIC NORTH

| Rev                                                        | Description              | Date              | By                       | CHK      |
|------------------------------------------------------------|--------------------------|-------------------|--------------------------|----------|
| Status                                                     |                          | Purpose for Issue |                          |          |
| Planning                                                   | <input type="checkbox"/> | Tender            | <input type="checkbox"/> | PLANNING |
| Construction                                               | <input type="checkbox"/> | As Built          | <input type="checkbox"/> |          |
| Client                                                     |                          |                   |                          |          |
| Mr and Mrs Nicholson                                       |                          |                   |                          |          |
| Argood Lodge                                               |                          |                   |                          |          |
| Contract                                                   |                          |                   |                          |          |
| Proposed Ground Floor Rear Extension in Existing Courtyard |                          |                   |                          |          |
| Drawing                                                    |                          |                   |                          |          |
| Location Plan                                              |                          |                   |                          |          |
| Drawing No. ZT20-196-00                                    |                          |                   |                          |          |
| Scales 1:1250 @ A4                                         |                          | Revision /        |                          |          |
| Drawn ZTT                                                  |                          | Date Mar '21      |                          |          |
|                                                            |                          | Checked           |                          |          |