



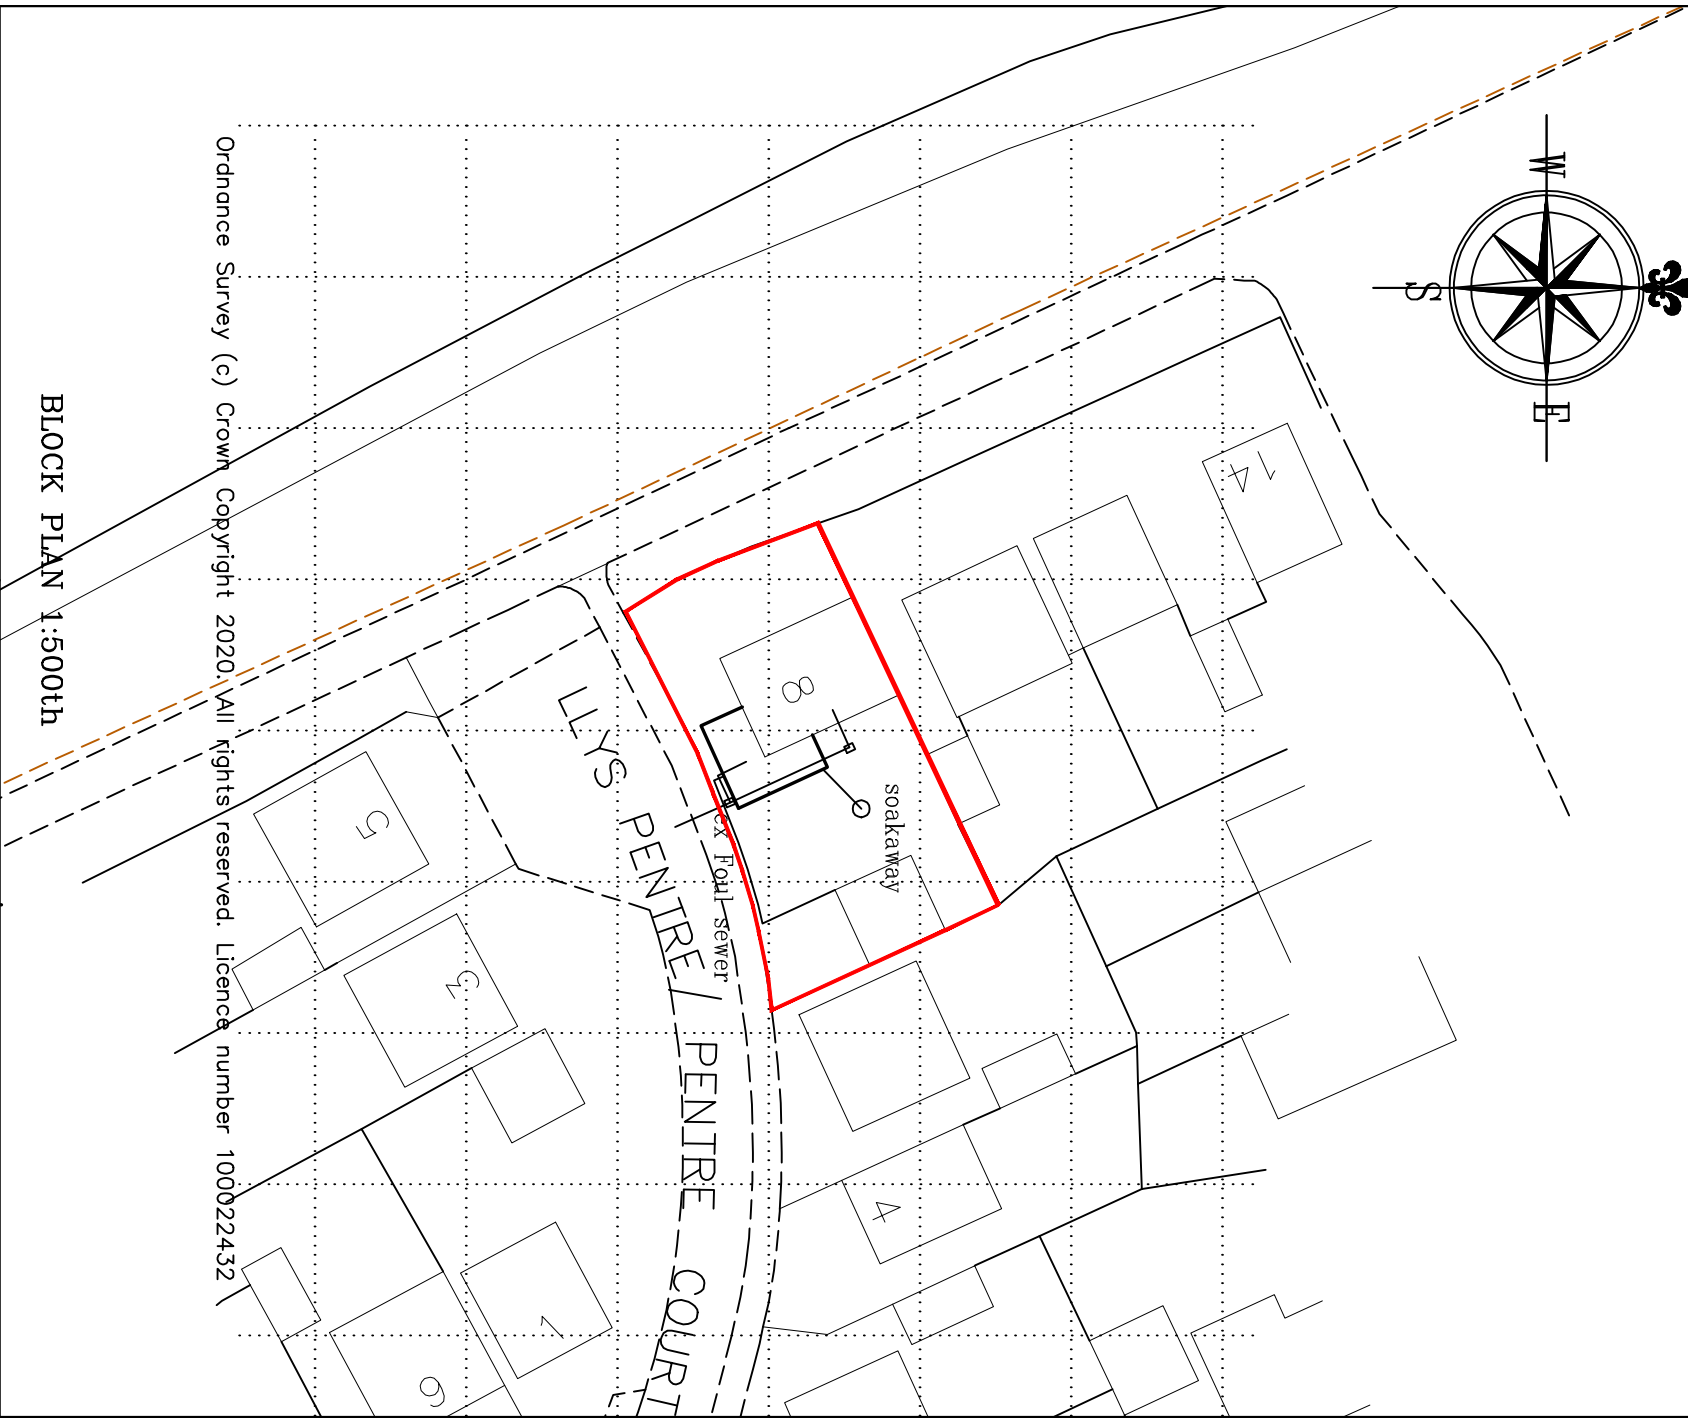

Ordnance Survey (c) Crown Copyright 2020. All rights reserved. Licence number 100022432

BLOCK PLAN 1:500th

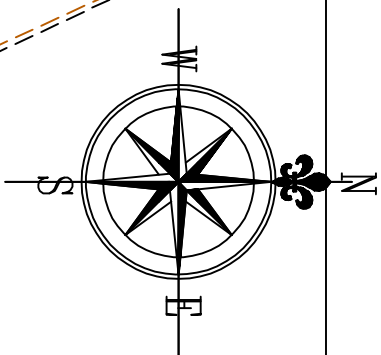

ARCHITECTURAL & PLANNING SERVICES

2 Hillcrest Avenue, Holmes Chapel, Cheshire. CW4 7DU.
Telephone and Fax No. 01477 533298
E-mail – robert.cartwright6@btinternet.com

CLIENT

Mr J Fenlon

CONTRACT

Land at Pentre Court
Wrexham

DWG TITLE:

Block Plan

SCALE:

1:500

DATE:

June 2020

DWG No.

BP1