


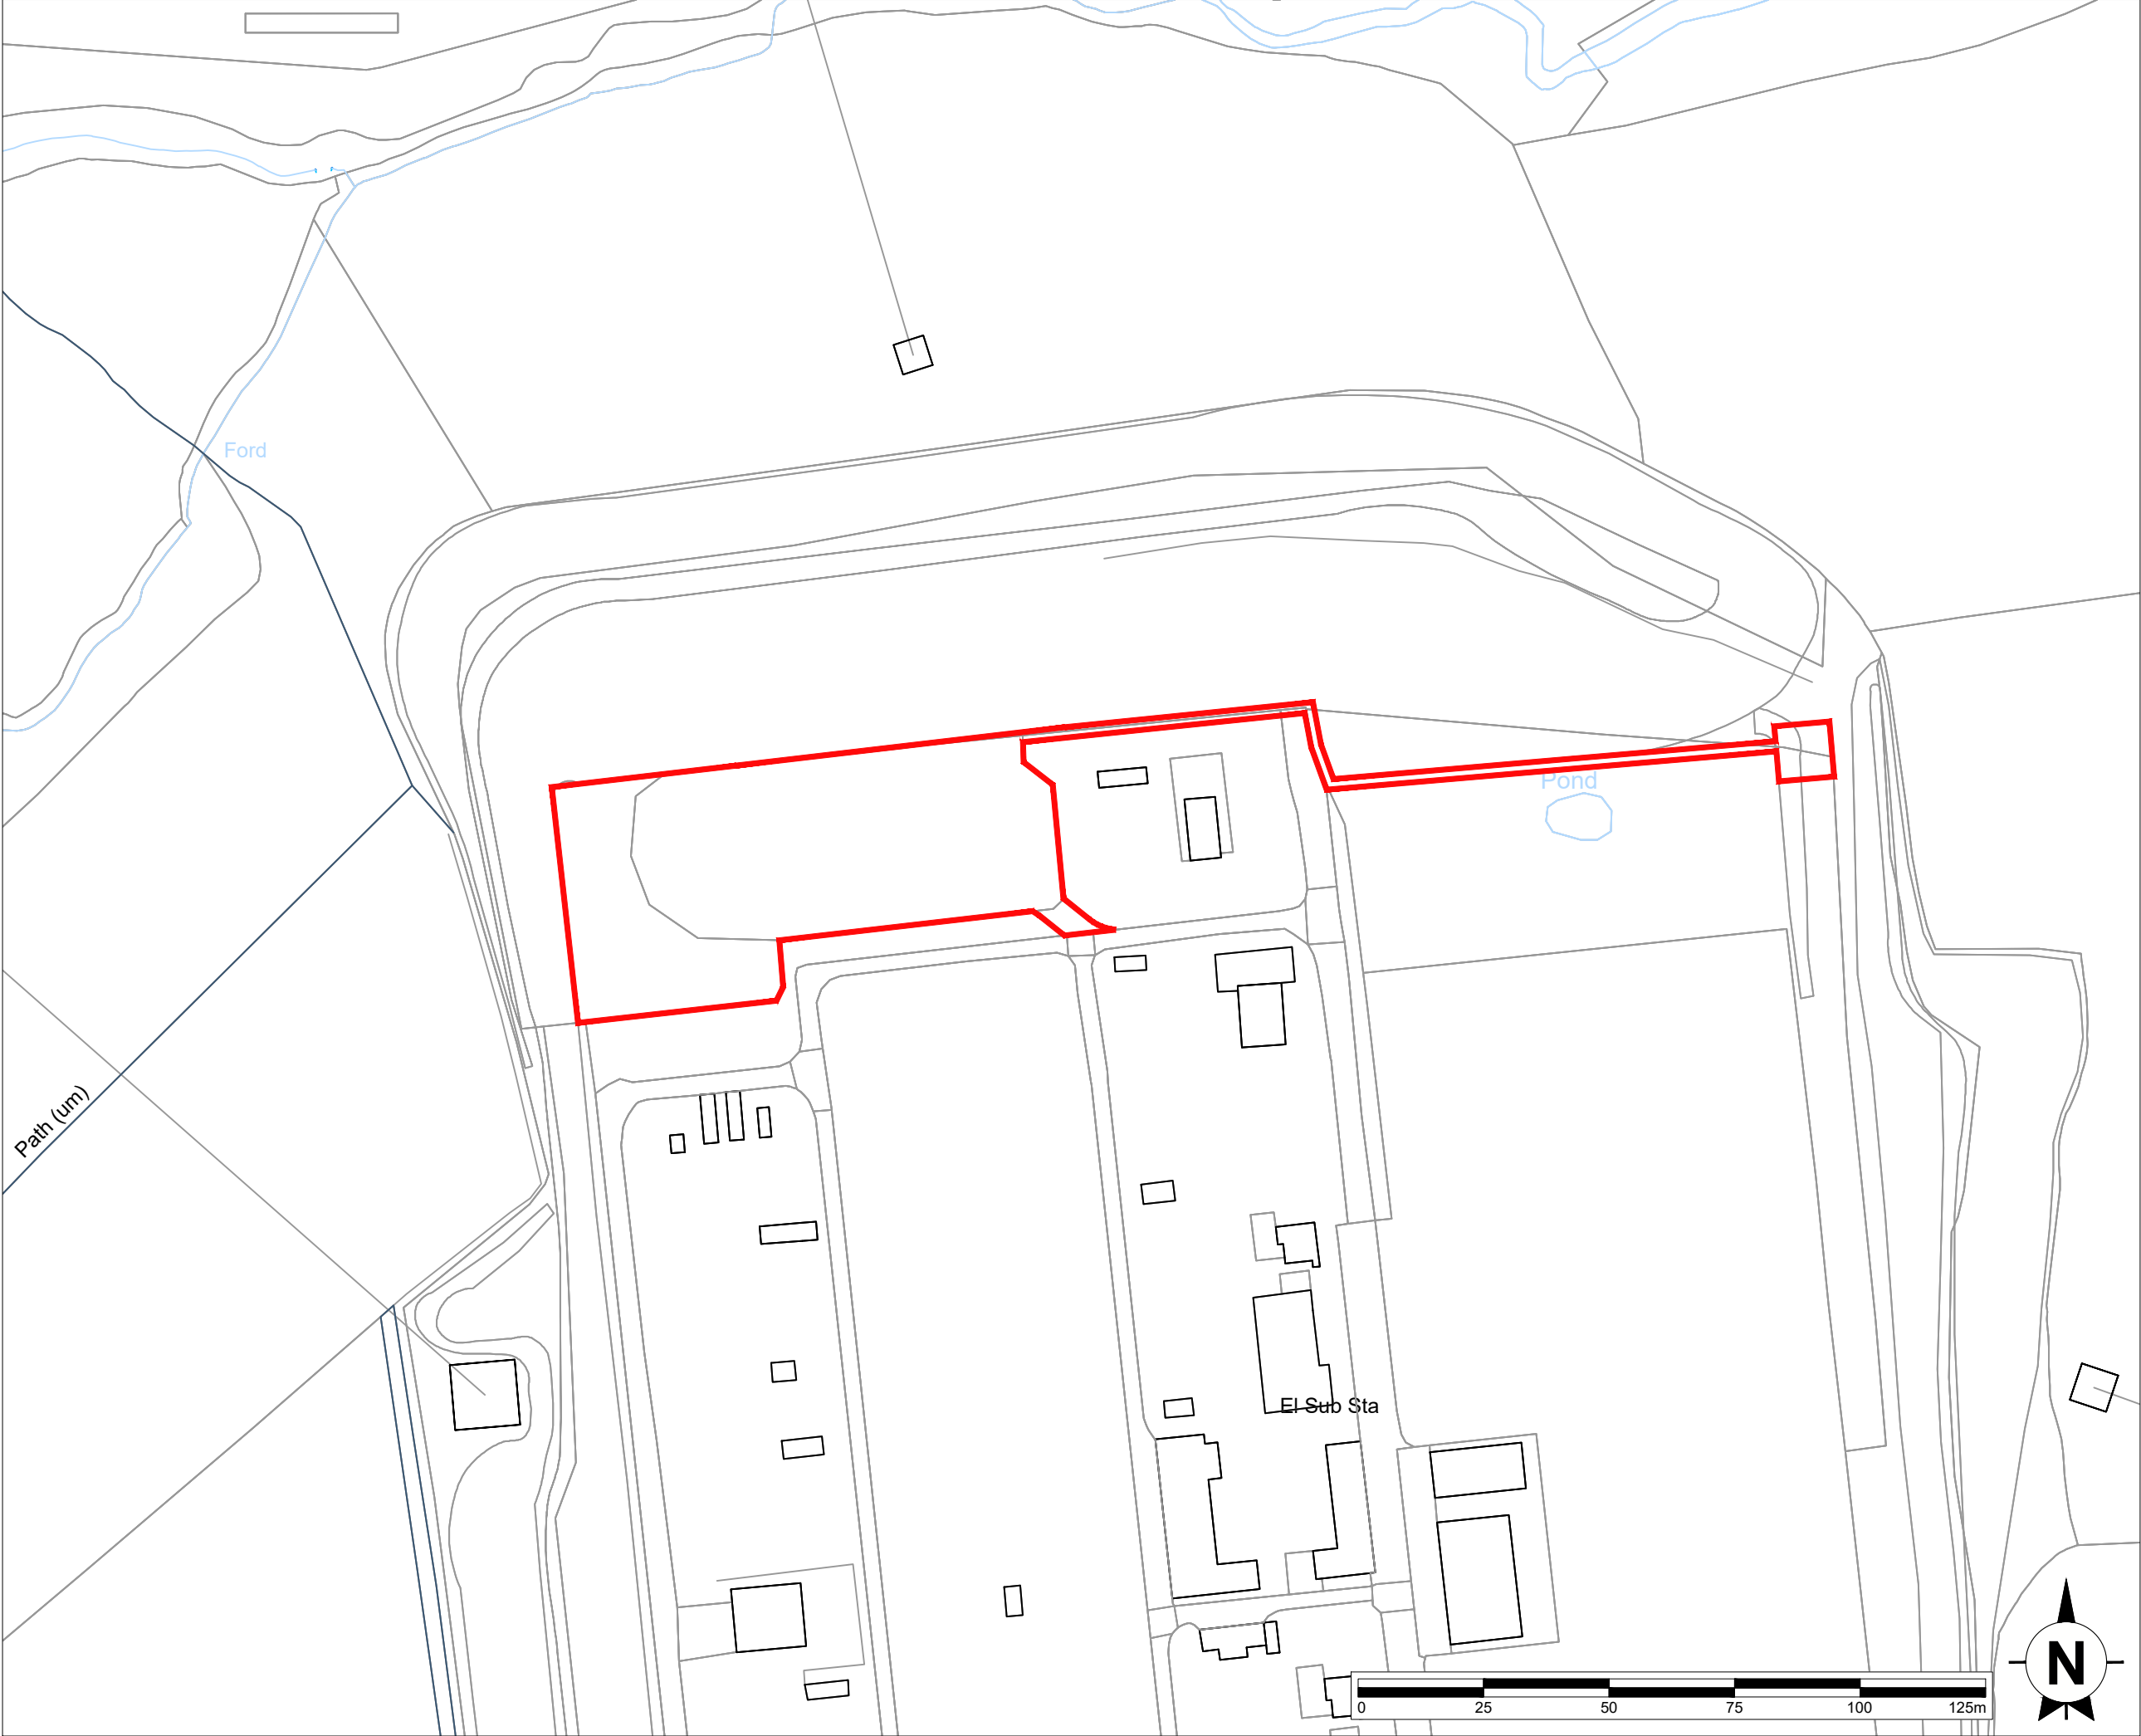

This drawing is the copyright of AXIS P.E.D Limited and may not be loaned, copied or reproduced in any way -or used for any offer, quote, tender or construction purposes without written consent of the company to do so

Follow any figured dimensions - do not scale. IF IN DOUBT ASK.

Revision History		Date

Application Boundary
(4465m²)

Chester Office: Well House Barns Brutton CH4 5DH		South Manchester Office: Canella House 76 Water Lane Wilmslow SK9 5BB		axis
0844 8700 007 - www.axisped.co.uk				
client: HARBOUR ENERGY				
project: LEGACY				
drawing title: STATUTORY PLAN				
date: February 2020		drawn by:	checked:	
drawing number: 2658-01-003		SM	PR	
scale(s): 1:1250@A3		status:	rev:	
planning environment design				