


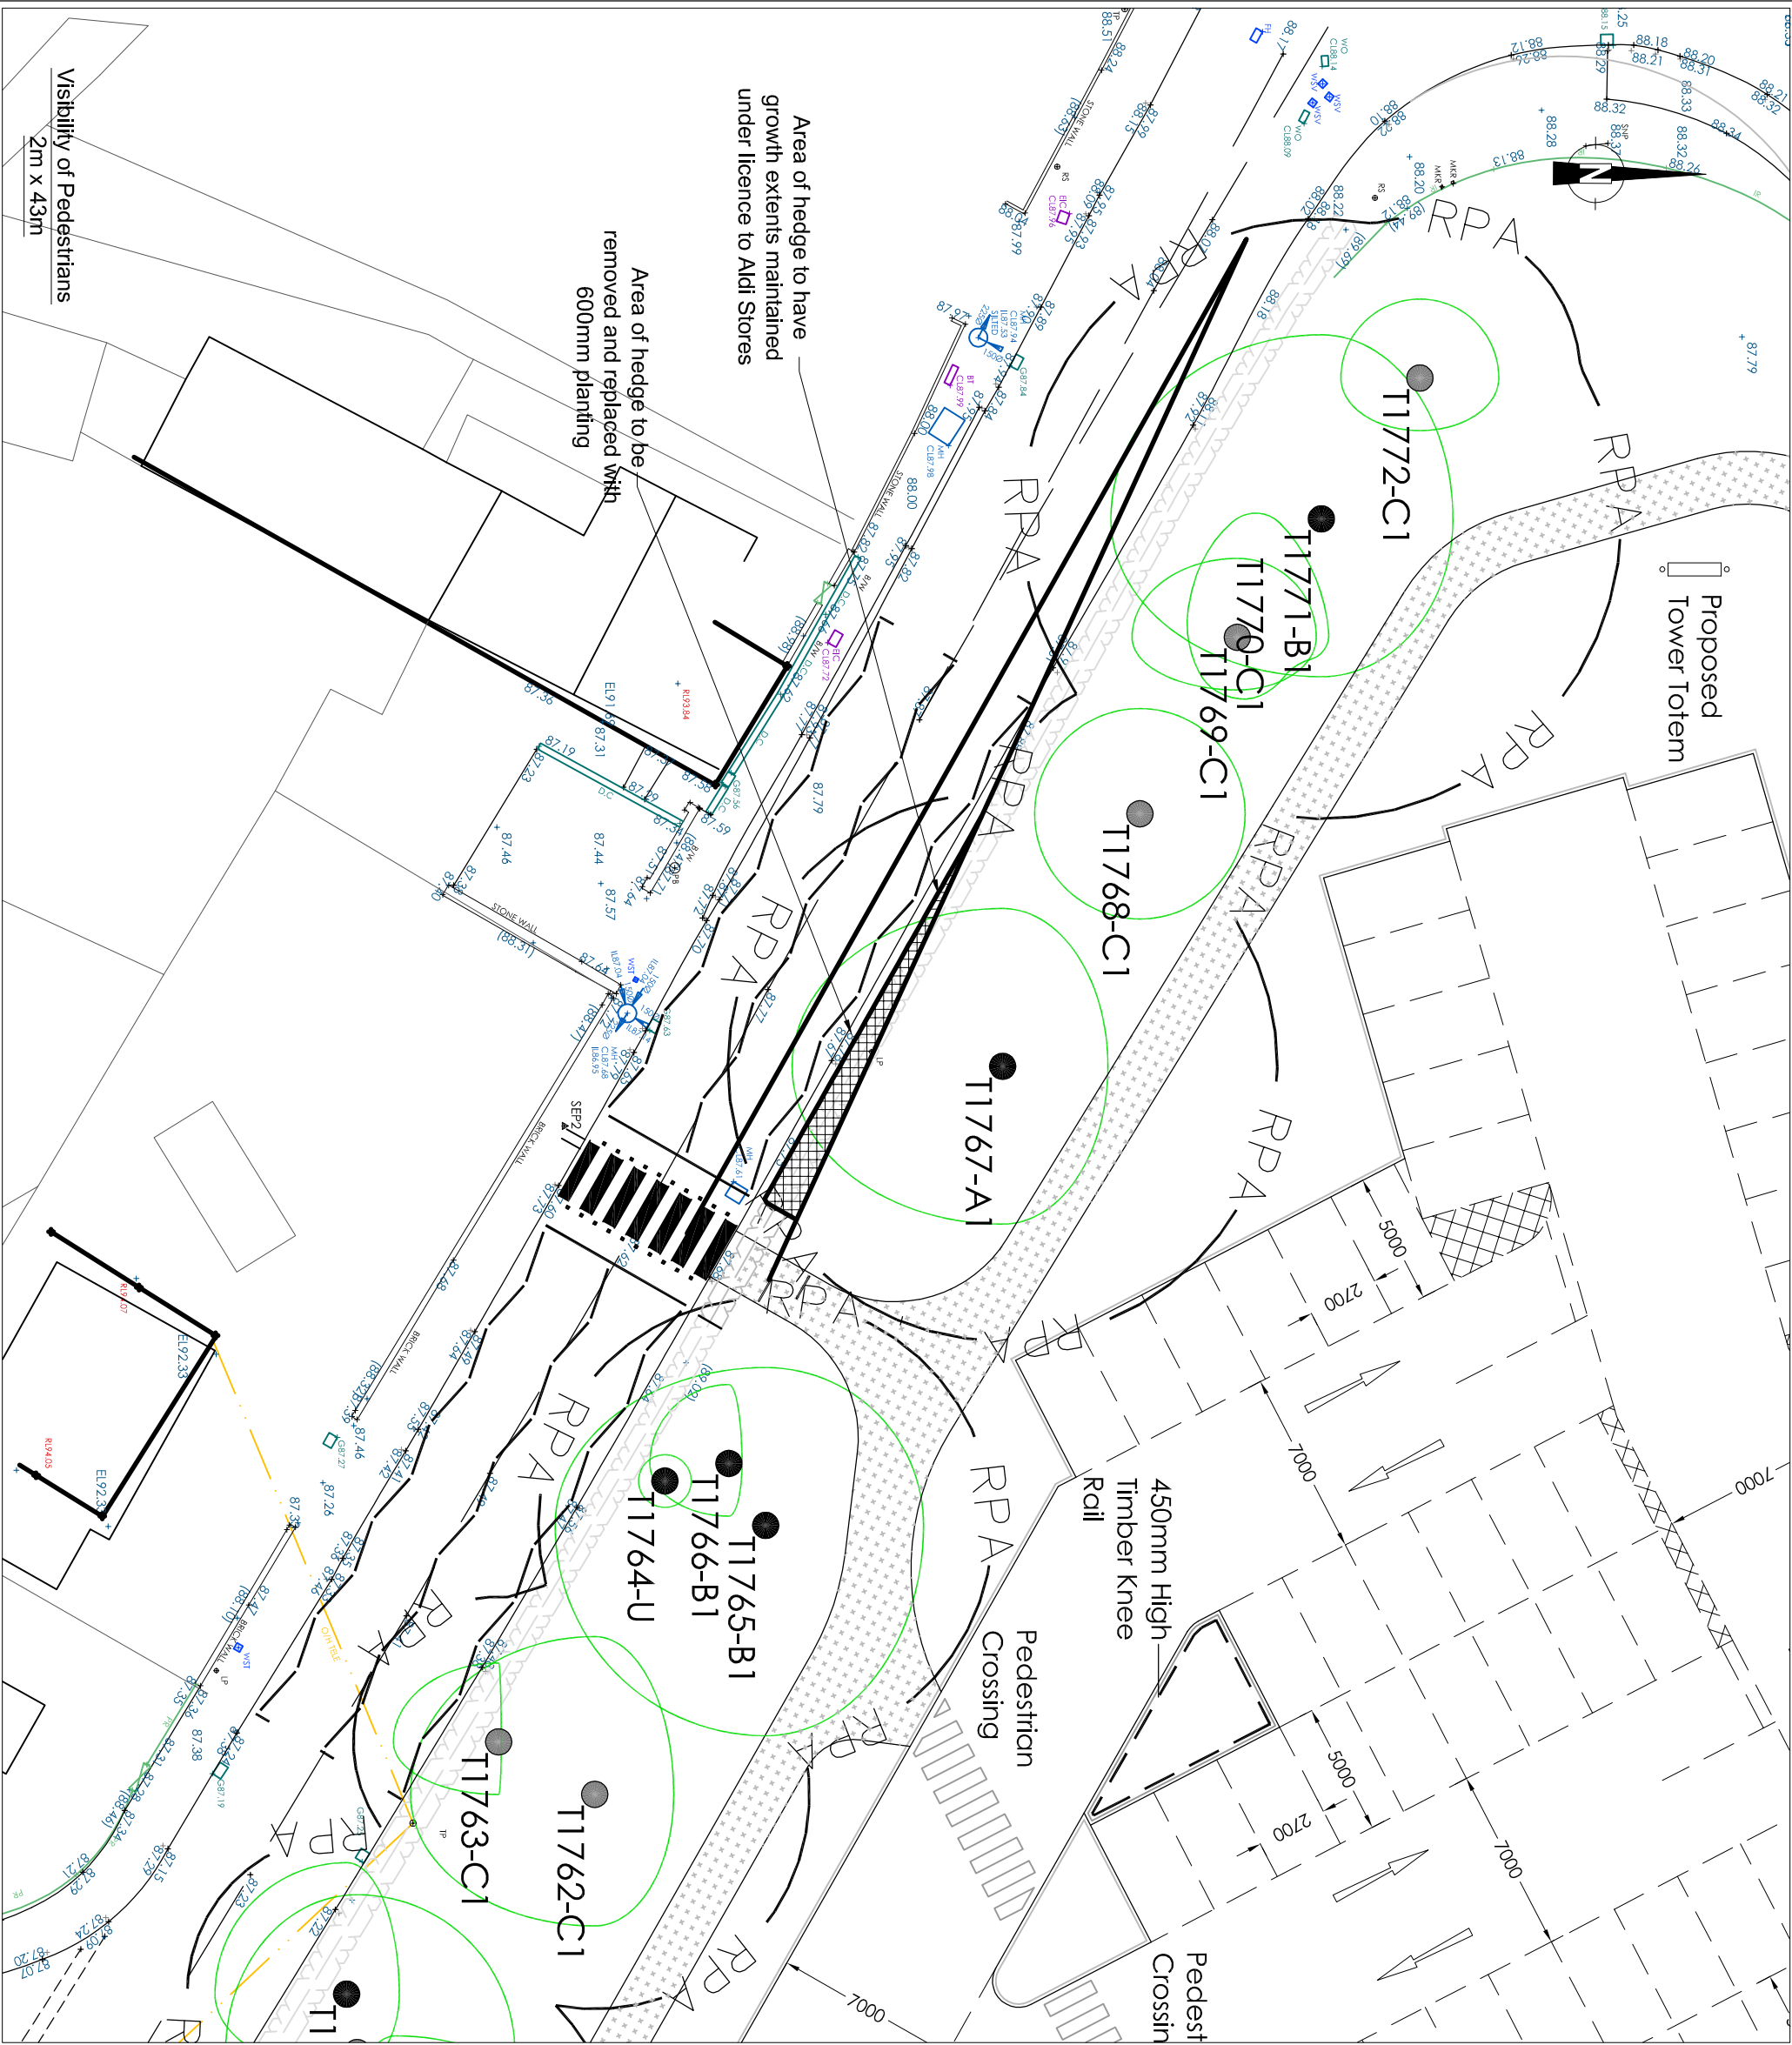

This drawing is the copyright of Cameron Rose Limited and may not be loaned, copied or reproduced in any way, or used for any offer, quote, tender or construction purposes without written consent of the company to do so.

Follow any figured dimensions - do not scale. IF IN DOUBT ASK.

This drawing has been prepared for feasibility purposes and does not represent a construction plan. All design aspects to be confirmed at the appropriate detailed design stage.

| Revision History |                         | Date     |
|------------------|-------------------------|----------|
| A                | MM Clarification Update | 01/07/20 |
| B                | desc                    | date b   |
| C                | desc                    | date c   |
| D                | desc                    | date d   |
| E                | desc                    | date e   |
| F                | desc                    | date f   |
| G                | desc                    | date g   |
| H                | desc                    | date h   |
| I                | desc                    | date i   |
| J                | desc                    | date j   |

|   |  |                                   |  |
|---|--|-----------------------------------|--|
| 10 Ring Street<br>Newcastle<br>Staffordshire<br>ST15 1EL<br>01782 627029<br>www.cameron-rose.co.uk |  | <b>CAMERON ROSE</b><br>ASSOCIATES |  |
| client:<br>Aldi Stores Limited                                                                     |  | drawing number:<br>486-01/GA-09   |  |
| project:<br>Gresford Road Llay                                                                     |  | scale(s):<br>1/250                |  |
| drawing title:<br>Proposed Pedestrian Crossing<br>Pedestrian Visibility Splays                     |  | date:<br>29/06/20                 |  |
|   |  | drawn by:<br>LIM                  |  |
|   |  | checked:<br>CAB                   |  |
|   |  | status:<br>Information            |  |
|   |  | rev:<br>A                         |  |

DATE PRINTED:

Visibility of Pedestrians  
2m x 43m