
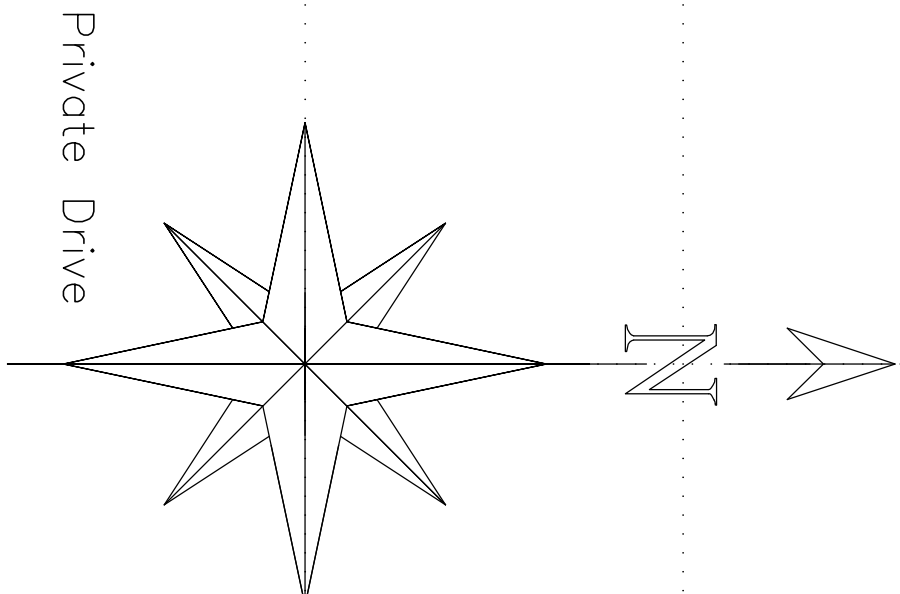


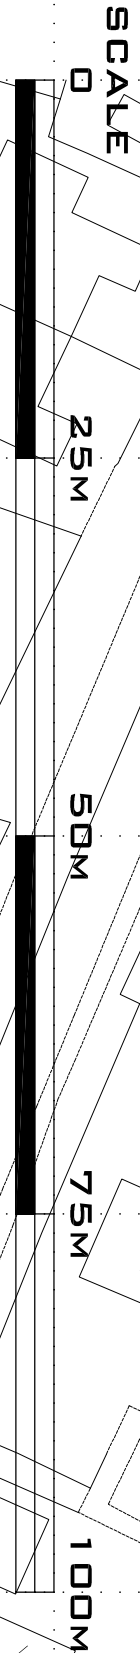

Private Drive

Extent of Gresford/Marford Settlement Boundary

Existing Gated Site Access

Proposed Single Storey Extension Drg. 1222/03, 04, 05 & 06

Existing Dwelling Drg. 1222/01 & 02 To be retained

Extent of Residential Curtilage

REVISIONS

REV	DATE	DESCRIPTION
REV A	19/01/21	HEGGE & TREE SHOWN

S.M. ARCHITECTURAL LIMITED
T/A/S HOMEWOOD DESIGN
THE COACH HOUSE
BURLEIGH DRIVE
MILE DAKEN ROAD
SAVINGBOROUGH
LEICESTERSHIRE
LE19 3PE
T: 01827 289898
E: info@smad.co.uk
W: WWW.HOMEWOODDESIGN.COM

CLIENT:
M J RUSSELL

PROJECT:
**PROPOSED ALTERATIONS
& EXTENSIONS
MIDLAKE HOUSE
OFF HILLOCK LANE
GRESFORD**

DRAWING TITLE:
SITE LAYOUT

PLANNING DRAWING

SCALE	CHECKED
1:500@A2	SM
DATE	DRAWN BY
NOV.2020	EC

DWG NO	07	REV.
1222		A