



Existing Open Space

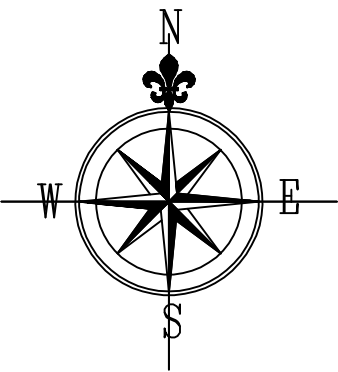

Path

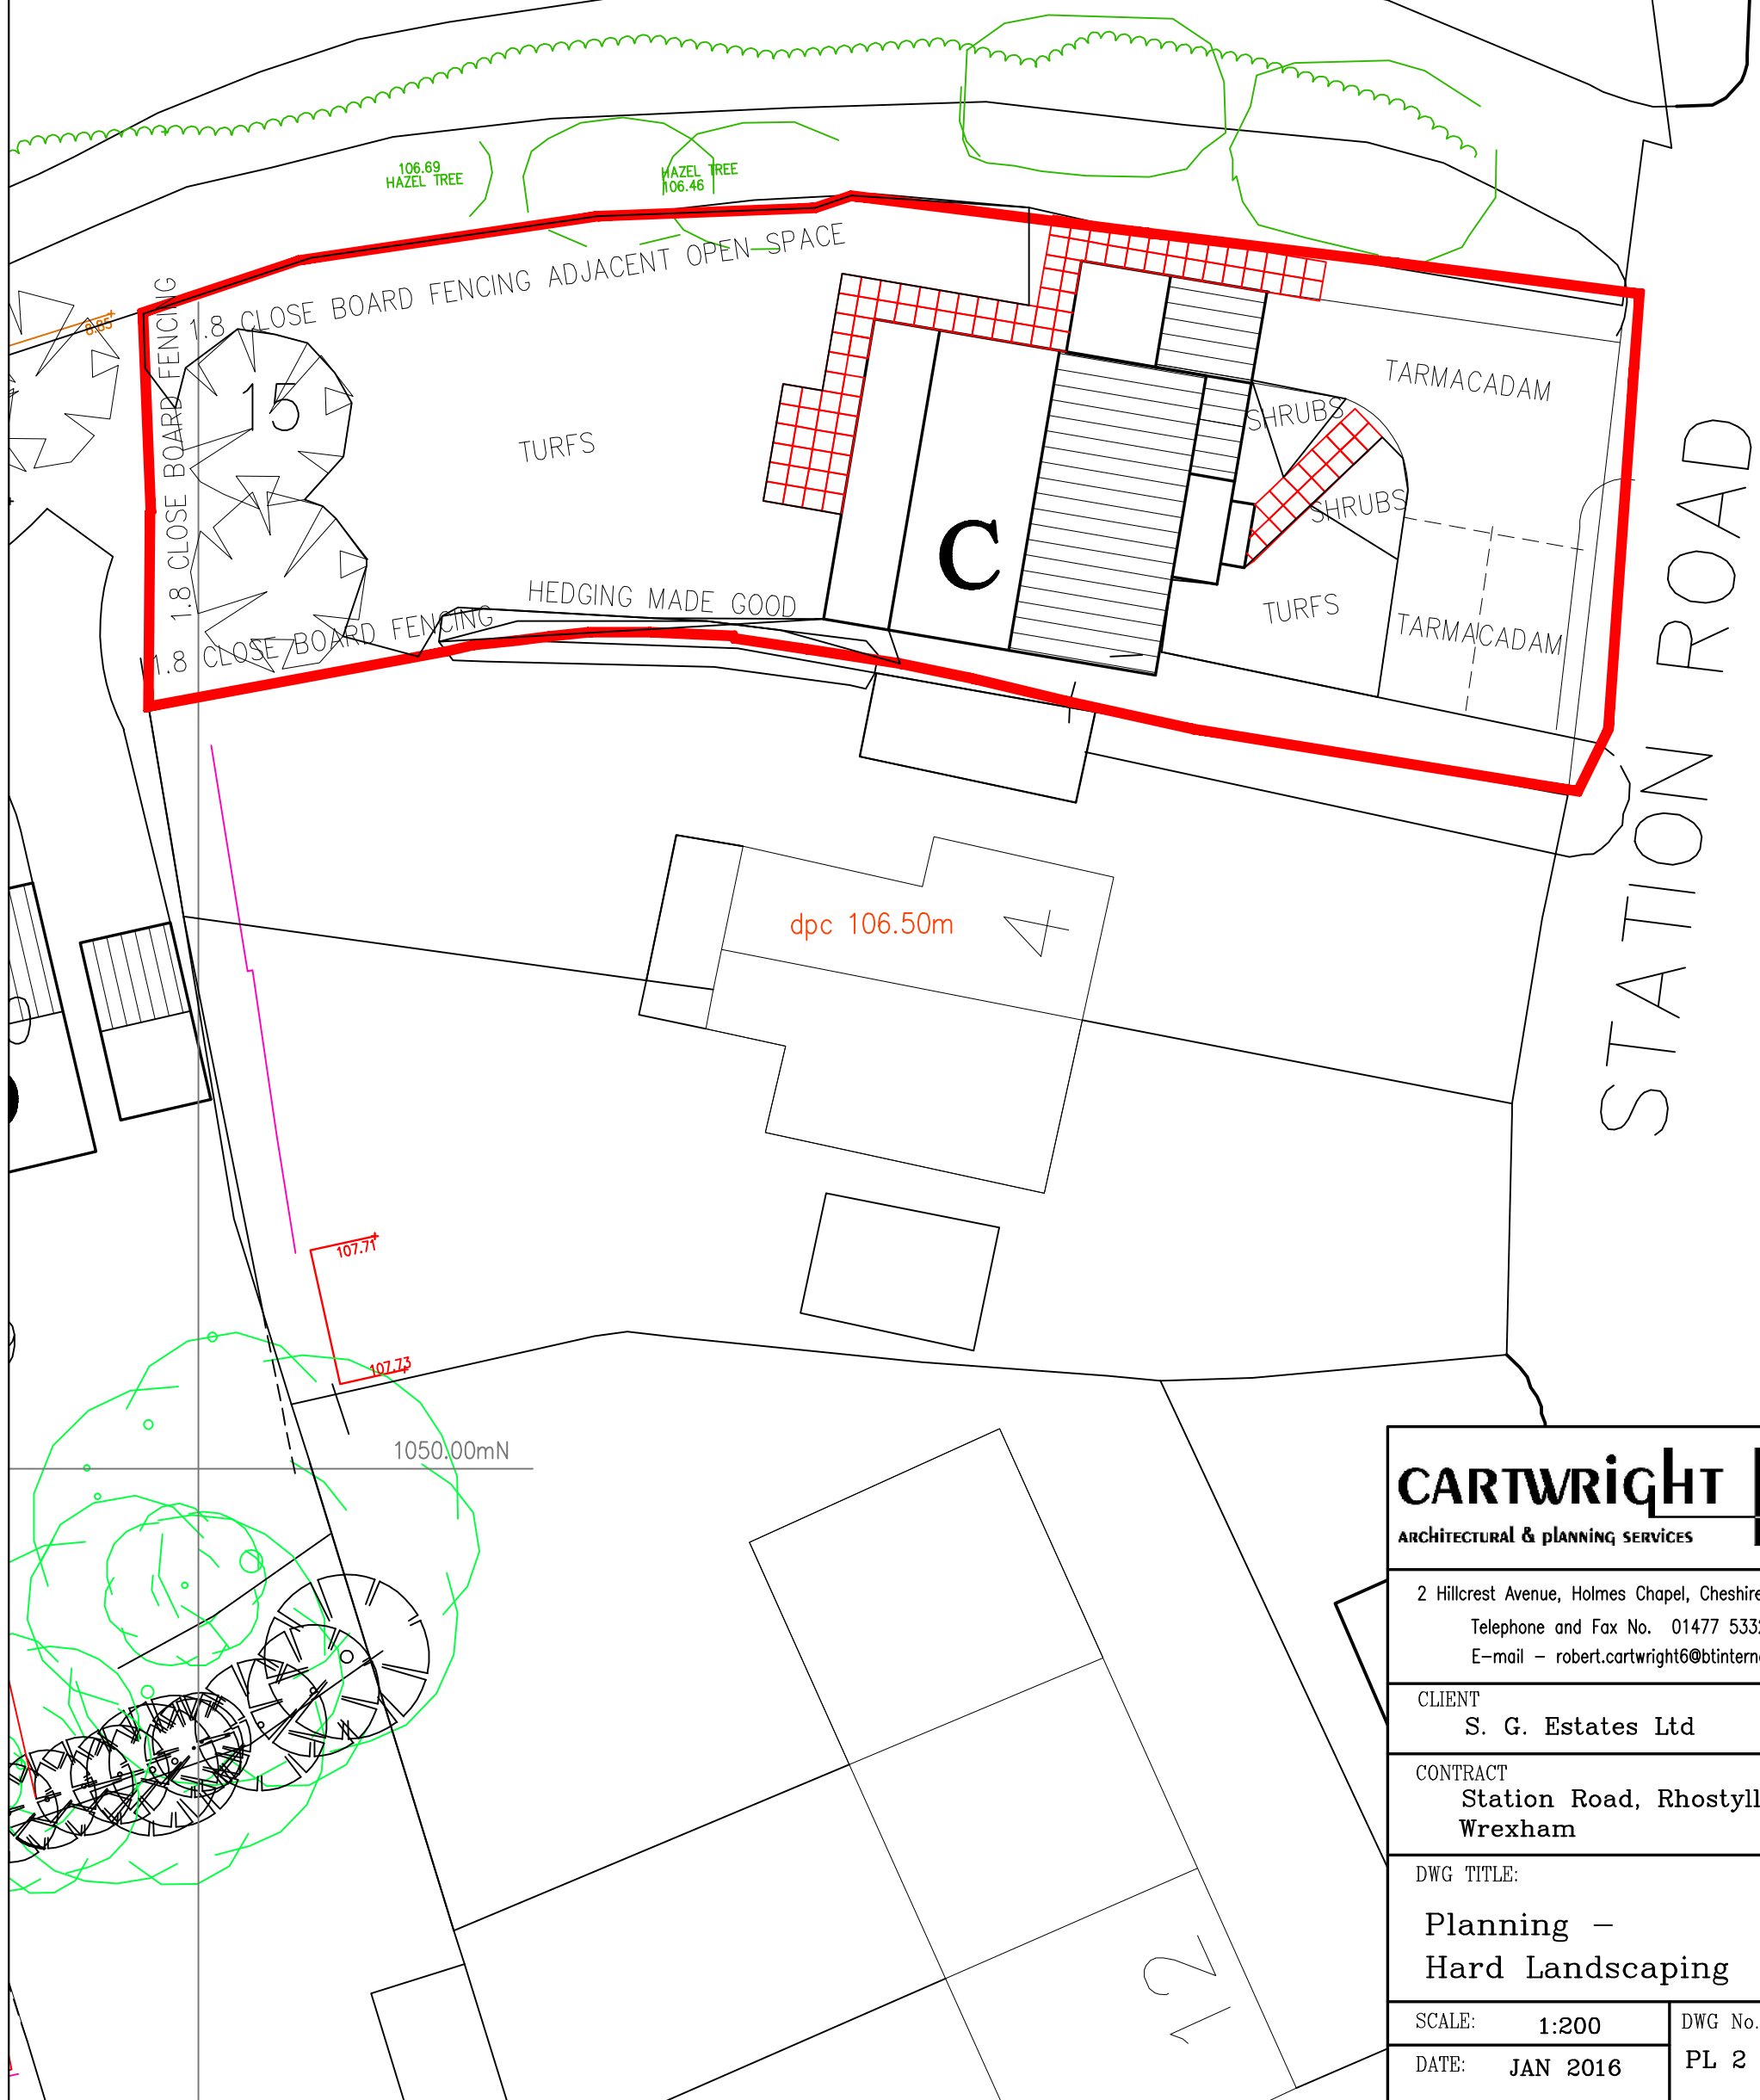

CARTWRIGHT

ARCHITECTURAL & PLANNING SERVICES



2 Hillcrest Avenue, Holmes Chapel, Cheshire. CW4 7DU.
Telephone and Fax No. 01477 533298
E-mail - robert.cartwright6@btinternet.com

CLIENT
S. G. Estates Ltd

CONTRACT
Station Road, Rhostyllen.
Wrexham

DWG TITLE:
Planning -
Hard Landscaping

SCALE: 1:200

DATE: JAN 2016

DWG No.

PL 2