



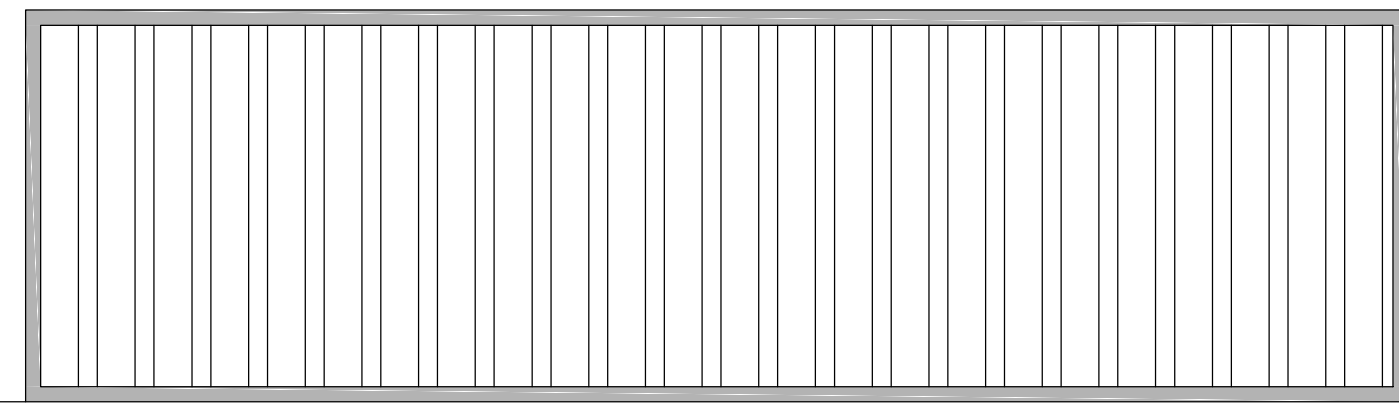


9.14m

Elevation A & C

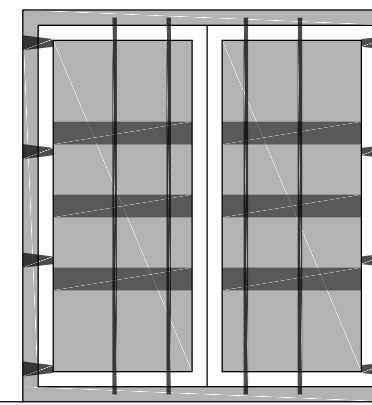



2.44m

Elevation B

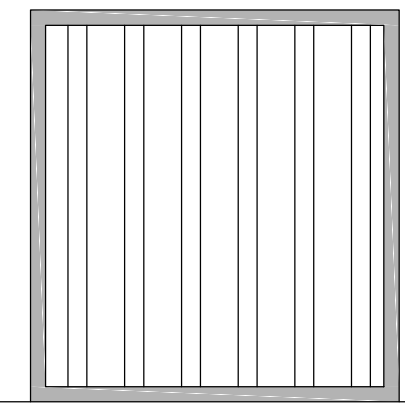

2.44m

Elevation D

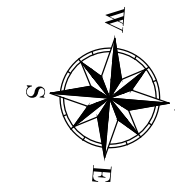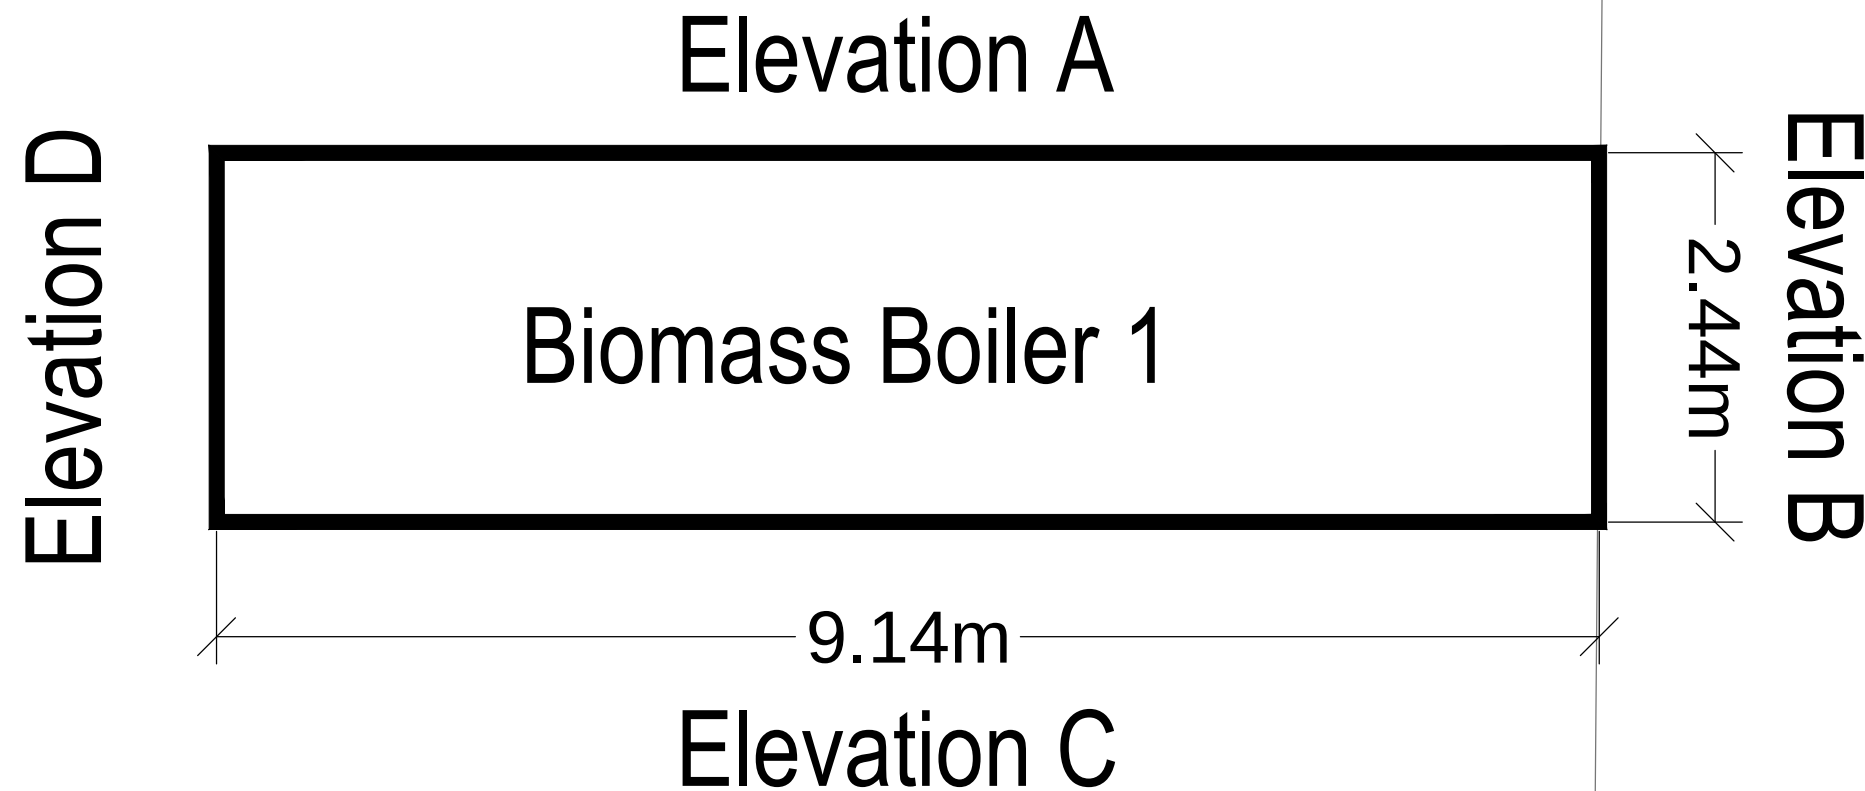

THIS DRAWING IS TO BE READ IN CONJUNCTION WITH ALL RELATED DRAWINGS. ALL DIMENSIONS MUST BE CHECKED AND VERIFIED ON SITE BEFORE COMMENCING ANY WORK OR PRODUCING SHOP DRAWINGS. THE ORIGINATOR SHOULD BE NOTIFIED IMMEDIATELY OF ANY DISCREPANCY. THIS DRAWING IS COPYRIGHT AND REMAINS THE PROPERTY ROGER PARRY & PARTNERS.

| Rev      | Description | Date | Dr by | App by |
|----------|-------------|------|-------|--------|
| Original |             |      |       |        |



| Residential - Agricultural - Commercial   |                                                                            |                 |
|---|----------------------------------------------------------------------------|-----------------|
| Job   | Proposed 5x 199kw Biomass Boilers                                          |                 |
| Title   | Elevation Plan                                                             |                 |
| Location   | Higher Hall Poultry Ltd<br>Higher Hall<br>Bowling Bank<br>Wrexham LL13 9RT |                 |
| Client   | Higher Hall Poultry Ltd                                                    |                 |
| Scales   | 1:50 @ A3                                                                  |                 |
| Drawing No.   | RJC-MZ571-03                                                               |                 |
| Drawn by   | AZ                                                                         | Date 07/09/2020 |
| HOGSTOW HALL, MINSTERLEY<br>SHREWSBURY, SHROPSHIRE. SY5 0HZ<br>Tel: 01743 791336 Fax: 01743 792770<br>email: mail@rogerparry.net<br>Web address: www.rogerparry.net<br><small>Roger Parry &amp; Partners LLP Partnership no. OC312103<br/>Registered Office: Higher Hall, Minsterley, Shrewsbury, SY5 0BZ<br/>A list of members of the LLP is available at the above address.</small> |                                                                            |                 |