
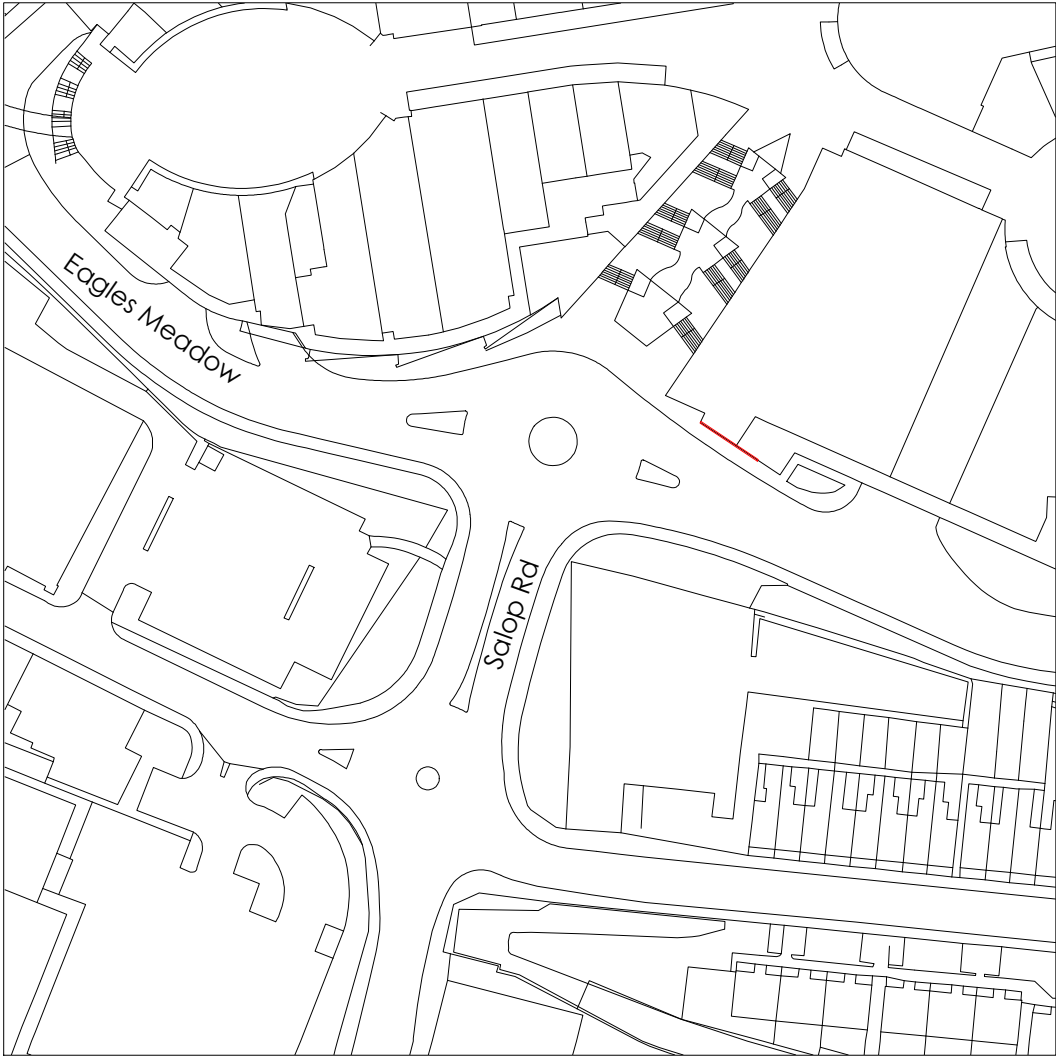


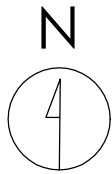

Title
Site Location Plan

Address
Eagles Meadow Shopping Centre,
Smithfield Rd, Wrexham, LL13 8DB




Client
Air Outdoor

Job No. AO-ENG-00072
Issued 16/08/20

Scale
1:1250 @ A3

Key
1. Site Boundary

All information is to be checked on site for accuracy and fit. Only drawings with WD status with the most recent revision are to be used for construction.

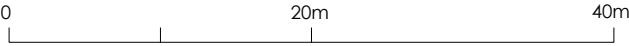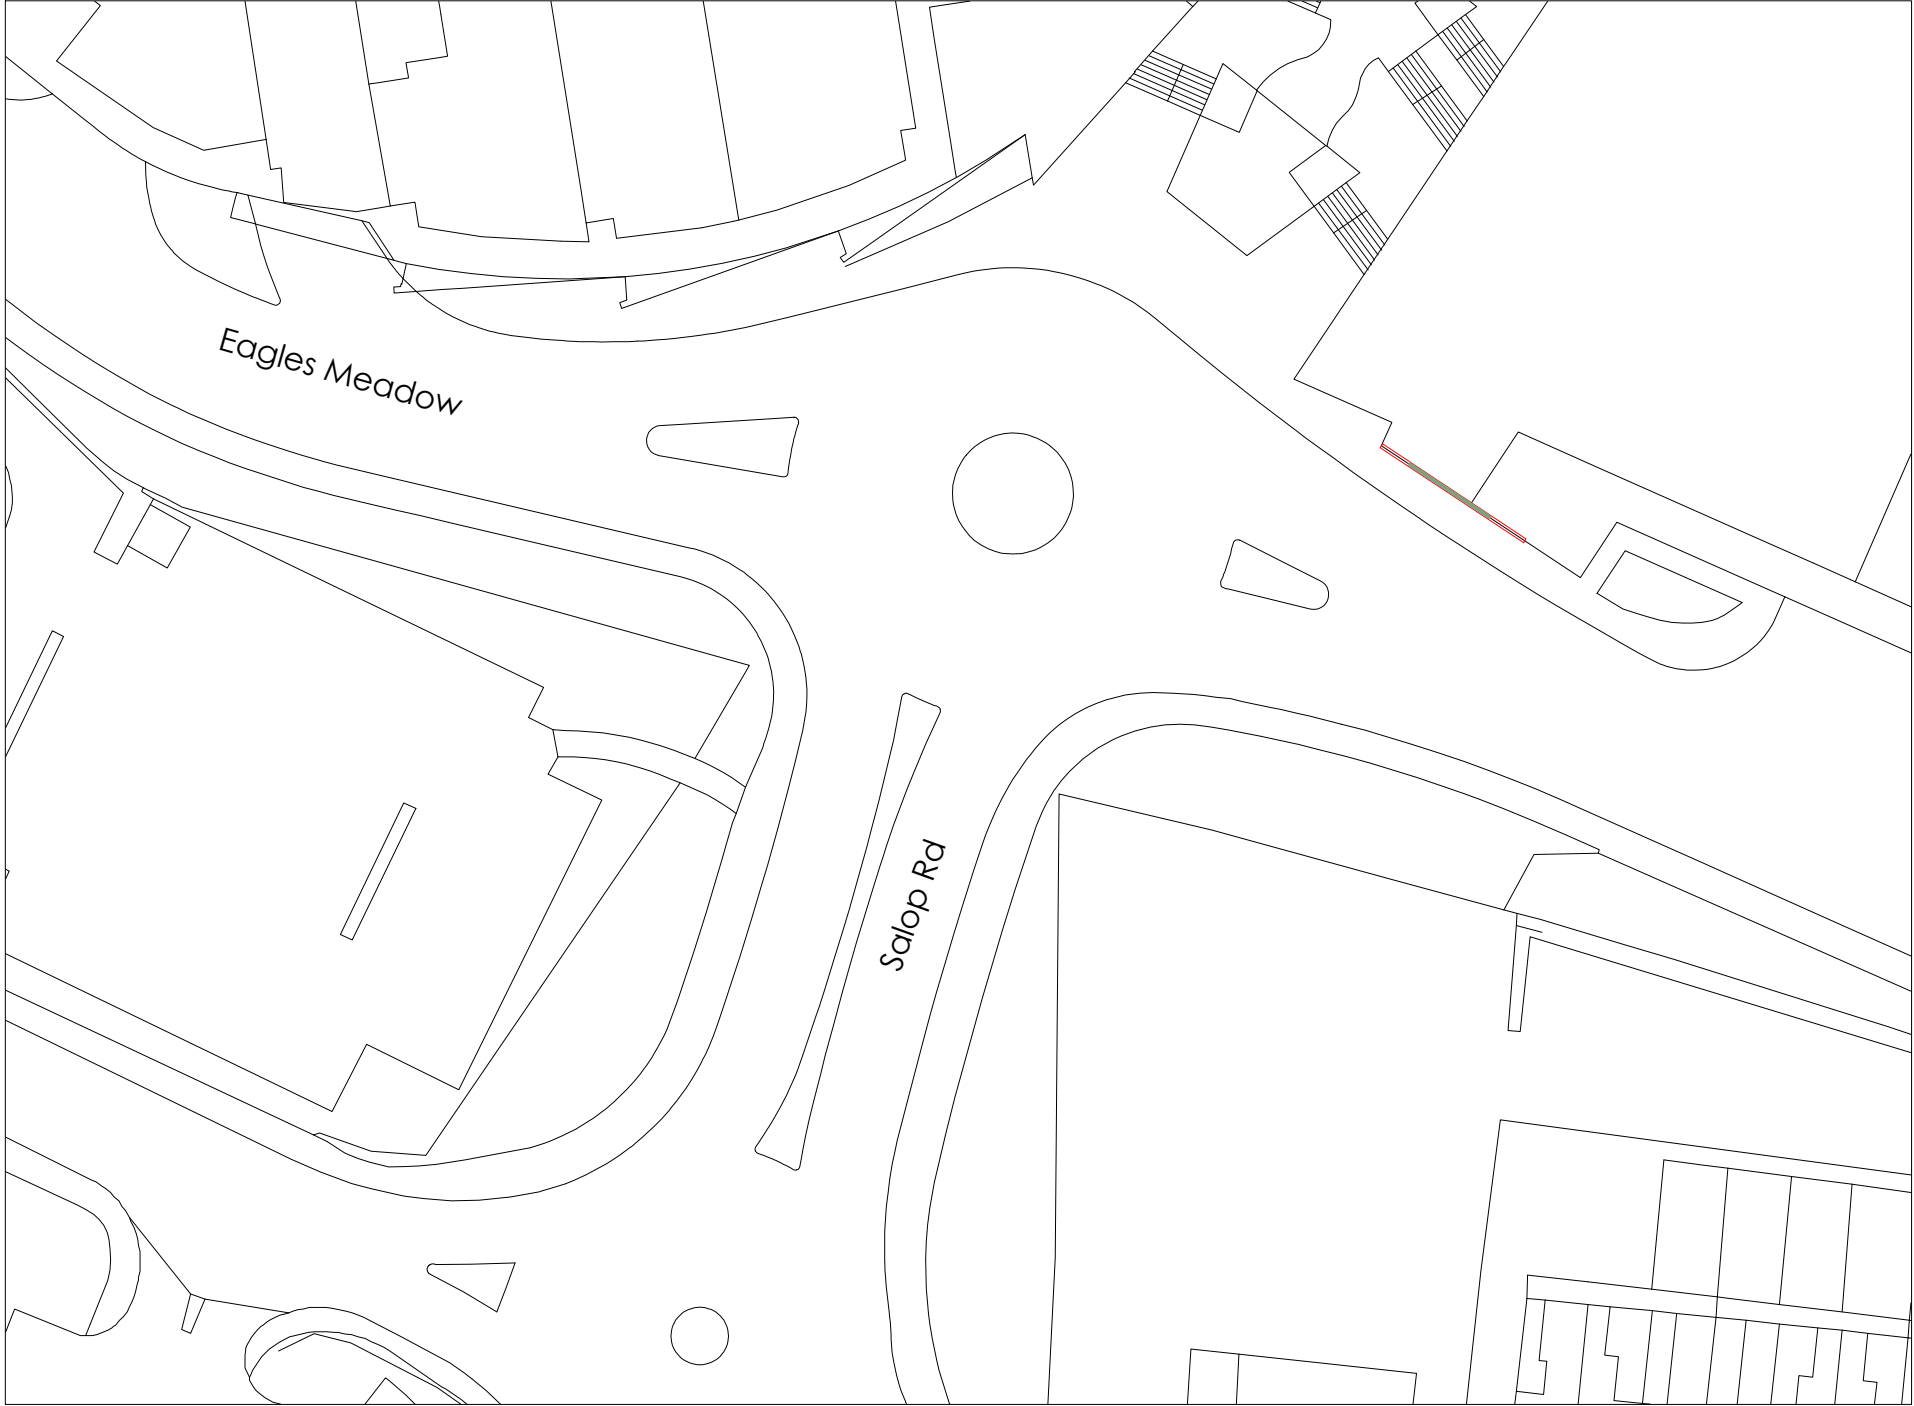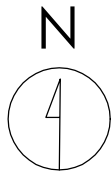

Title
Existing Site Plan

Address
Eagles Meadow Shopping Centre,
Smithfield Rd, Wrexham, LL13 8DB

Client
Air Outdoor




Job No. AO-ENG-00072
Issued 16/08/20

Scale
1:500 @ A3

Key

- 1. Site Boundary
- 2. Existing Advertising Board to be Removed

All information is to be checked on site for accuracy and fit. Only drawings with WD status with the most recent revision are to be used for construction.

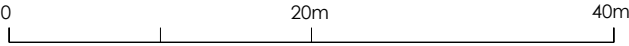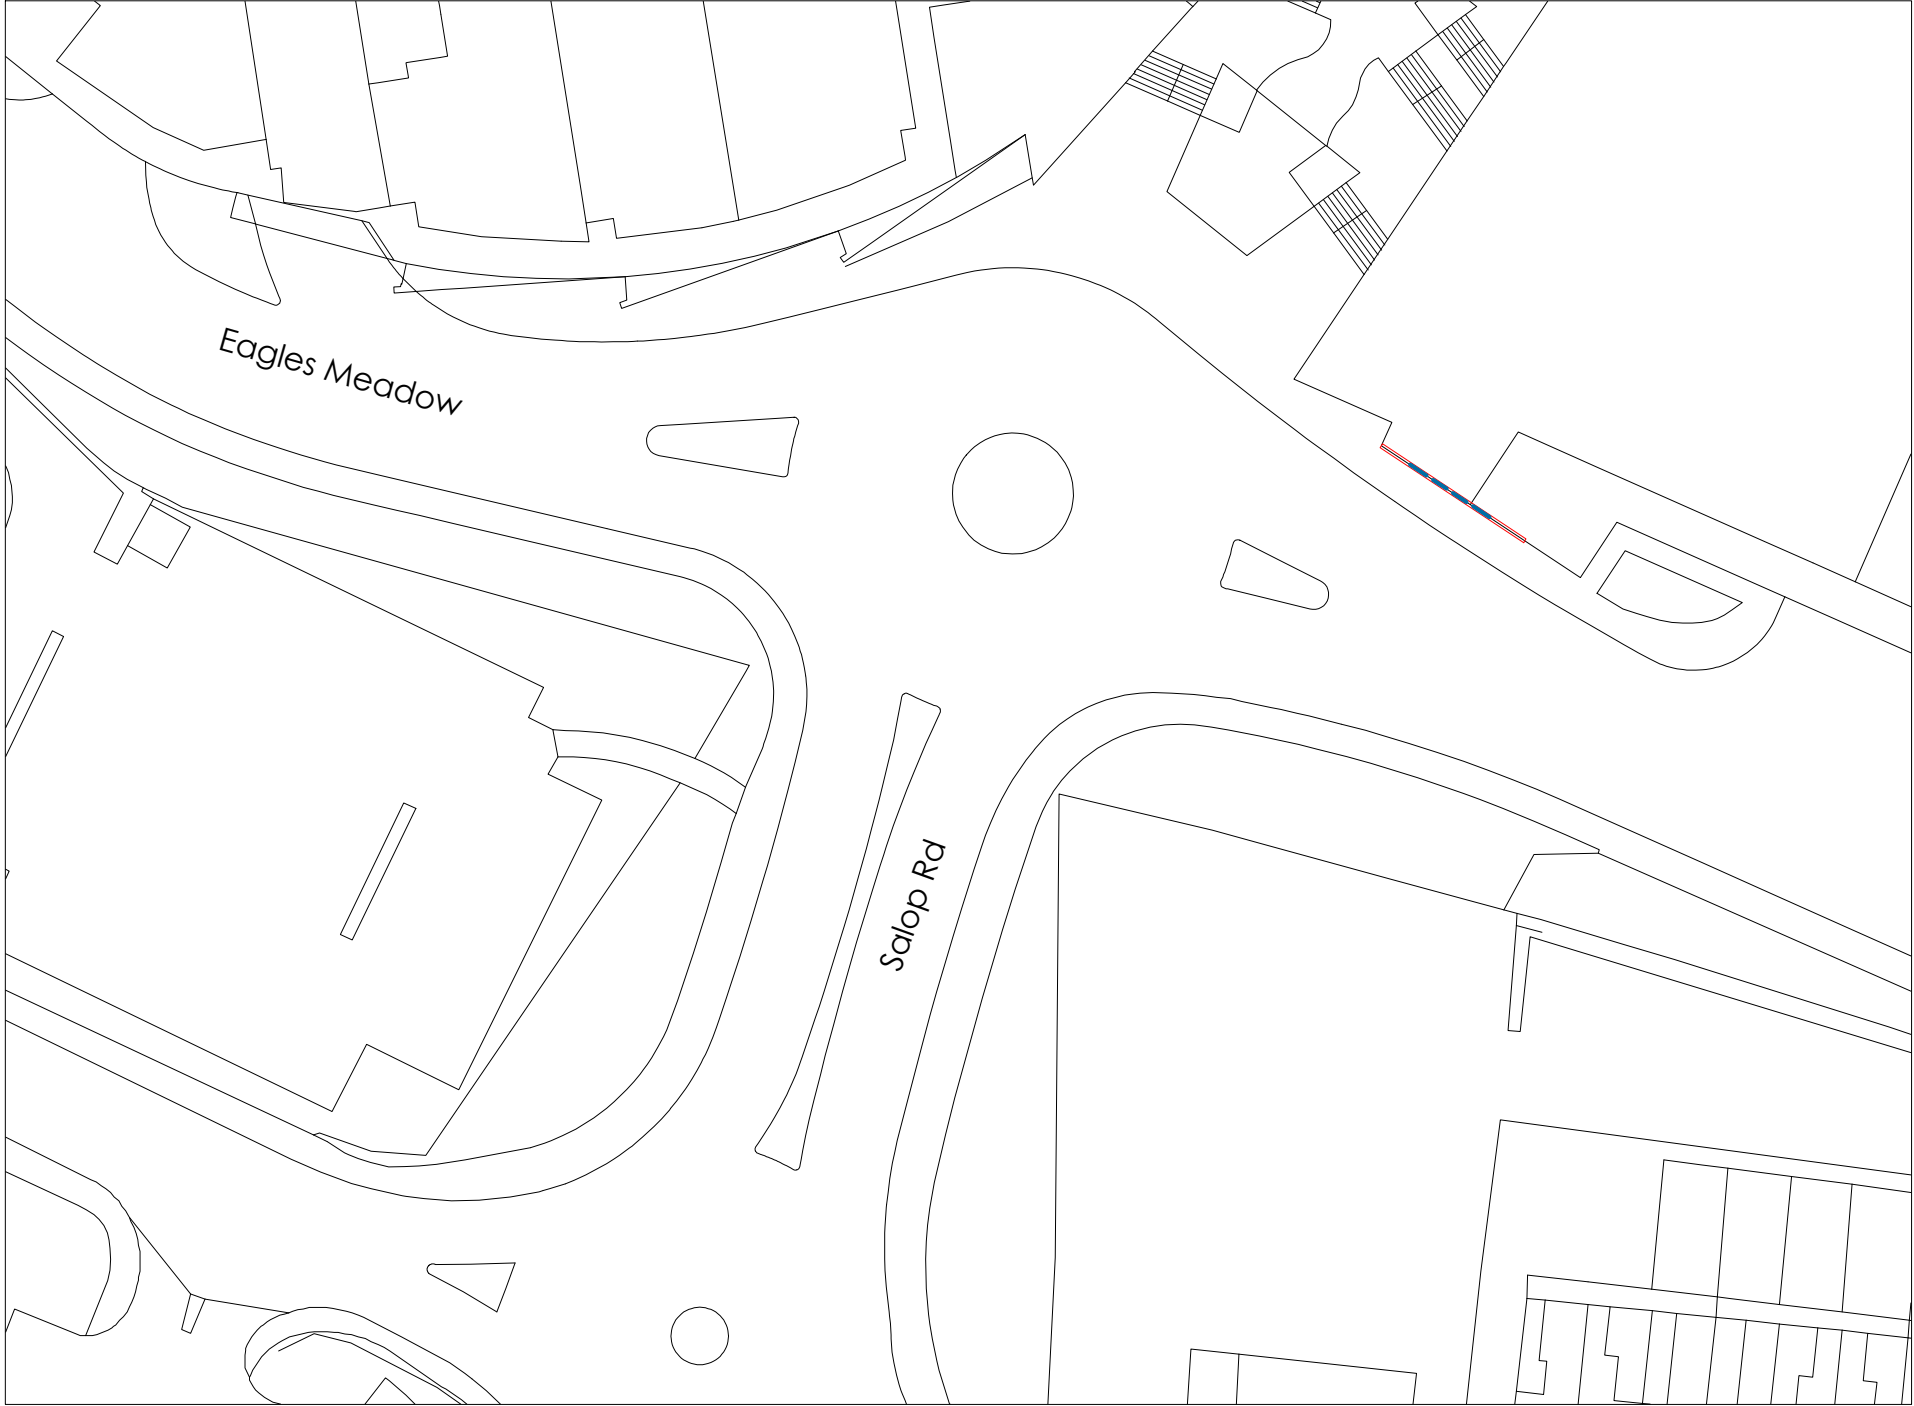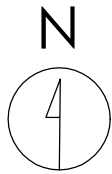

Title
Proposed Site Plan

Address
Eagles Meadow Shopping Centre,
Smithfield Rd, Wrexham, LL13 8DB

Client
Air Outdoor


Job No. AO-ENG-00072
Issued 16/08/20

Scale
1:500 @ A3


Key

—	1. Site Boundary
—	2. Proposed Media Screen

All information is to be checked on site for accuracy and fit. Only drawings with WD status with the most recent revision are to be used for construction.

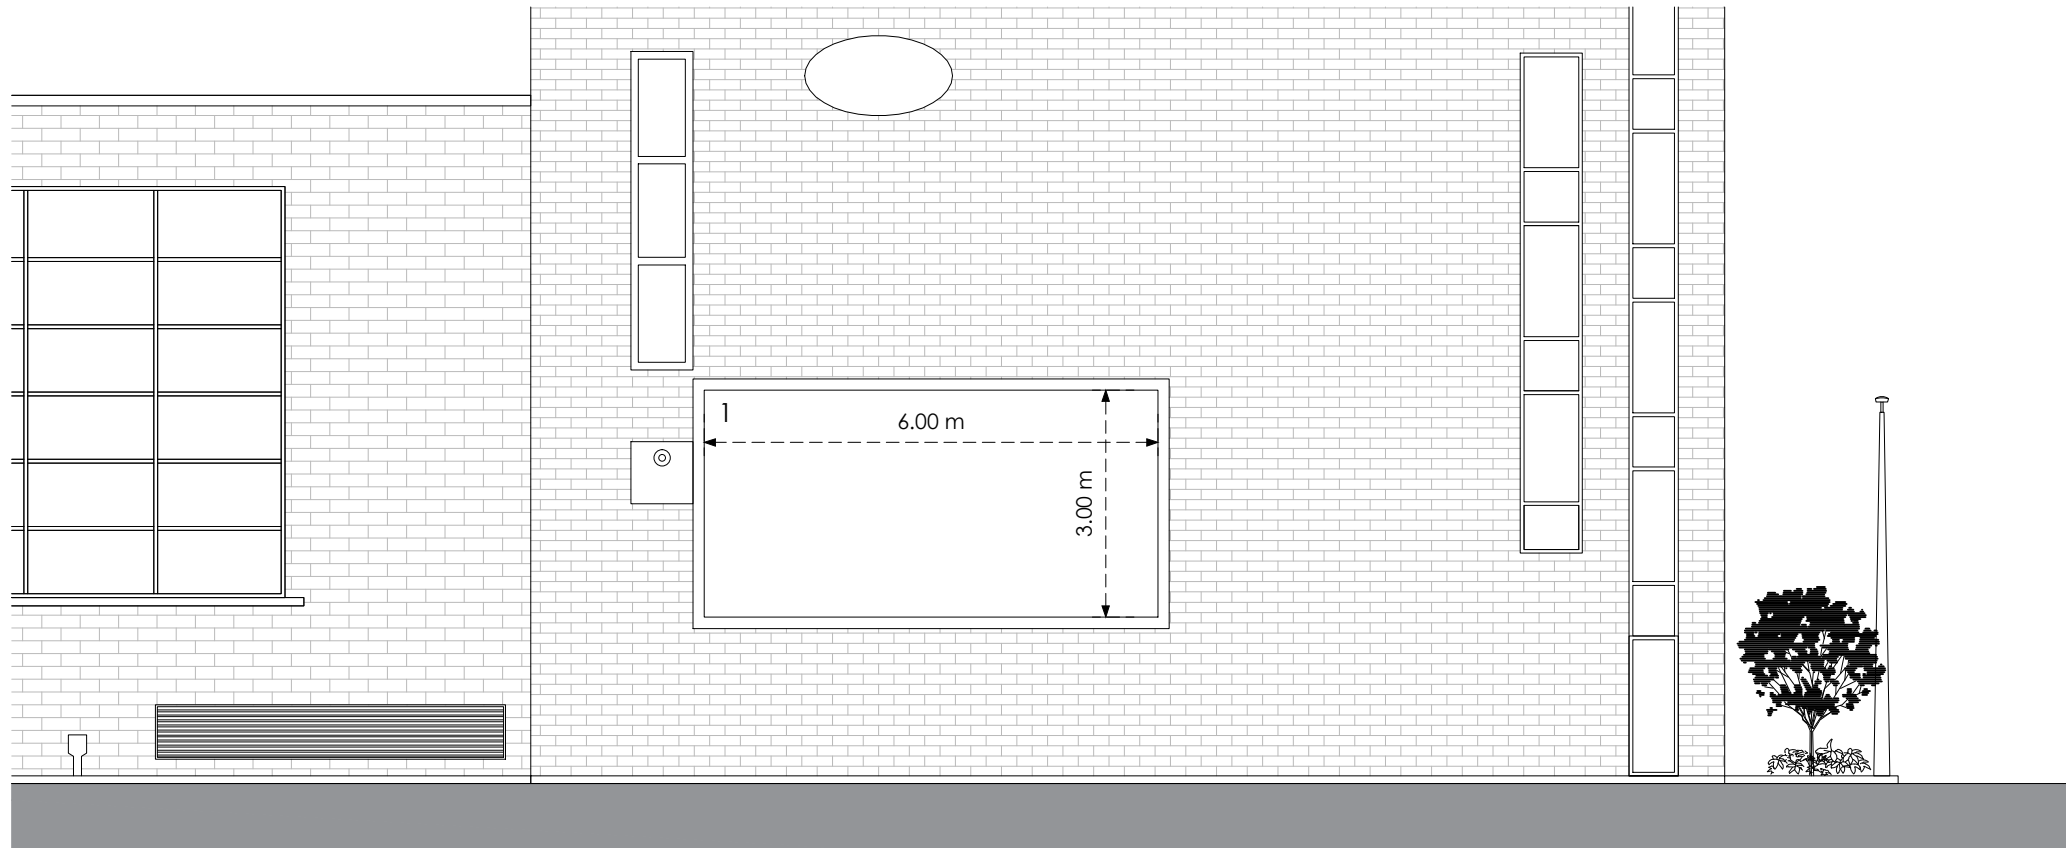


Front

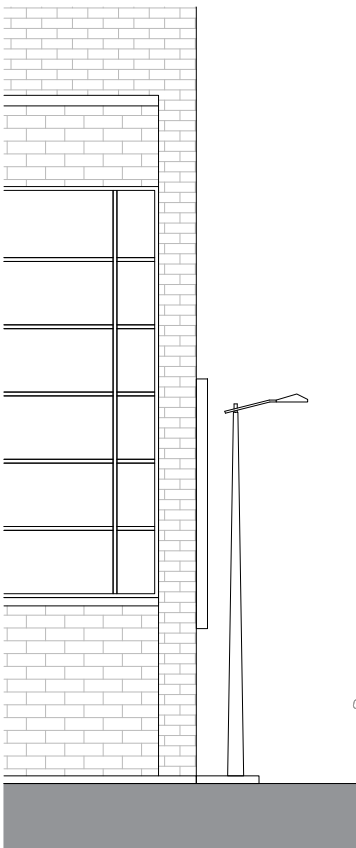


Side

Existing

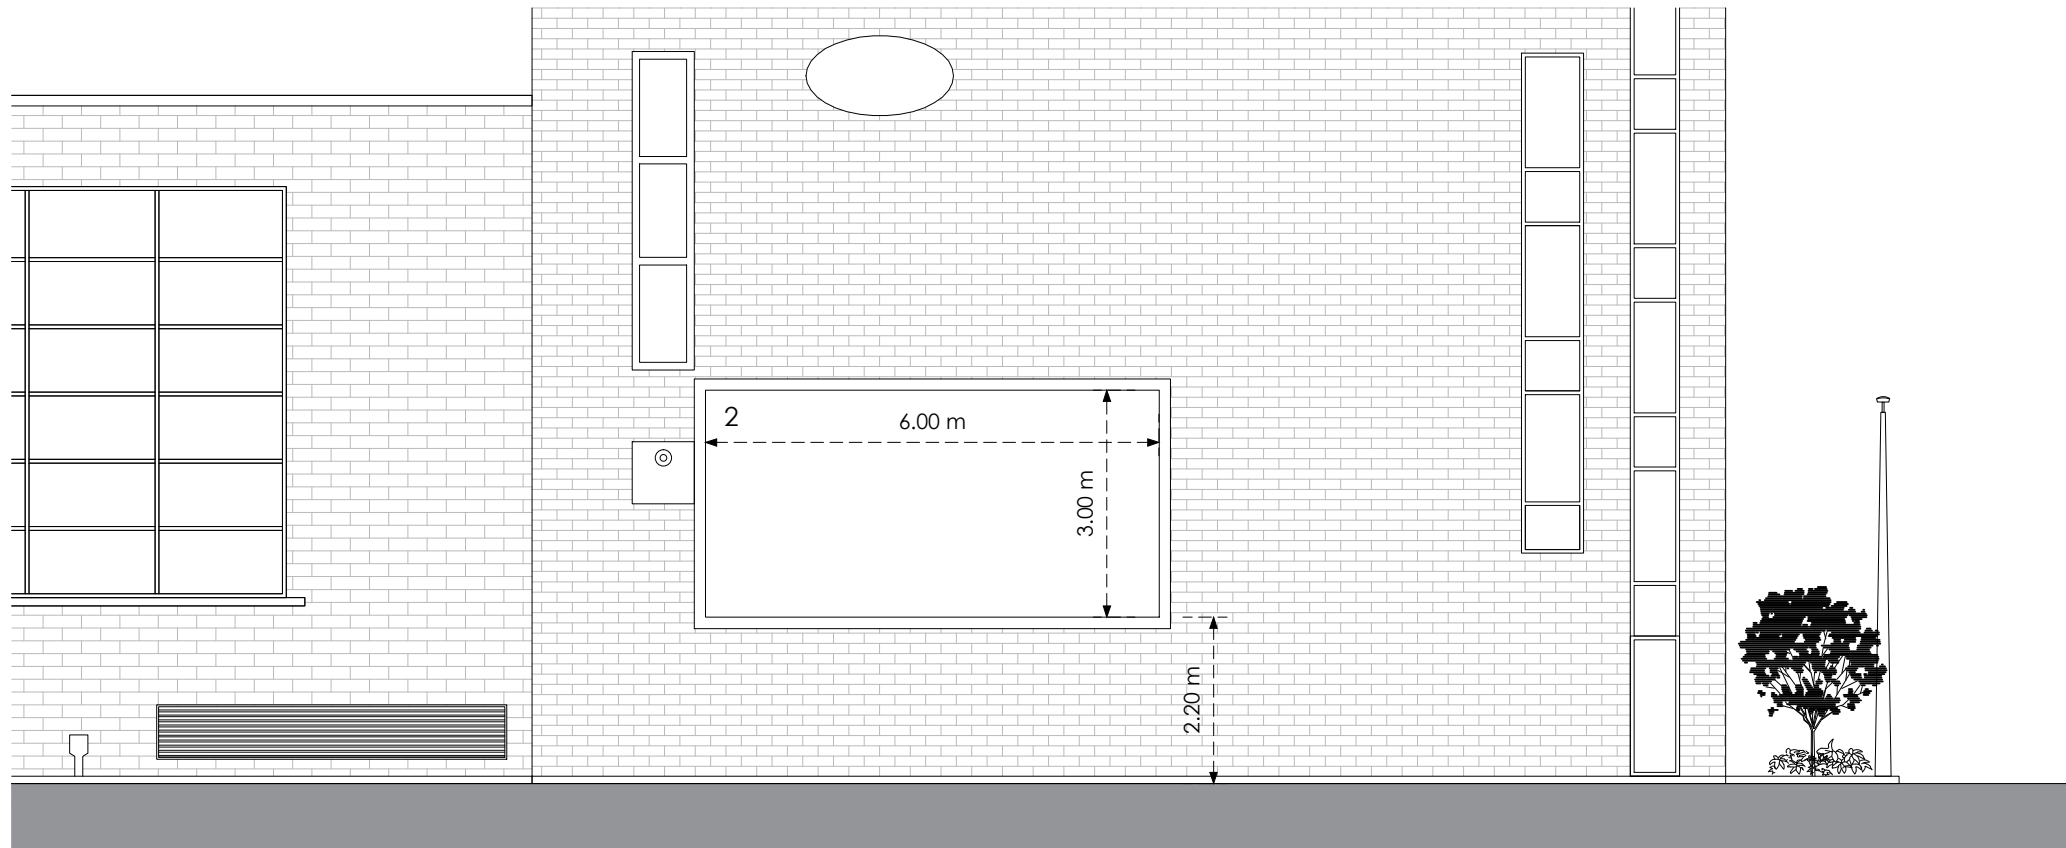

Front

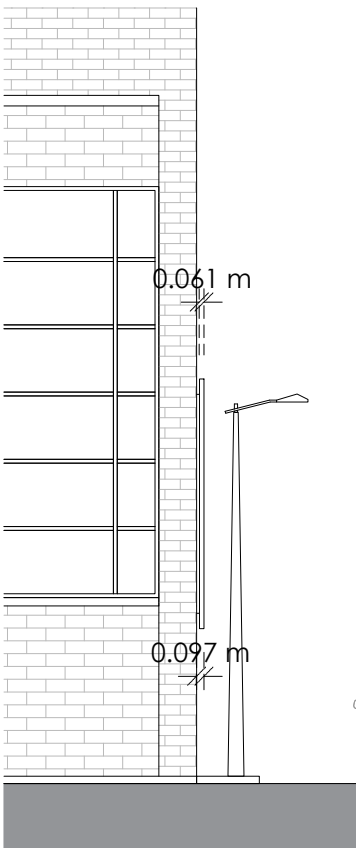

Side

Proposed

0 4m 8m

Title
Existing and Proposed Elevations

Address
Eagles Meadow Shopping Centre,
Smithfield Rd, Wrexham, LL13 8DB

Client
Air Outdoor

Job No.
AO-ENG-00072

Issued
16/08/20

Scale
1:100 @ A3

- Key**
- Existing Advertising Board
 - Proposed Media Screen

All information is to be checked on site for accuracy and fit. Only drawings with WD status with the most recent revision are to be used for construction.