


New bay extentions to north & south elevations to be clad with (walls and roof) Euroclad Veio standing seam in grey. On insulated carrier frame, Cement board substrate and SFS/timber frame.

External face of masonry walls to be finished with Wehterby Thin coat Thru' colour render system colour TBC.

uPVC windows colour to be dark grey.

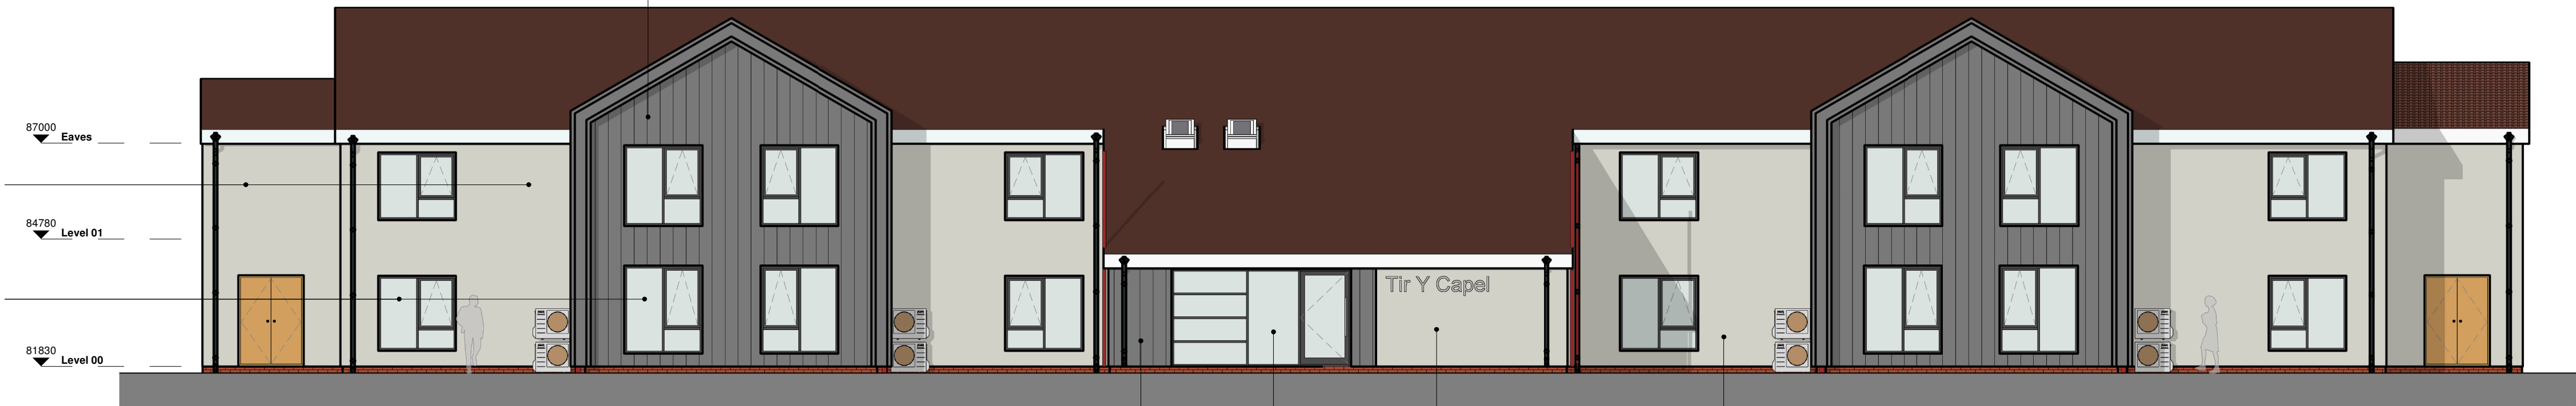


Elevation - South


Corner section of existing masonry wall to be over clad with Euroclad Veio standing seam cladding on 25mm carrier frame.

New curtain wall glazing and entrance door. Door to automatic opening and on access control system.


External face of masonry walls to be finished with Wehterby Thin coat Thru' colour render system colour TBC.

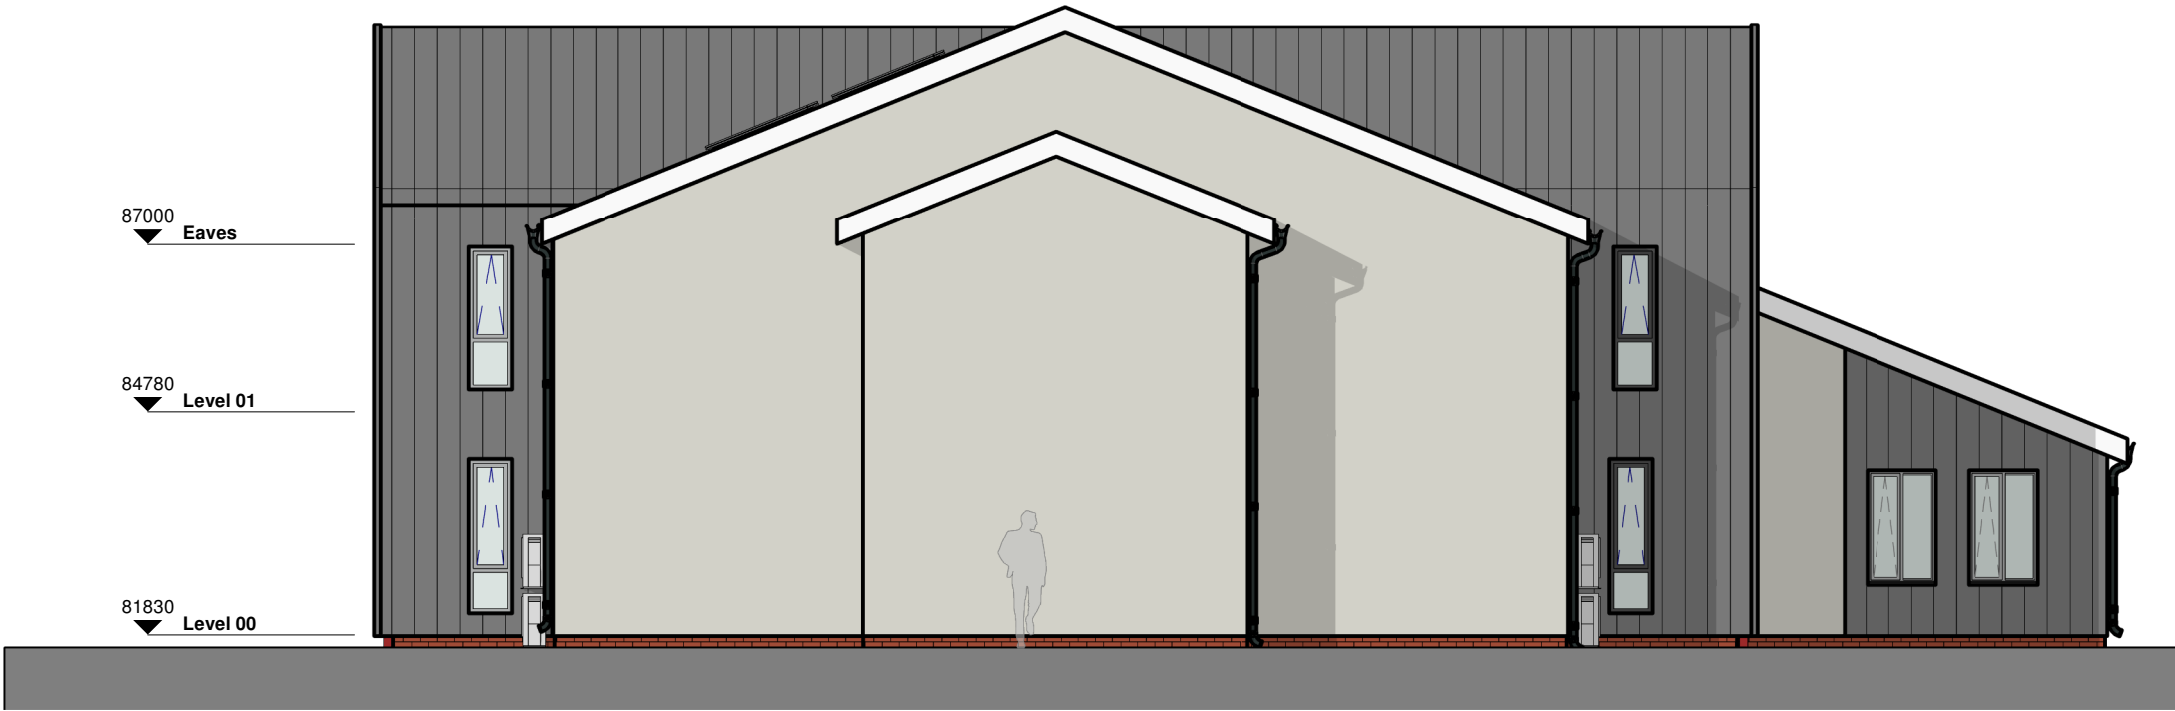

Elevation - West

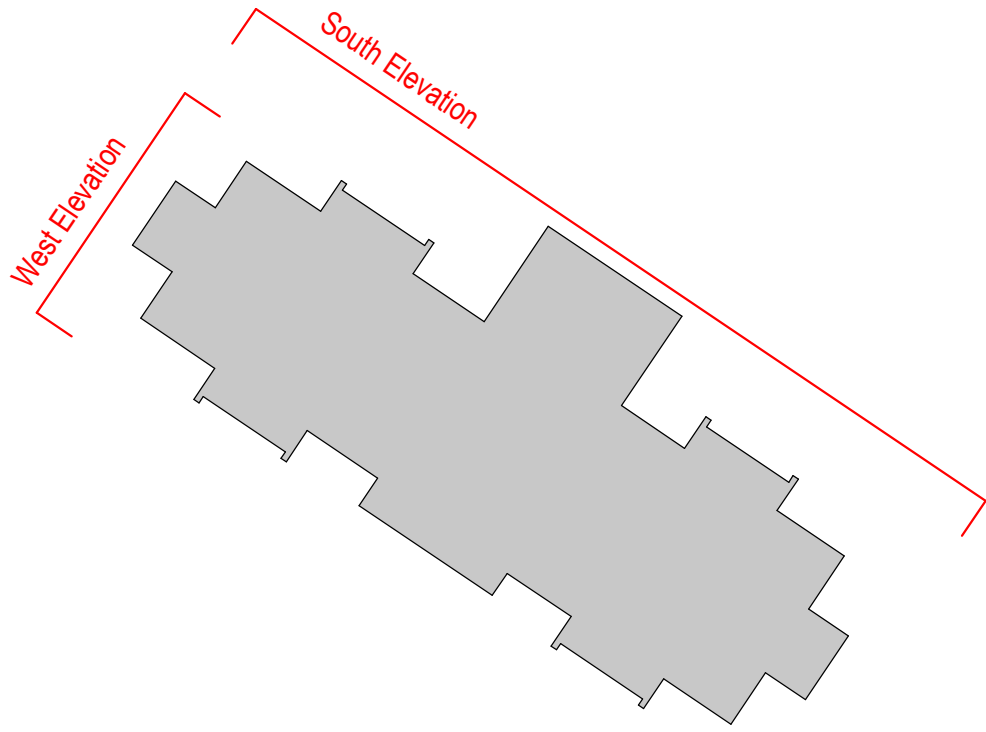

Key Plan

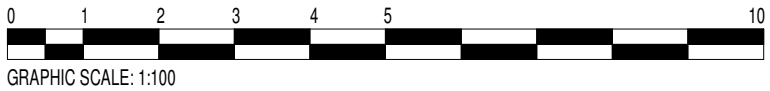

REV	DATE	REVISION NOTE	BY	CHECK
P7	01.02.21	TENDER ISSUE	JH	DG
P6	11.12.20	Issue for Client Comments	JH	DG
P5	19.10.20	Issued for Information	JH	DG
P4	04.09.20	Windows updated, bay wall cladding updated to Client's comments	JH	DG
P3	11.08.20	Planning Issue	JH	DG
P2	18.05.20	EXTERNAL MATERIALS UPDATED	HTP	DG
P1	30.04.20	ISSUE	RM	DG