



KEY

C.S. SHEETS = CORRUGATED STEEL
SHEETS

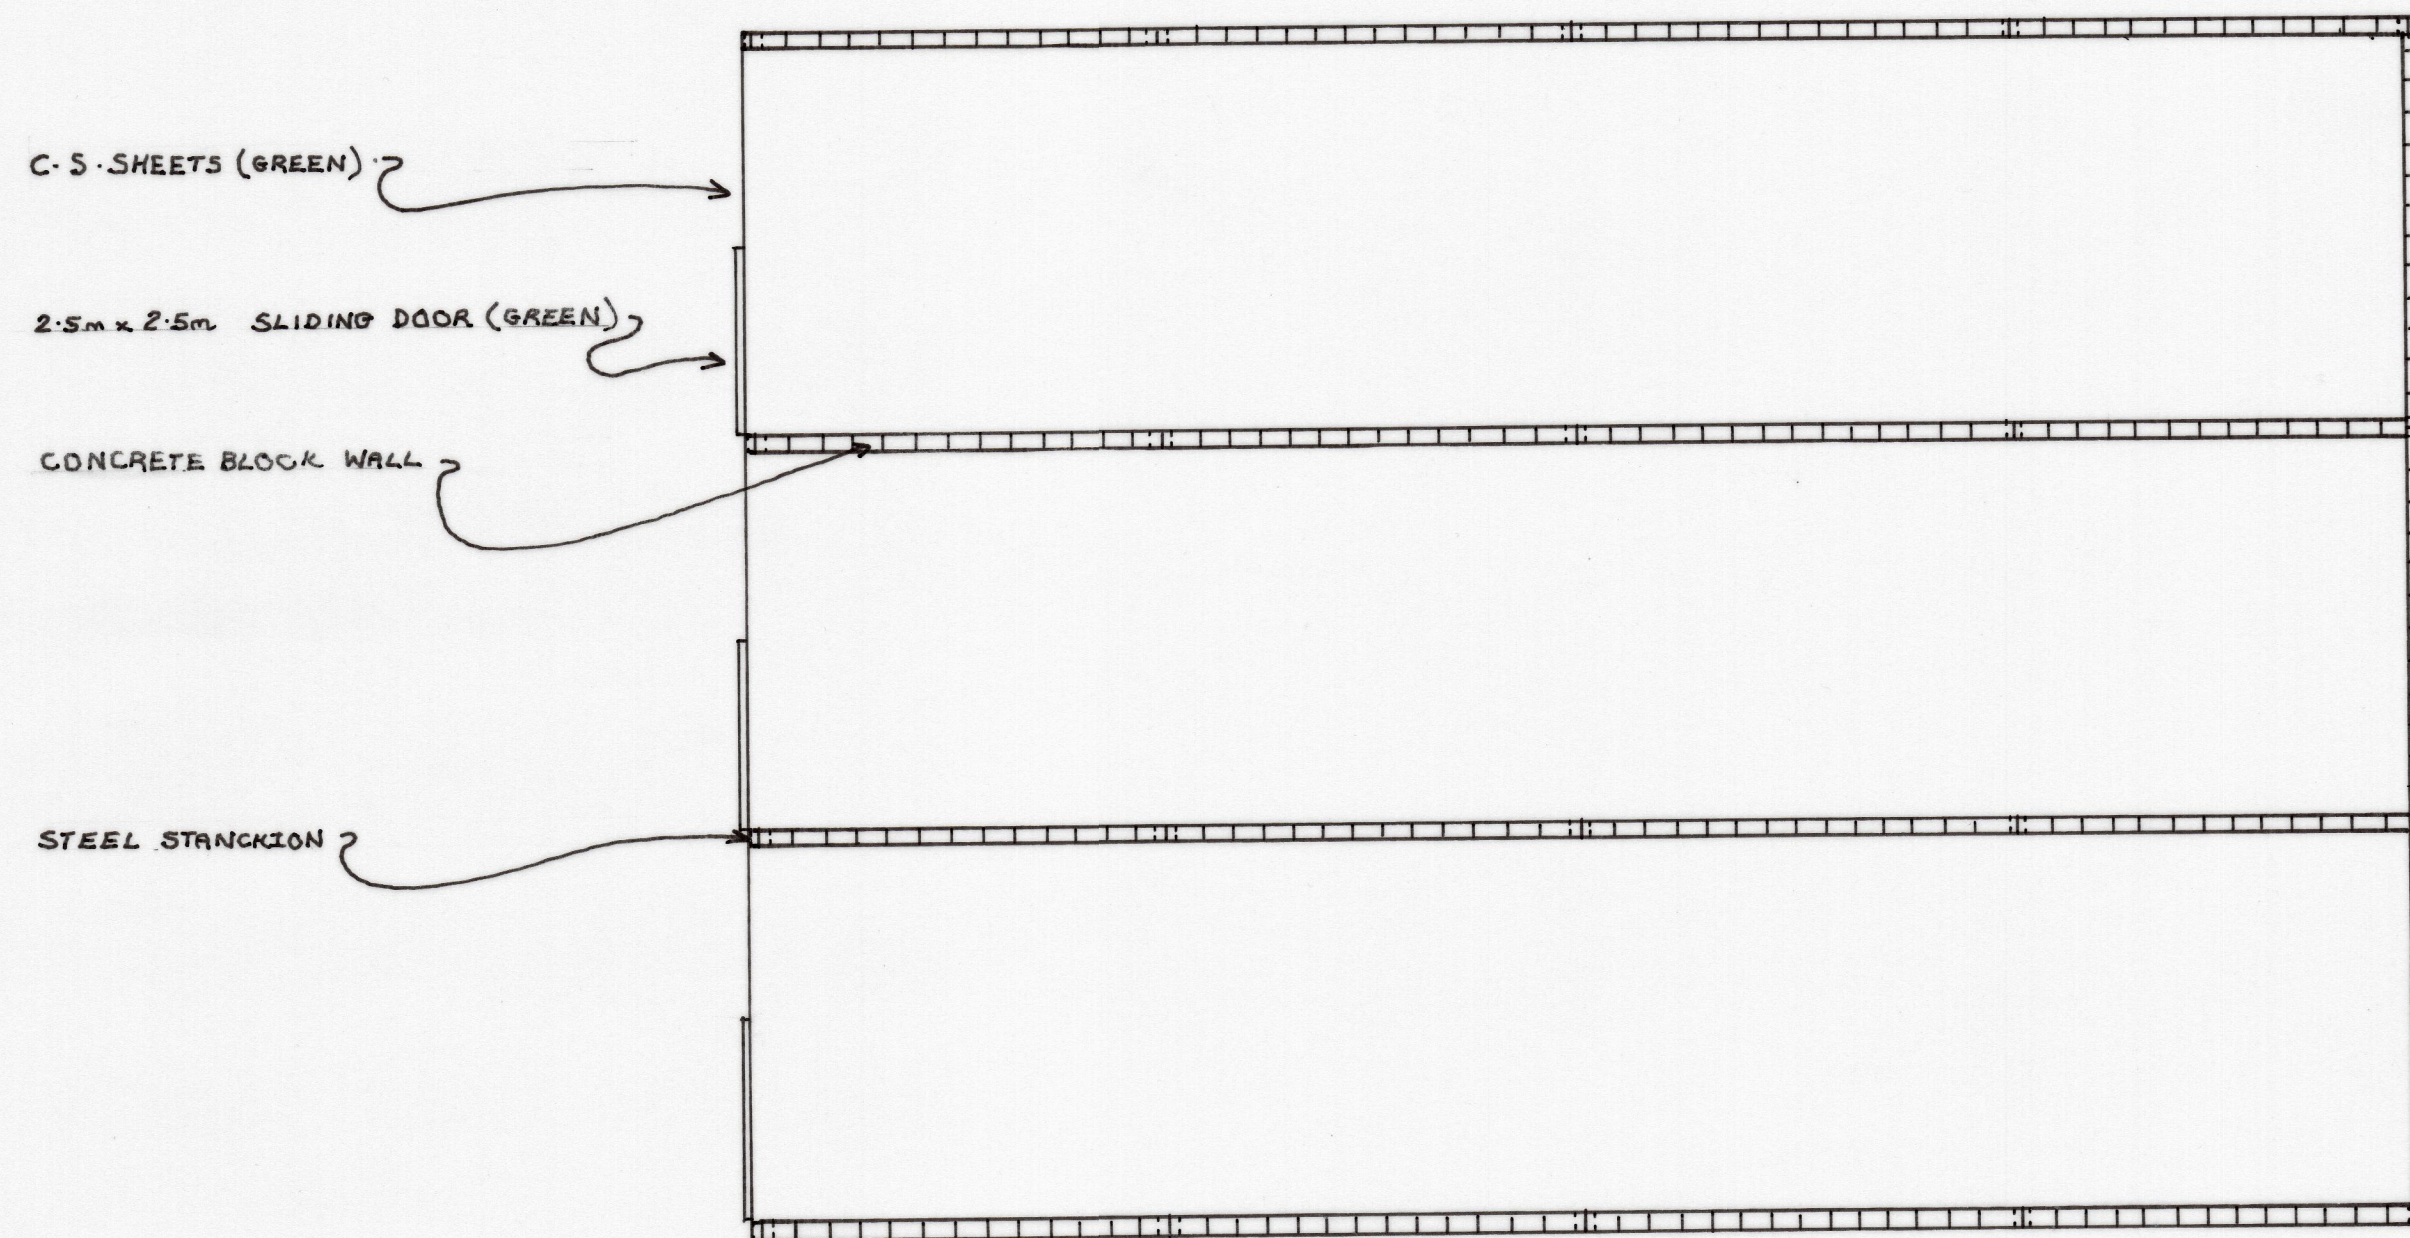

PLAN OF UNIT 15

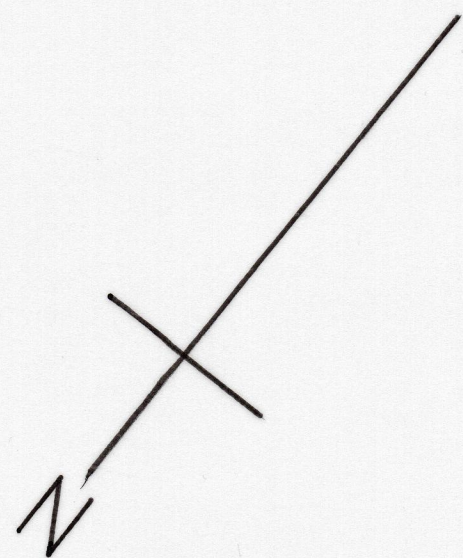

PROPOSED UNIT 15

AT : BRYN-Y-PYS HOME FARM

FOR : T.J.ROSSELLI

SCALE : 1:100

DATE : 11/11/20

DRAWN BY: T.J.ROSSELLI