

Northenbury

P / 2014 / 0555

Broughton House

85s

THREAP

Wood Farm

War Meml

Middle Wood Farm

Upper Wood Farm

Caenant Wood

WORTHENBURY C

Turpinford Bridge

Mulsford

Sarn Bridge

Sarn Farm

Mulsford Cottage Farm

Caelica Farm

Lower Tal Fa

Emral Hall

WREXHAM COUNTY BOROUGH COUNCIL

29 JUL 2014

PLANNING DEPARTMENT

Mulsford Hall

The Poo's

Whalebone Cottage

1.100000




P /2014/0555

L.S. Planning Limited

Plan Key

- 1 - Farm House
- 2 - Laundry Room
- 3 - Car Garage
- 4 - Disused Calf pens
- 5 - Disused parlour
- 6 - Disused Calf Pens
- 7 - Farm Workshop
- 8 - ProBed Production Shed
- 9 - Disused Dairy Cow Feed Station
- 10- Disused Dairy Cow Stall/Shed
- 11- Hay and Straw Shed
- 12- Disused Open Top Silage Clamp
- 13- Hay Shed
- 14- Hay Shed
- 15- Disused Dairy Cow Stalls/Shed
- 16- Disused Dairy Cow Stalls/Shed
- 17- Disused dairy Cow Stalls/Shed

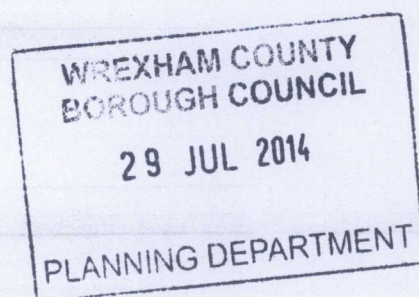


Mapping
sourced from



/2014/0555

Location Map

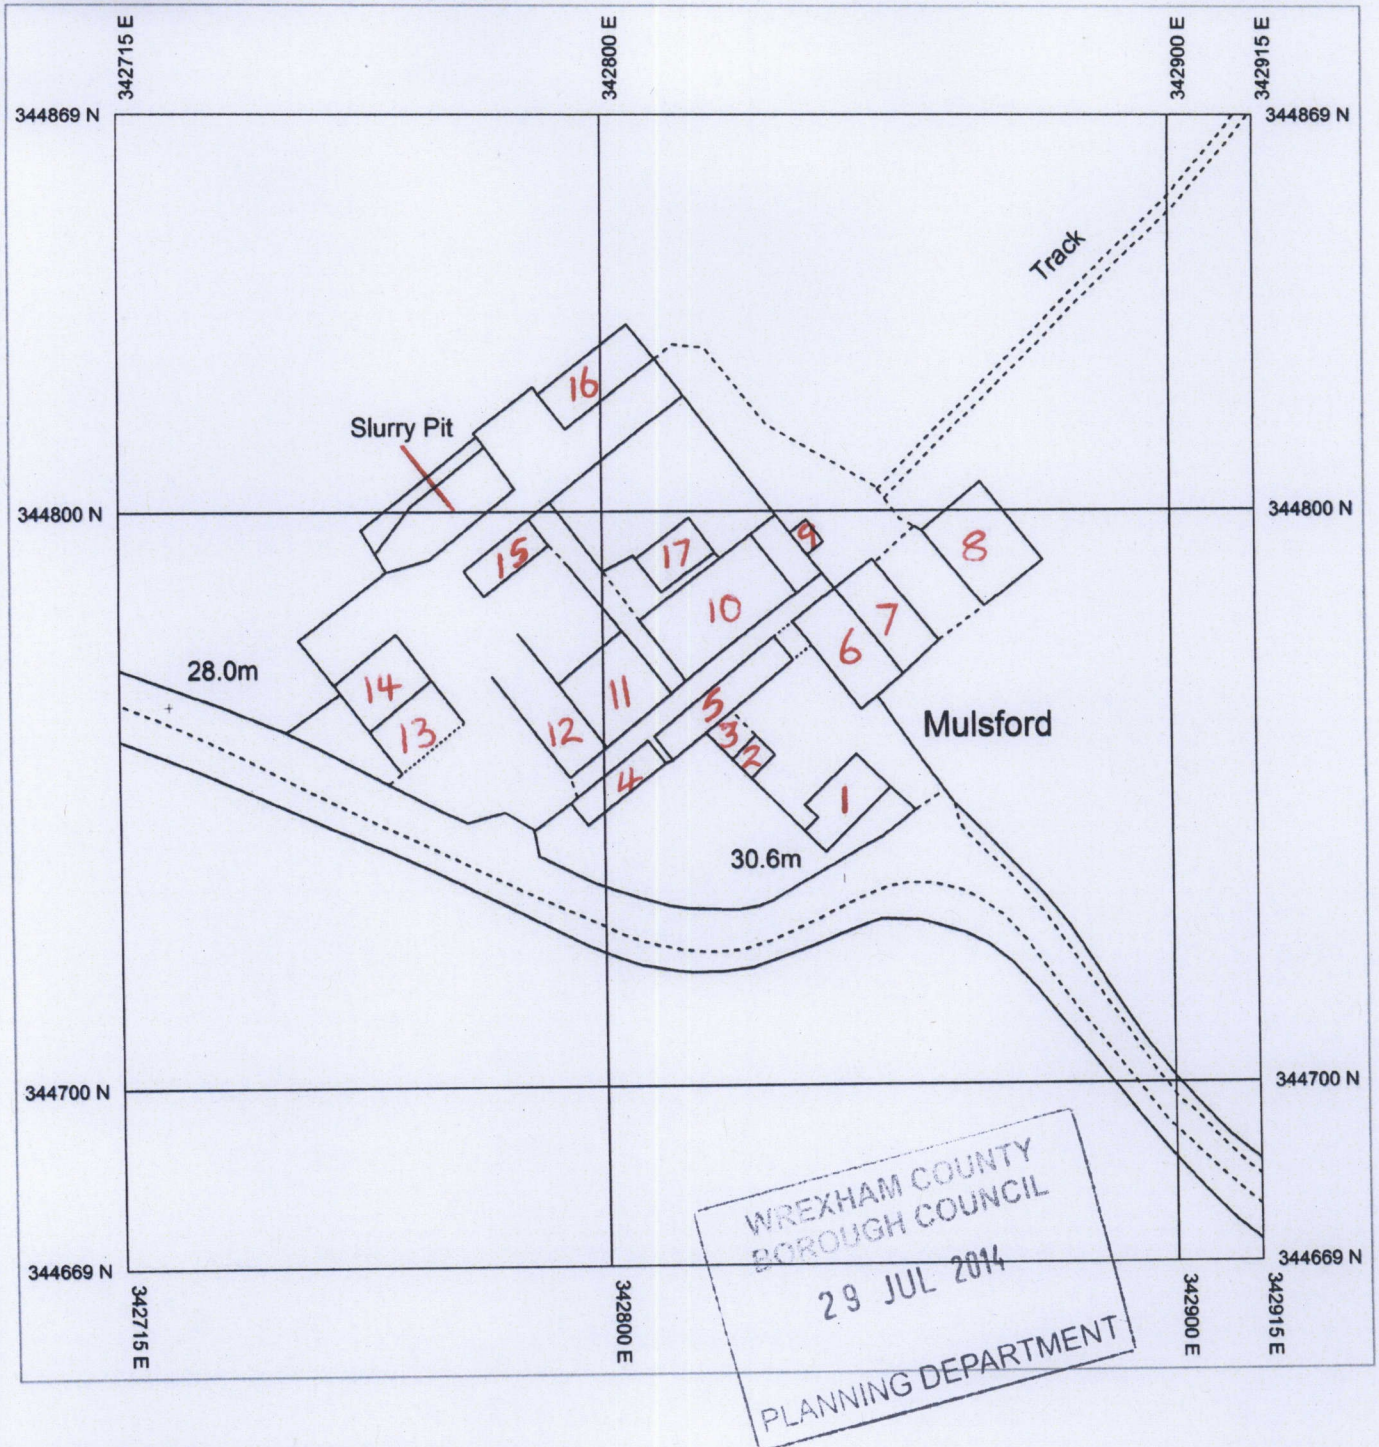


Produced 6/26/2014 from the Ordnance Survey
National Geographic Database and incorporating
surveyed revision available at this date. © Crown
Copyright 2014

Reproduction in whole or in part is prohibited without
the prior permission of Ordnance Survey

Ordnance Survey and the OS Symbol are registered
trademarks of Ordnance Survey, the national mapping
agency of Great Britain.

The representation of a road, track or path is no
evidence of a right of way.

The representation of features as lines is no evidence
of a property boundary.

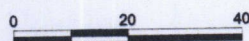

Scale 1:1250

Supplied By: Hobs Reprographics Chester

Serial number: 001145363

Plot Centre Coordinates: 342815, 344769