



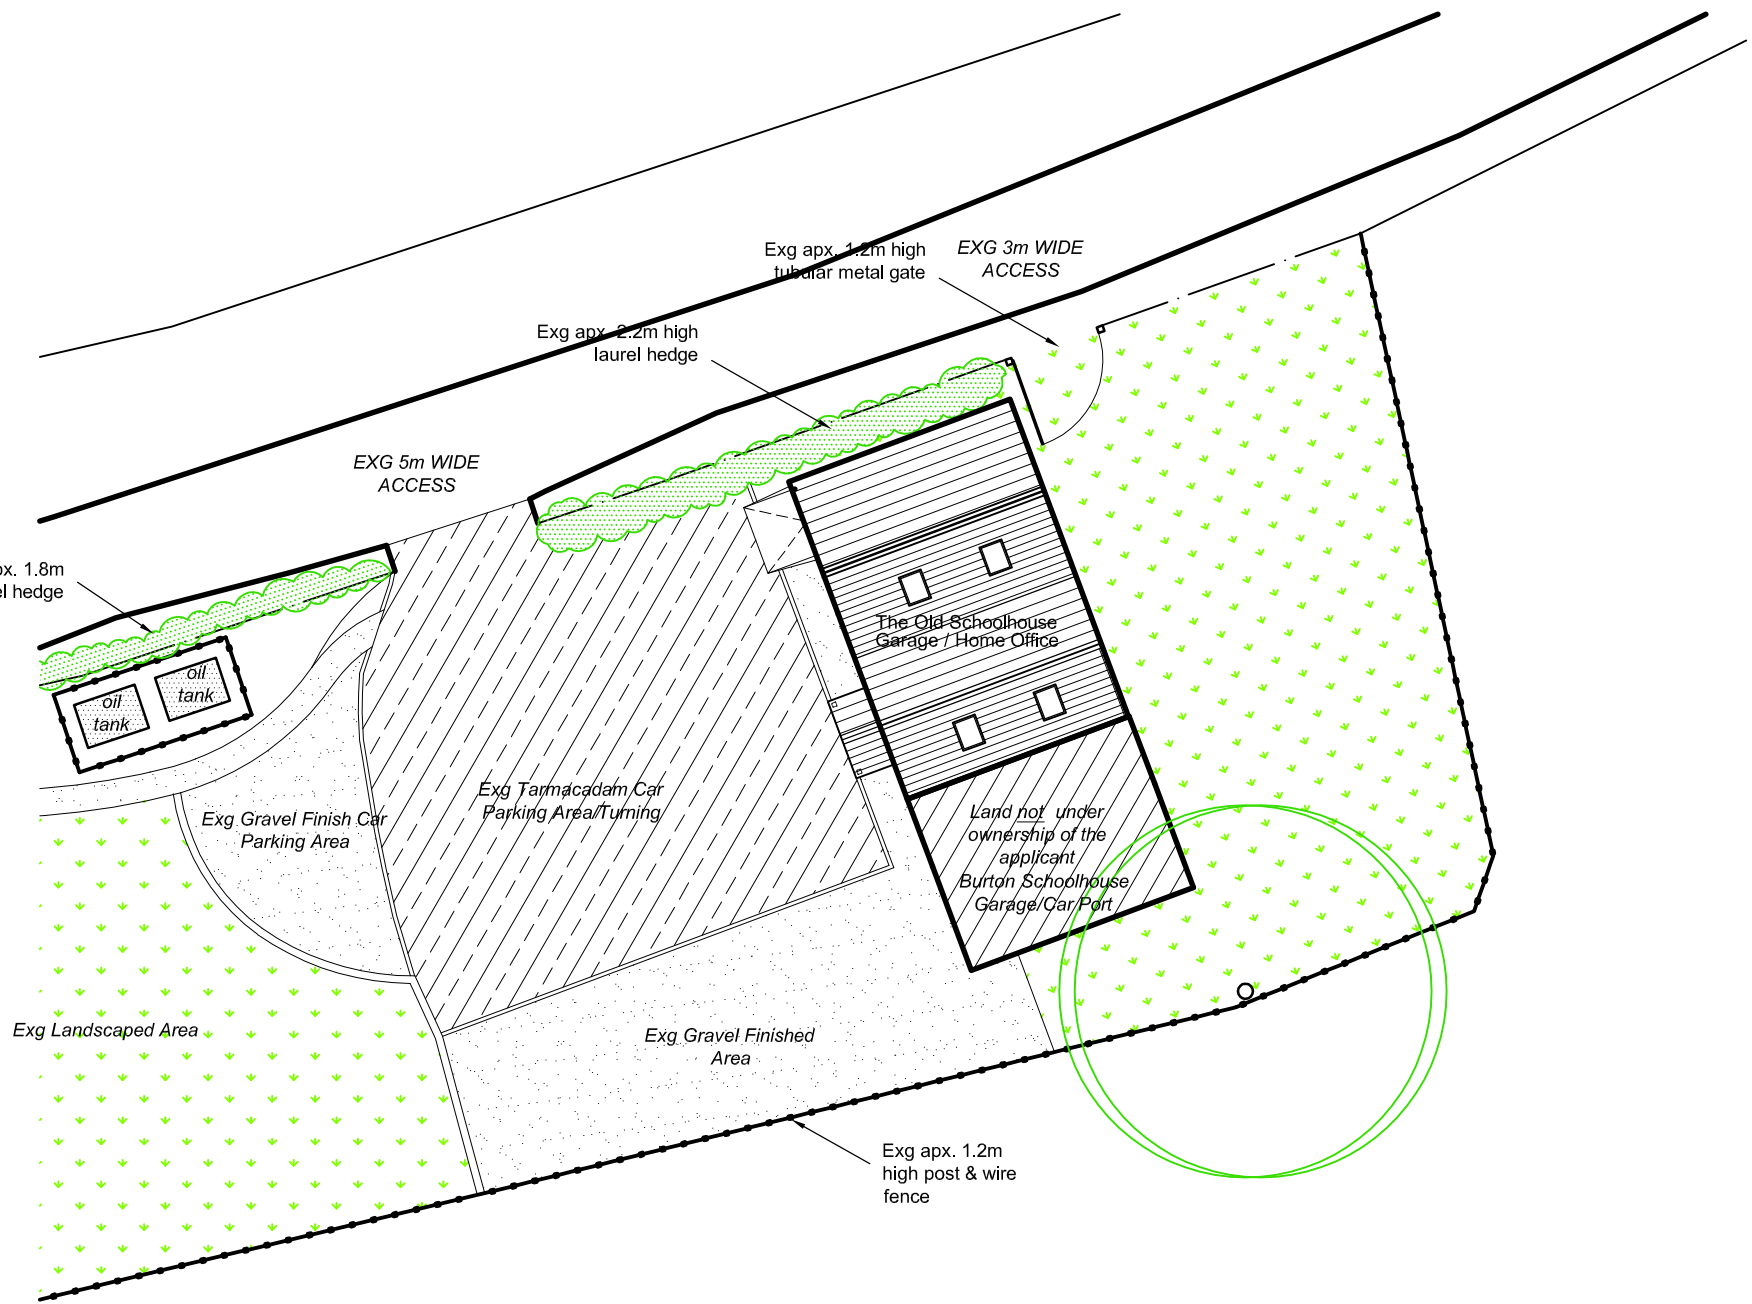

SITE PLAN (1:250)

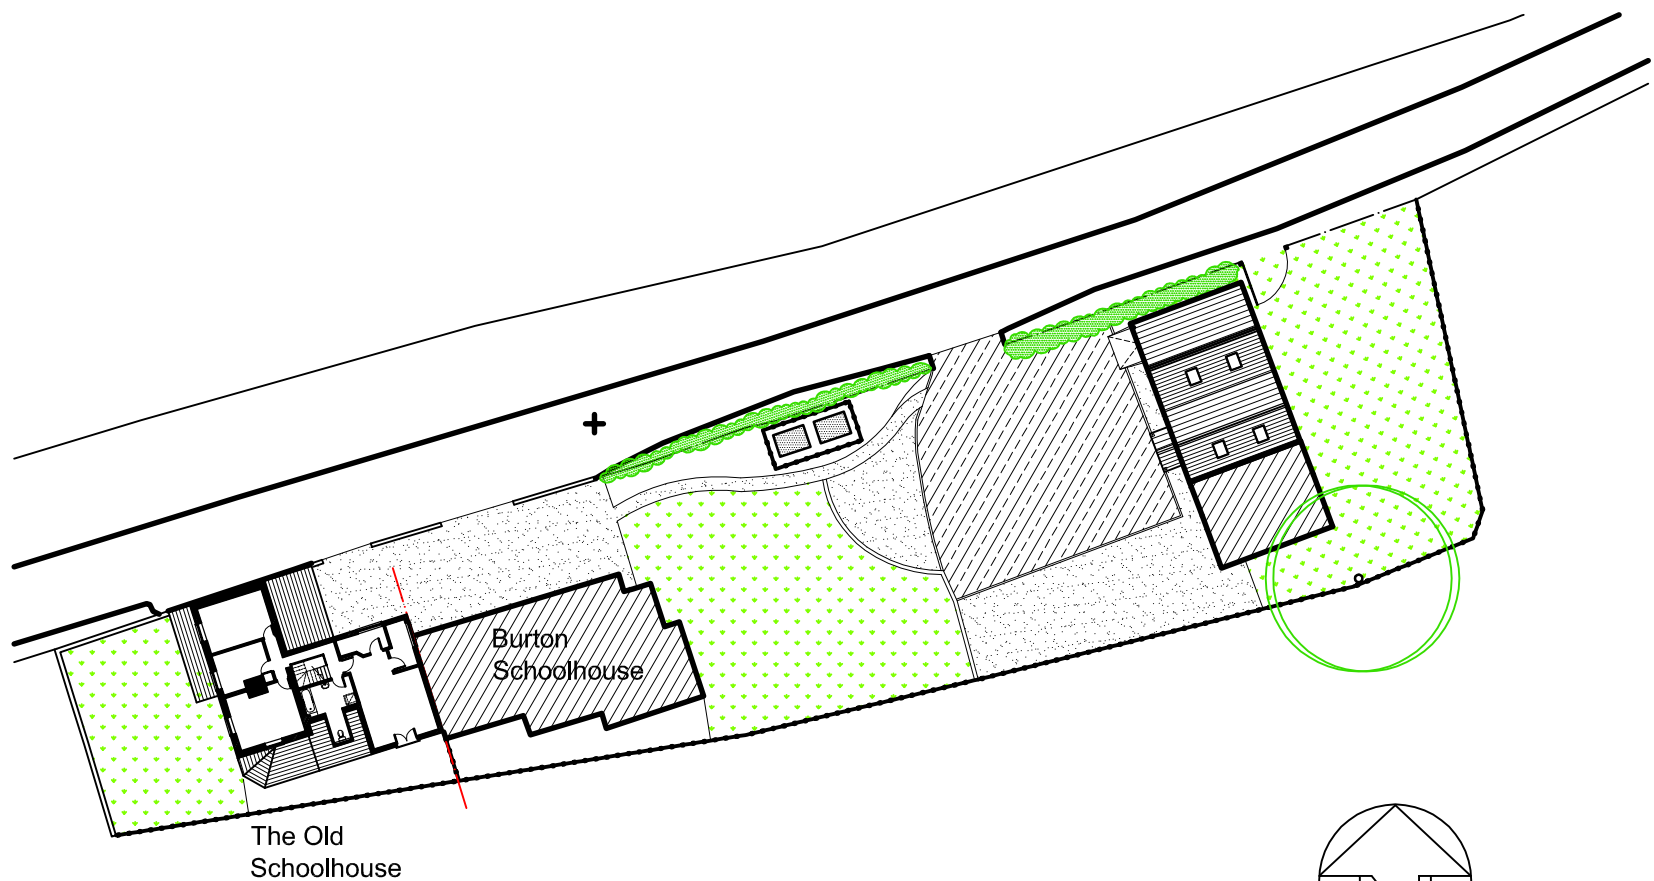

SITE PLAN (1:500)

T: 07833 029535
E: info@cbarchitecturaldesign.co.uk
W: www.cbarchitecturaldesign.co.uk



Rev:	Description:	Initials:	Check:
Client	MR SCOTT HOPPER		
Project	New Entrance Gates & Rear Dormer at The Old Schoolhouse, Burton Green		
Drwg. Title	Site Plan AS EXISTING		
Scale	varies	Drawn C.B.	Chkd. C.B.
Drwg. No.	846/L(-)05		
Date	24/06/20		
Revision	-		