
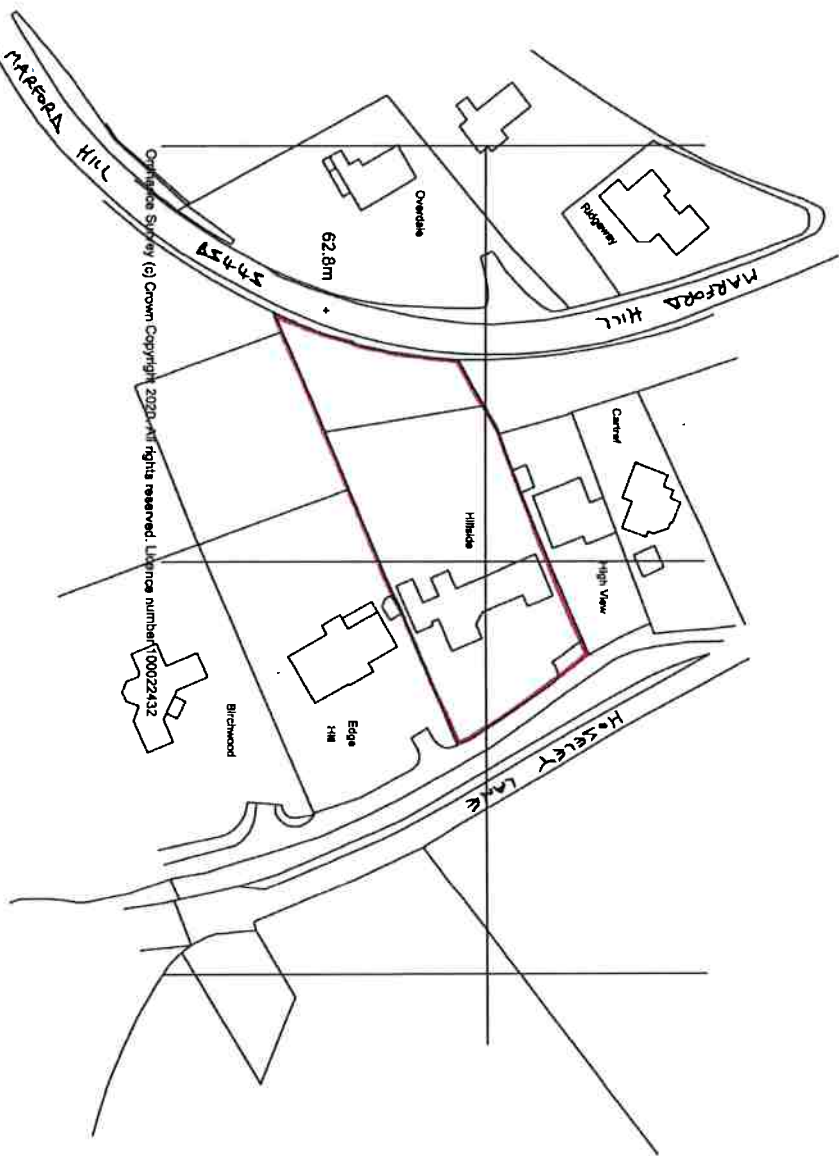


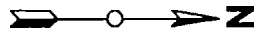

Copyright Survey (c) Crown Copyright 2020. All rights reserved. Licence number 100022432

APPROVED
PLANNING
DRAWING

IF IN DOUBT - ASK!

NOTES:
DO NOT SCALE FROM DRAWING EXCEPT FOR PLANNING PURPOSES.
© THIS DRAWING IS THE COPYRIGHT OF PRIME OAK BUILDINGS LTD & MUST NOT BE REPRODUCED IN PART OR WHOLE WITHOUT CONSENT.
ANY DISCREPANCIES IN THIS DRAWING TO BE REPORTED TO PRIME OAK BUILDINGS LTD.

CLIENT: HAILEY
JOB No.: 4-134
DRAWING No.: 4-134-01
SCALE: 1:1250 @ A3
DATE: Feb. 2020
DRAWN BY:



Prime Oak Buildings Ltd.
Whitehouse Farm
Whitehouse Lane
Swinson
South Staffordshire
DY3 4PE
Tel: 01364 296611
Fax: 01364 273118
www.primeoak.co.uk