




Map Centre 332,502 343,734

0 0.0045 0.009 0.0135
km

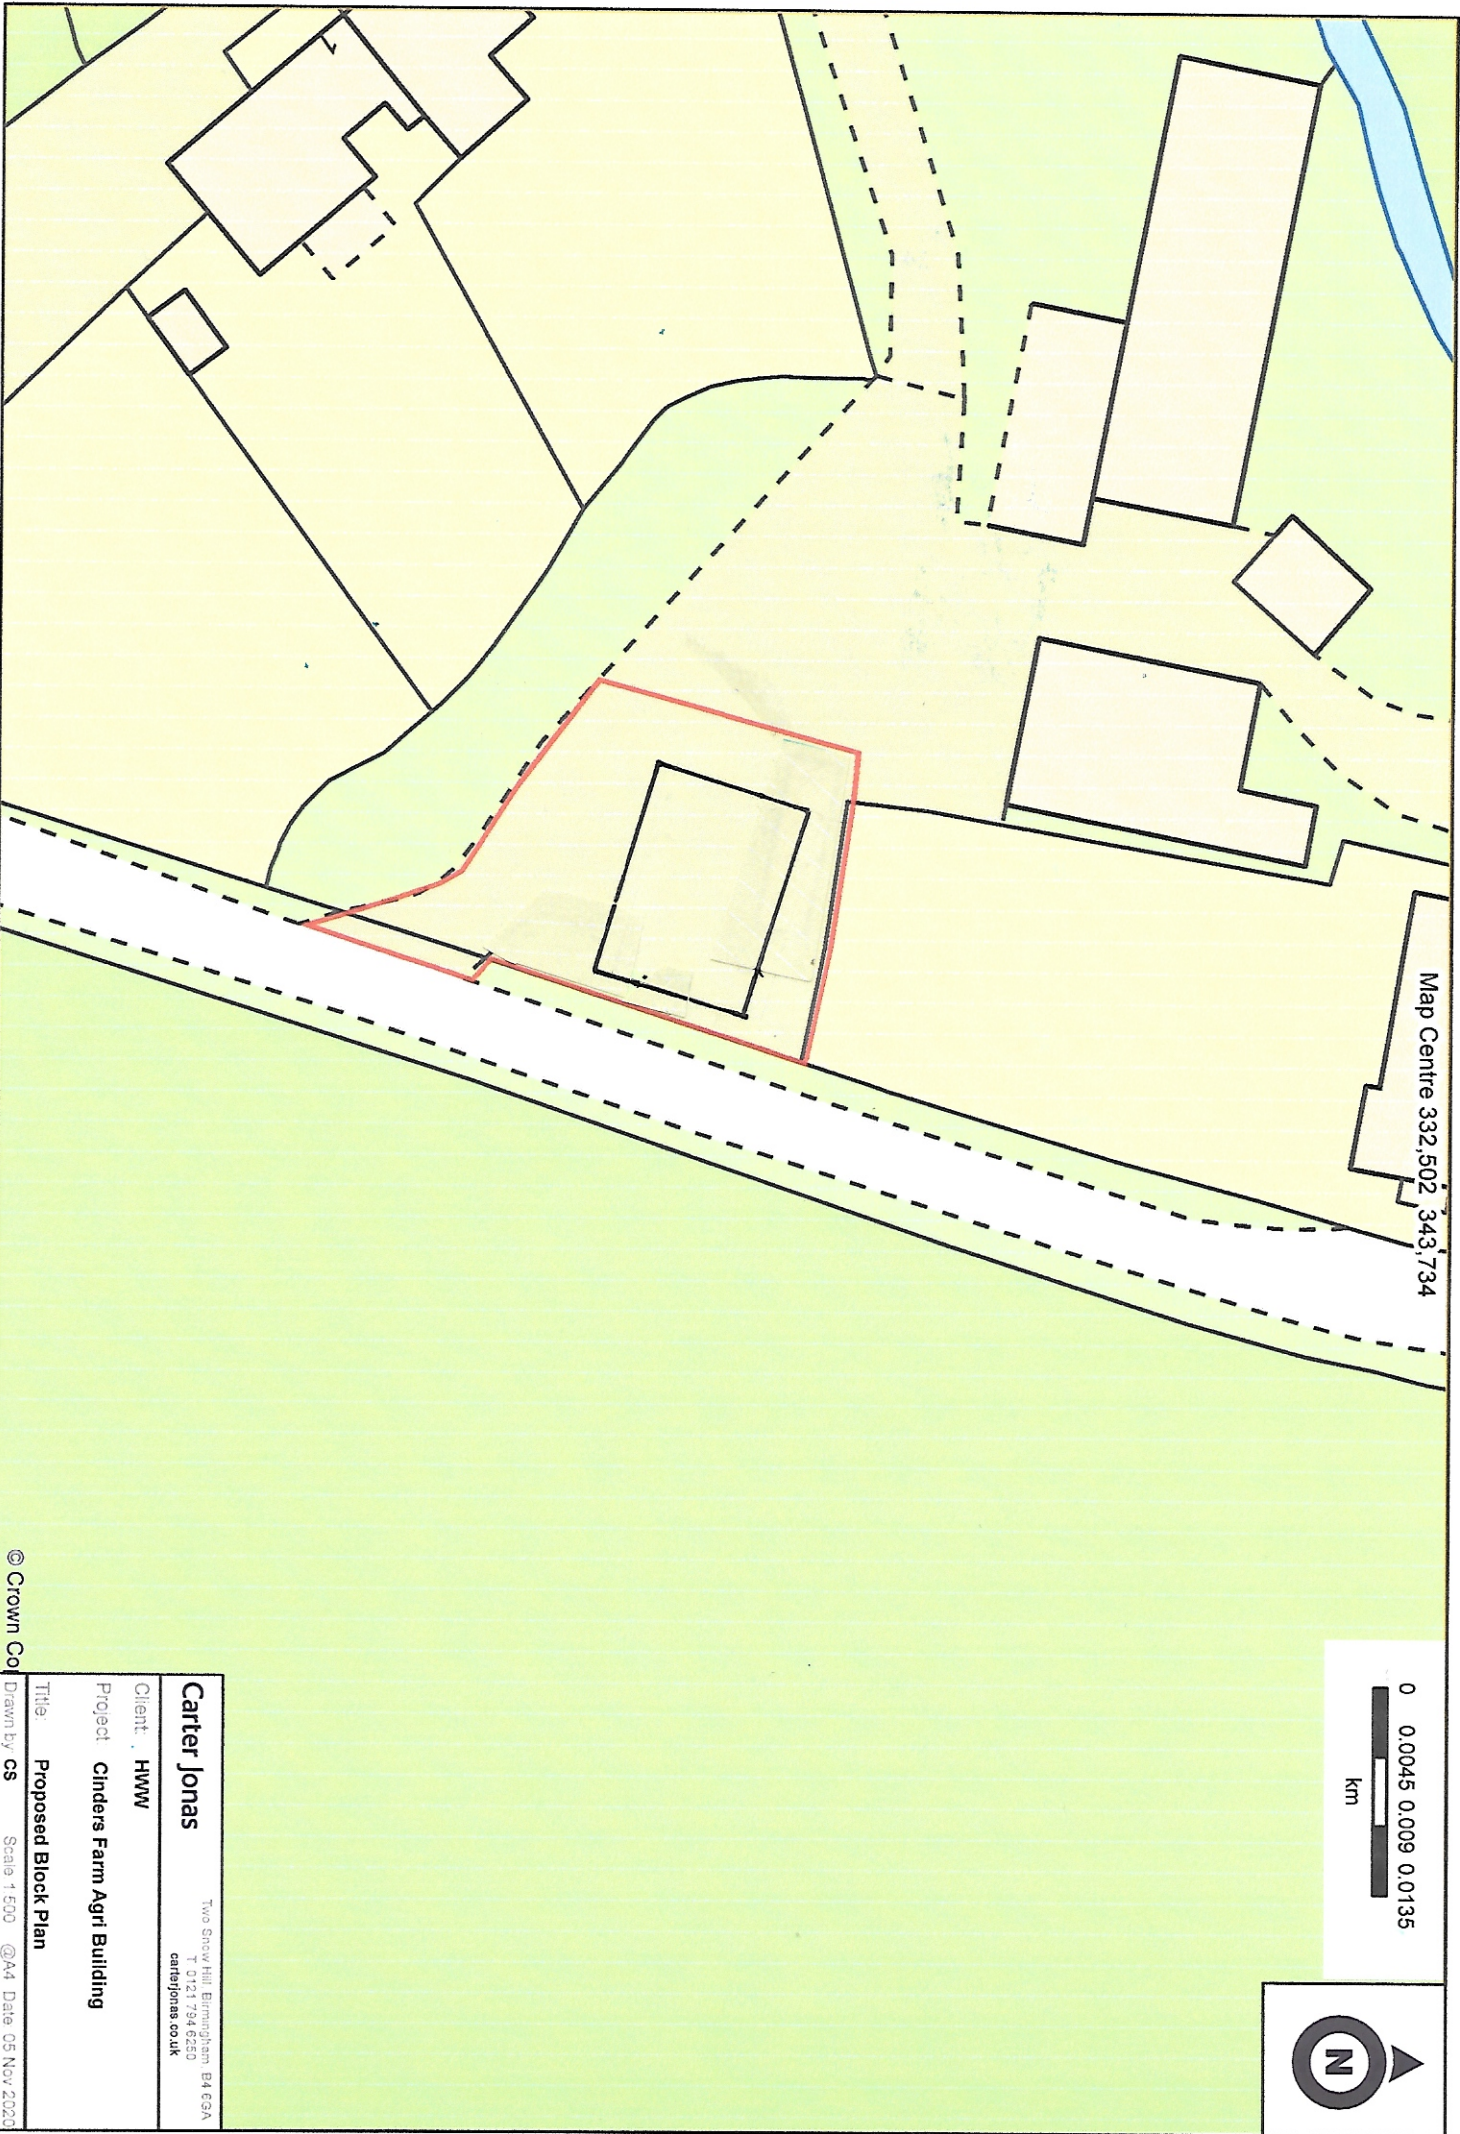

Carter Jonas

Two Snow Hill, Birmingham B4 6SA
T 0121 794 6250
carterjonas.co.uk

Client: **HWW**

Project: **Cinders Farm Agri Building**

Title: **Proposed Block Plan**

Drawn by: **CS**

Scale: 1:500 @A4 Date: 05 Nov 2020

© Crown Co