

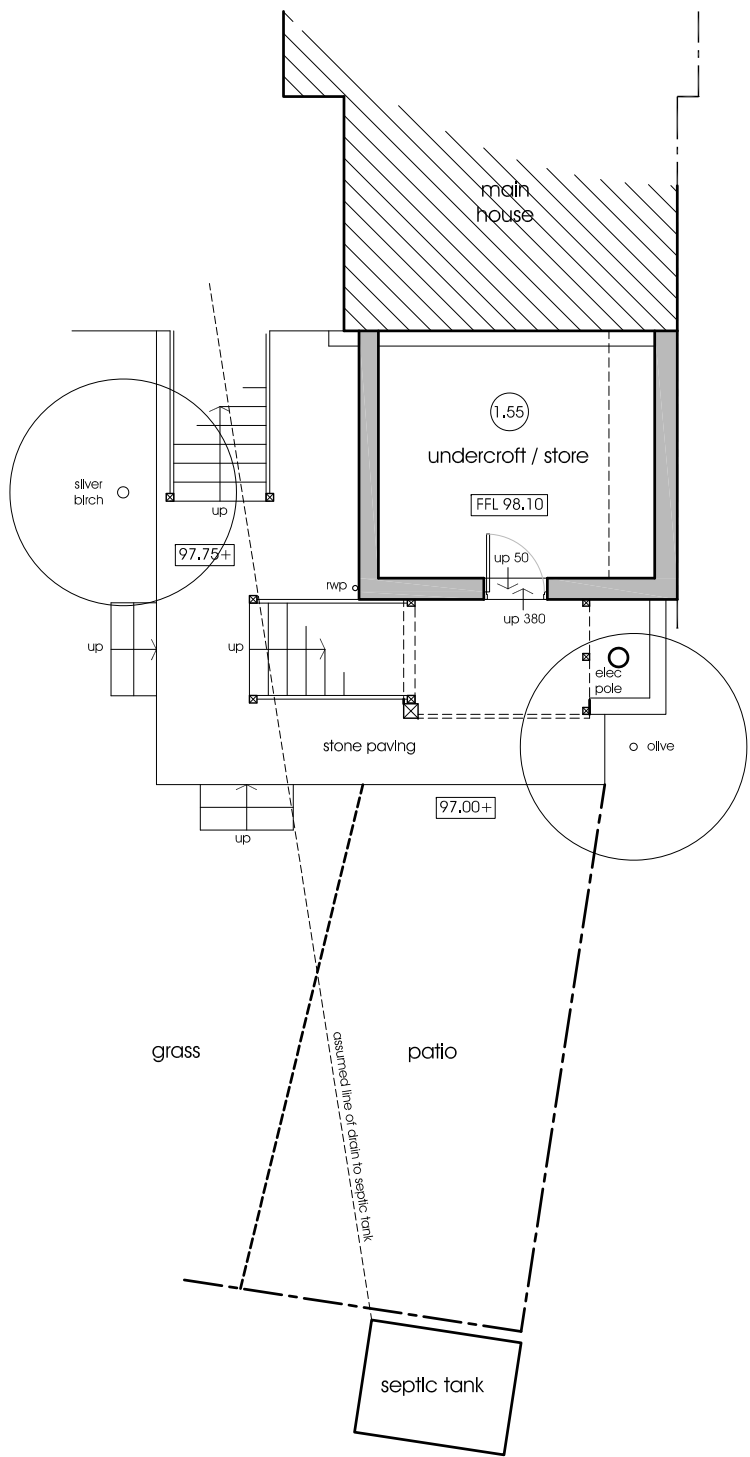


NOTES


Do not scale, all figured dimensions in mm and to be checked on site.
Copyright of the design and / or drawings remains solely with ke-design.
This drawing does not form part of a contract and is subject to change at developer's discretion.

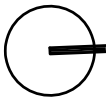

Lower Ground Floor

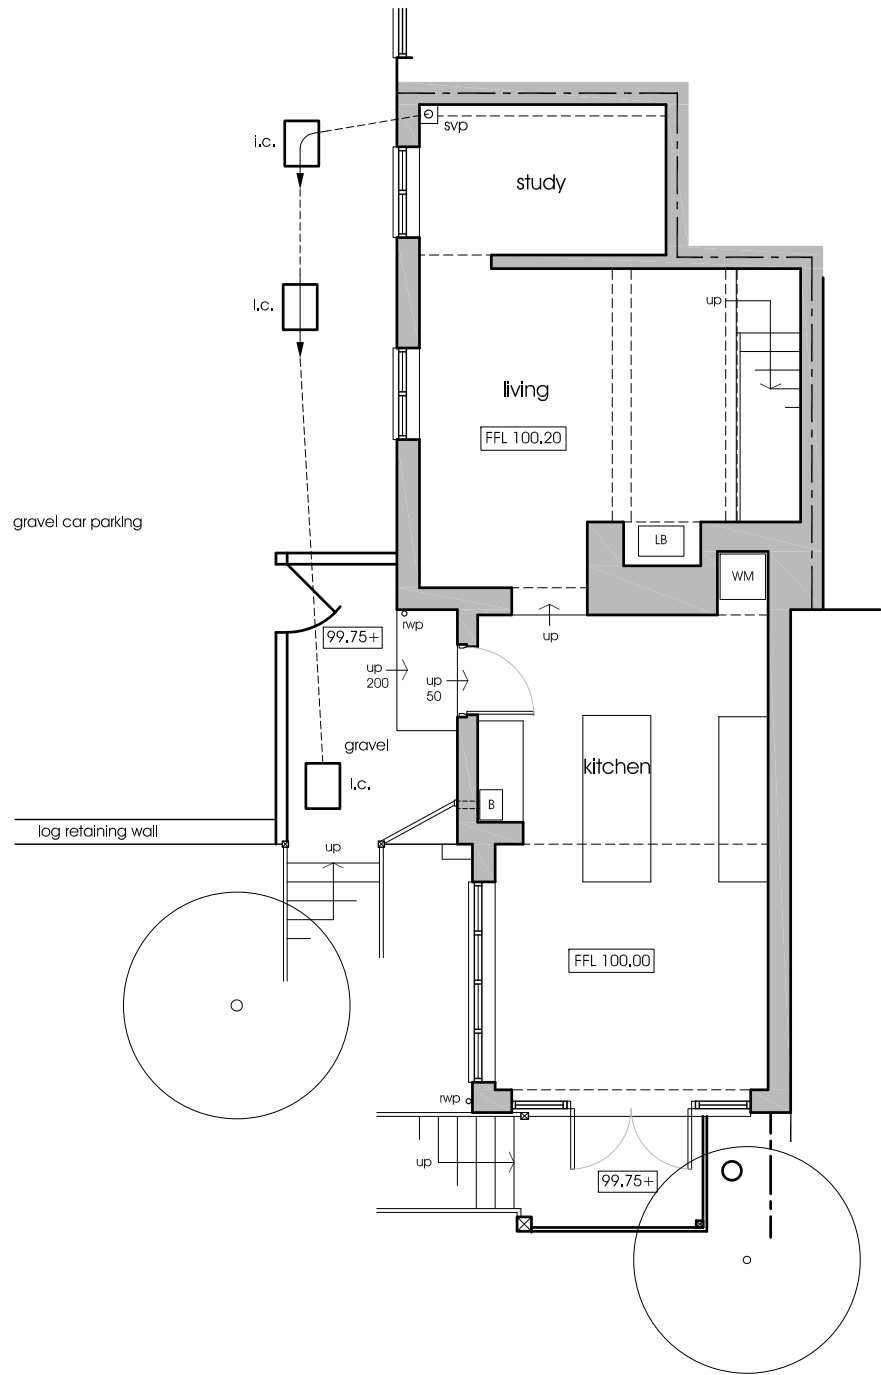

Ground Floor

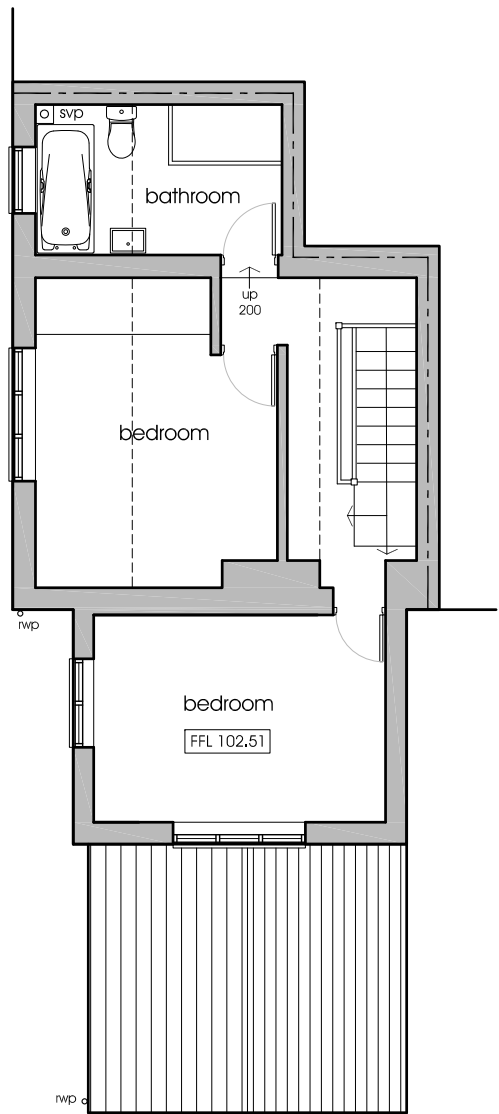

First Floor

Gross External Floor Areas (GEA)	
Lower Ground	15.0 sq.m
Ground floor area	64.1sq.m
First Floor	49.2sq.m.
Total	129.3 sq.m

rev.	description	date	by
status.	Planning		

 E: Info@ke-design.co.uk www.ke-design.co.uk T: 01743 298080	Unit 7, Henry Close Battlefield Enterprise Park Battlefield Shrewsbury Shropshire SY1 3TJ	The Studio, 3 William Felton Mews Salop Road, Oswestry Shropshire SY11 2RQ T: 01691 656964	client Mrs A. Newman	drawing As Existing Plans	scale 1:100@A3	date 15/12/2020	drawn JE
	project. Rose Hill Lodge, Erbistock, Wrexham, LL13 0DR				drwg no 2055-MA(00)0003		rev -