


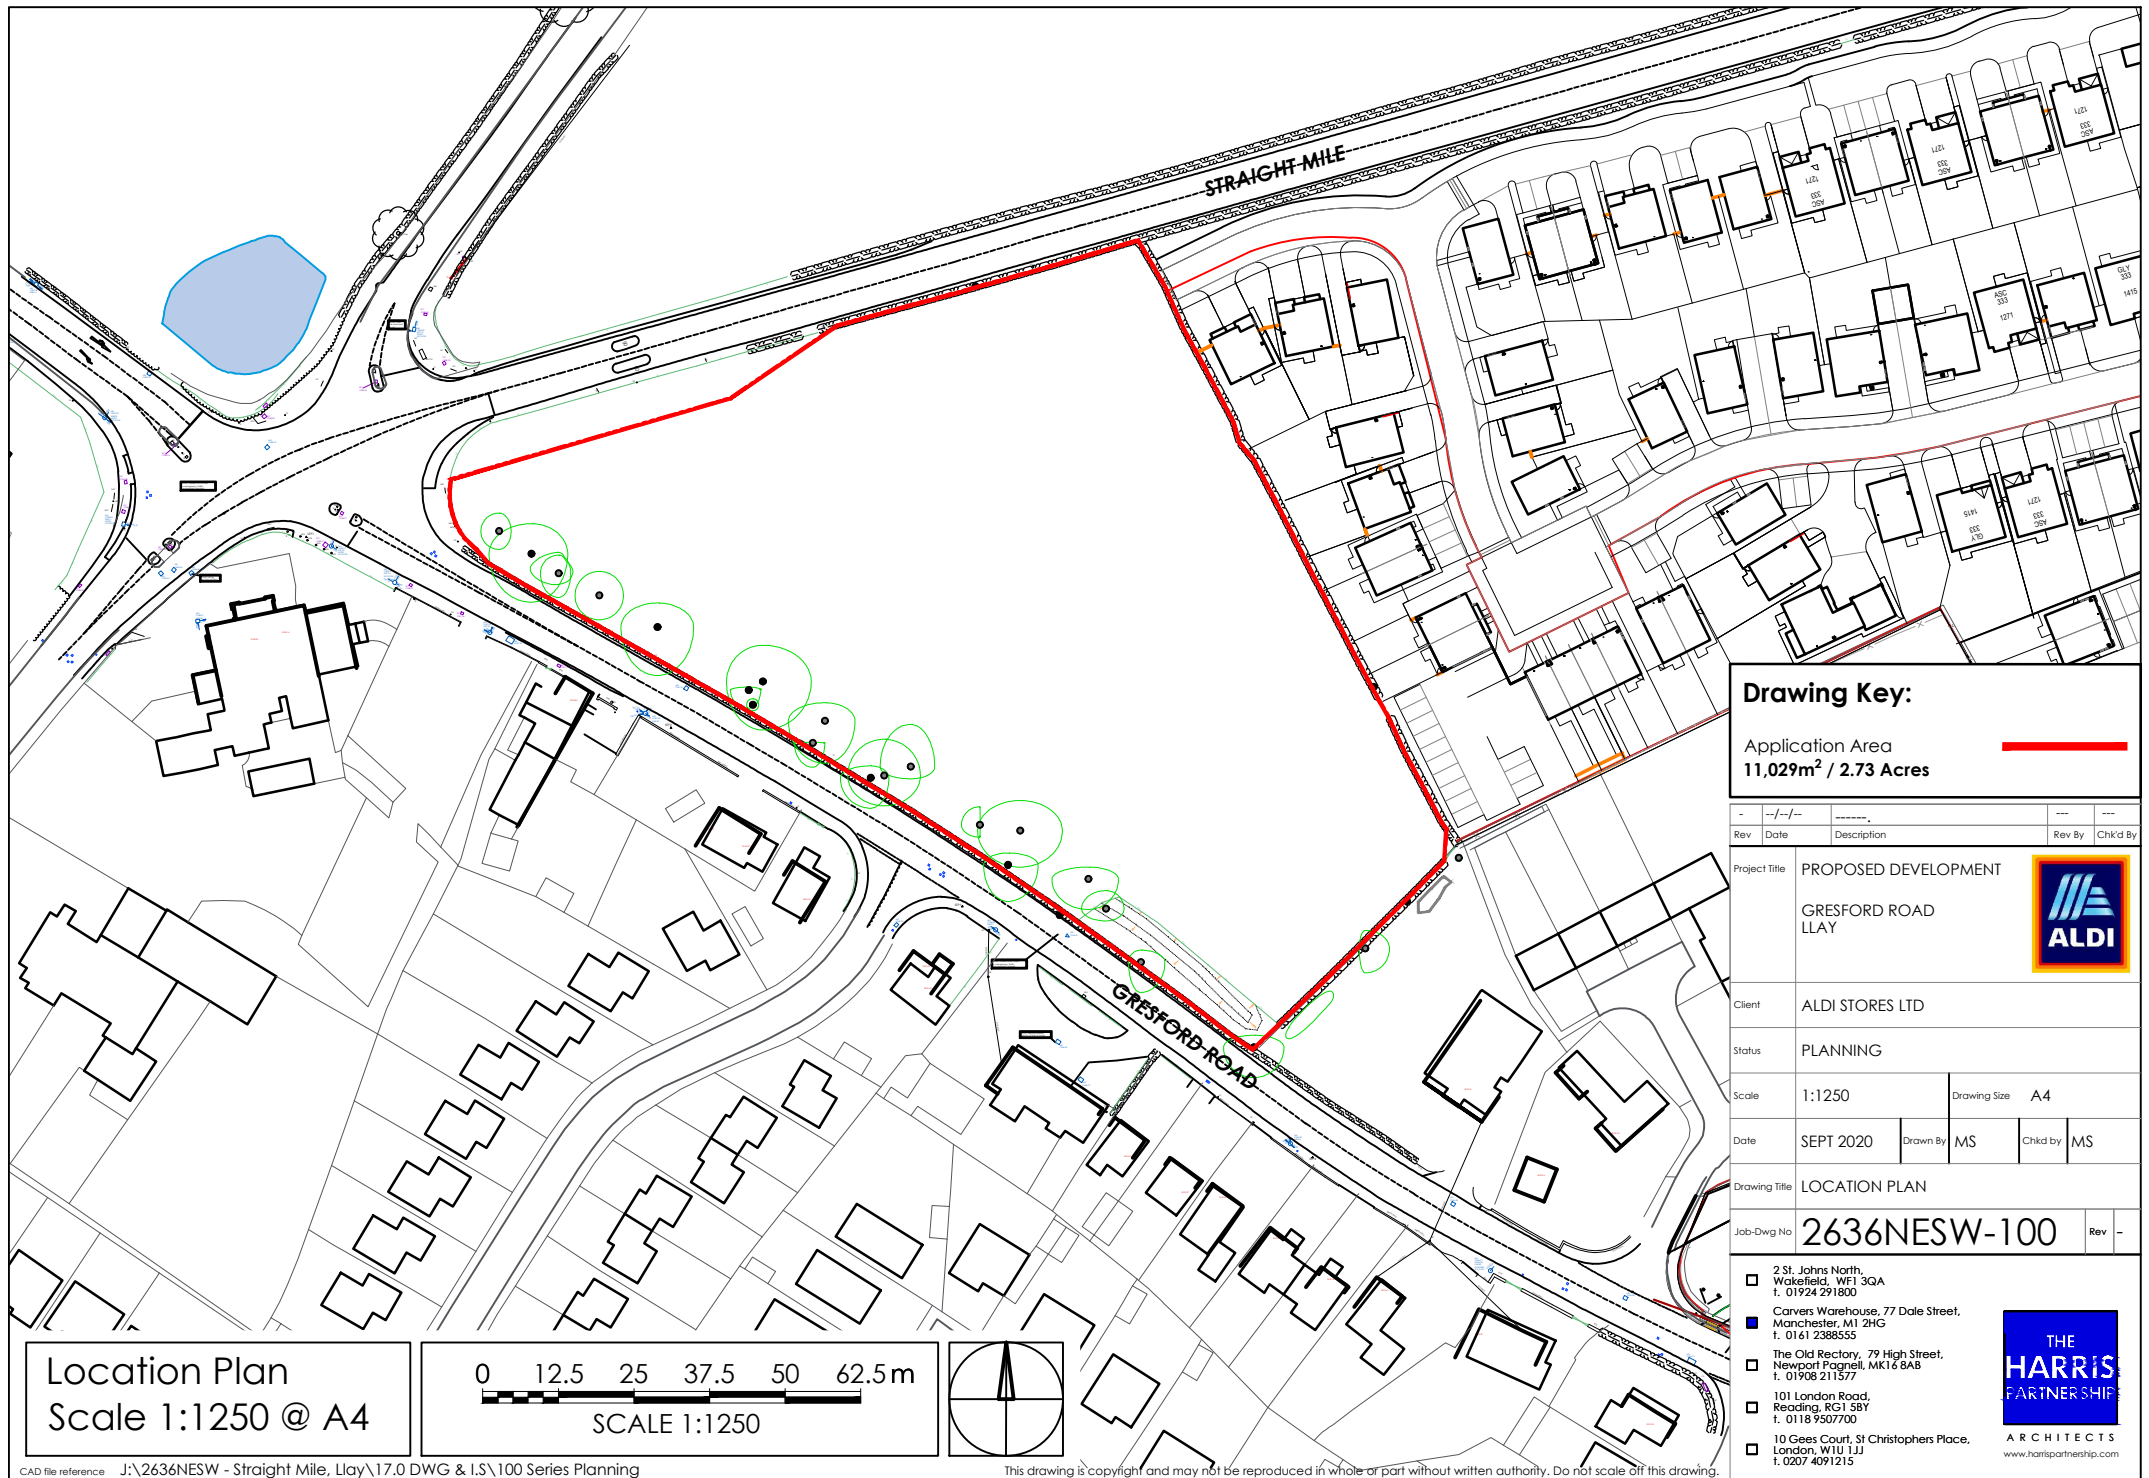

Drawing Key:

Application Area
11,029m² / 2.73 Acres

Rev	Date	Description	Rev By	Chk'd By
Project Title				
PROPOSED DEVELOPMENT				
GRESFORD ROAD LAY				
Client				
ALDI STORES LTD				
Status				
PLANNING				
Scale			Drawing Size	
1:1250			A4	
Date	SEPT 2020	Drawn By	MS	Chkd by MS
Drawing Title				
LOCATION PLAN				
Job-Dwg No				Rev
2636NESW-100				-



- 2 St. Johns North, Wakefield, WF1 3QA t. 01924 291800
- Carvers Warehouse, 77 Dale Street, Manchester, M1 2HG t. 0161 2388555
- The Old Rectory, 79 High Street, Newport Pagnell, MK16 8AB t. 01908 211577
- 101 London Road, Reading, RG1 5BY t. 0118 9507700
- 10 Gees Court, St Christophers Place, London, W1U 1JJ t. 0207 4091215



Location Plan
Scale 1:1250 @ A4

